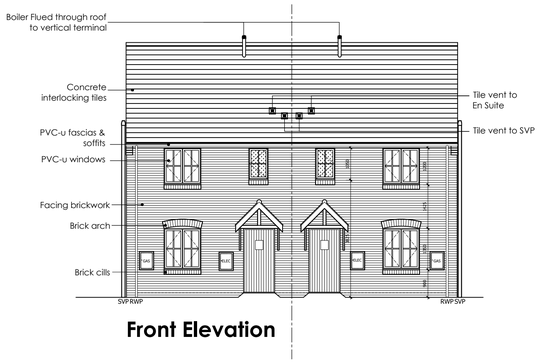

Front Elevation

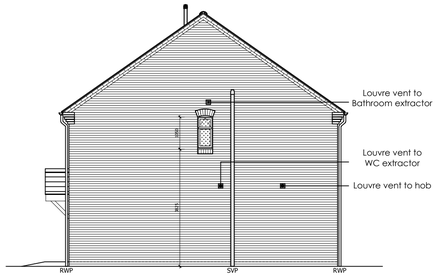

Side Elevation

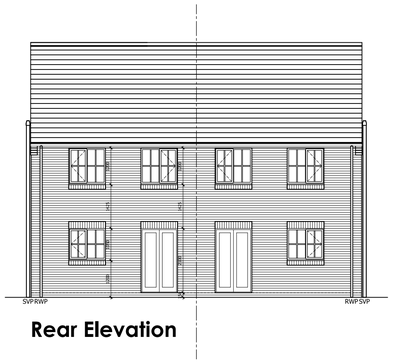

Rear Elevation

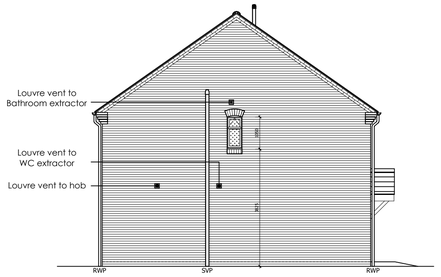

Side Elevation

BRICK/BLOCKWORK LEGEND

- 103mm FACING BRICKWORK
- 100mm - 3.6N/mm² DENSITY NONE LOAD BEARING LIGHT WEIGHT BLOCK
- 100mm - 3.6N/mm² DENSITY LOAD BEARING BLOCK

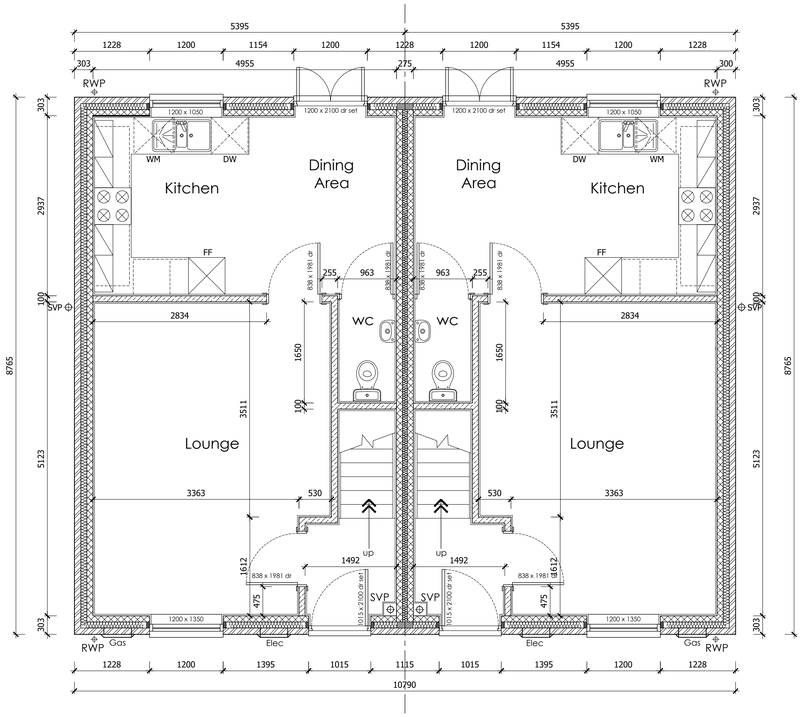

Ground Floor Plan

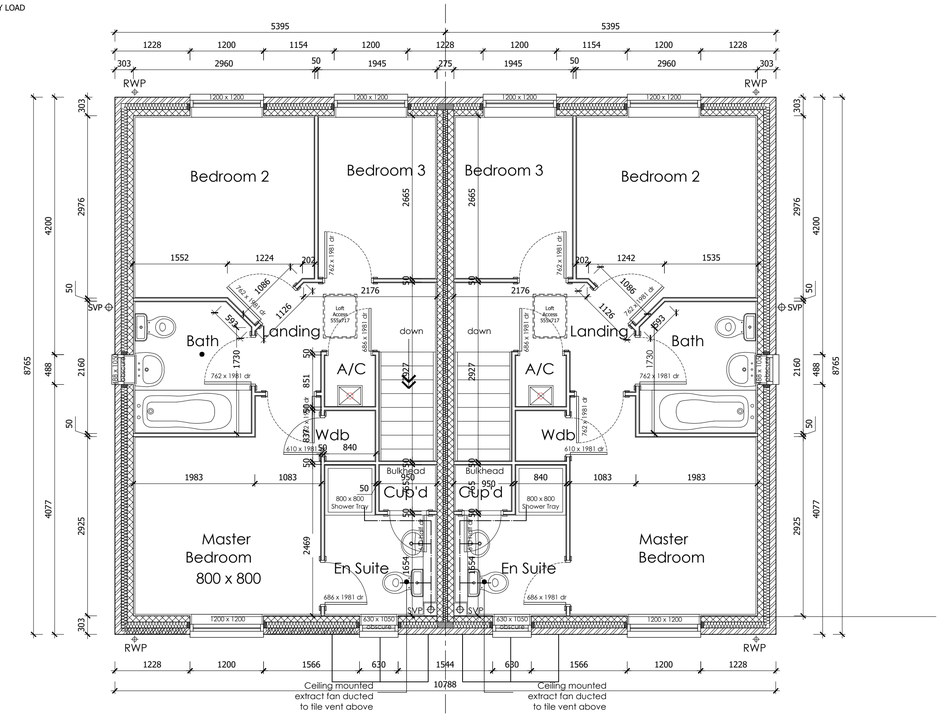

First Floor Plan

Plots AS: 1, 8, 32, 34.
OPP: 2, 9, 33, 35.

Rev.	Date	Description
A.	12.01.18	RWP shown on plan view, Windows and door sizes added.

ASHWOOD HOMES

1 Goodison Road, Lincs Gateway Business Park, Spailding Lincs, PE12 8QA **T: 01406 490590**

PROJECT:
Proposed Residential Development at Low Lane, Holbeach

HOUSE TYPE:
SPARTA (870sq ft)

DRAWING:
Floor Plans & Elevations

SCALE: 1:50/100@A1 DRAWN: JF

DATE: 30.11.2017 REVISION: A

DRAWING No: SPAR-100