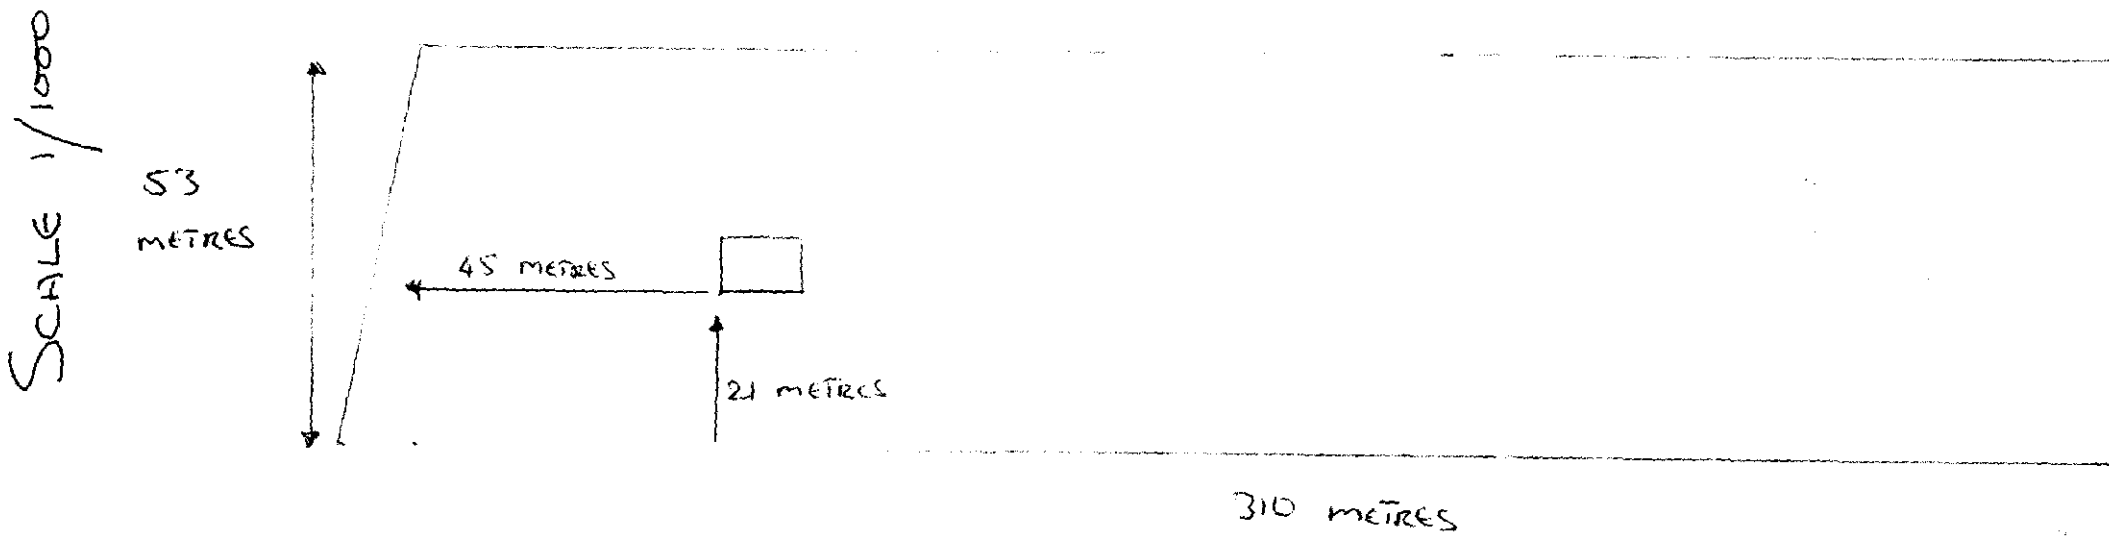
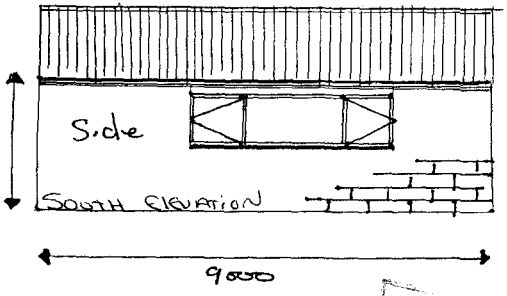
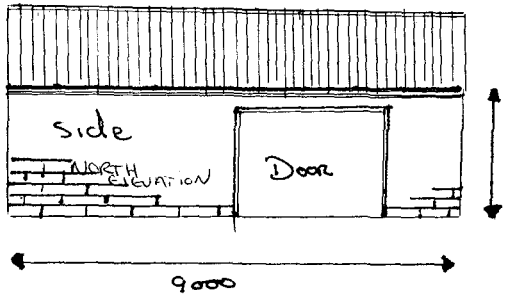
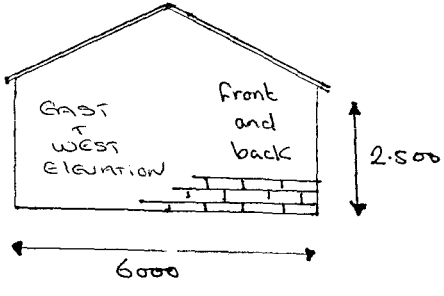

SCALE 1/1000
53
METRES
45 METRES
21 METRES
310 METRES

SCALE 1/100







Proposed Packing Shed

front and side elevations to be built out of 4 inch Concrete blocks on concrete base

Roof Construction to be Corrigated Sheeting

