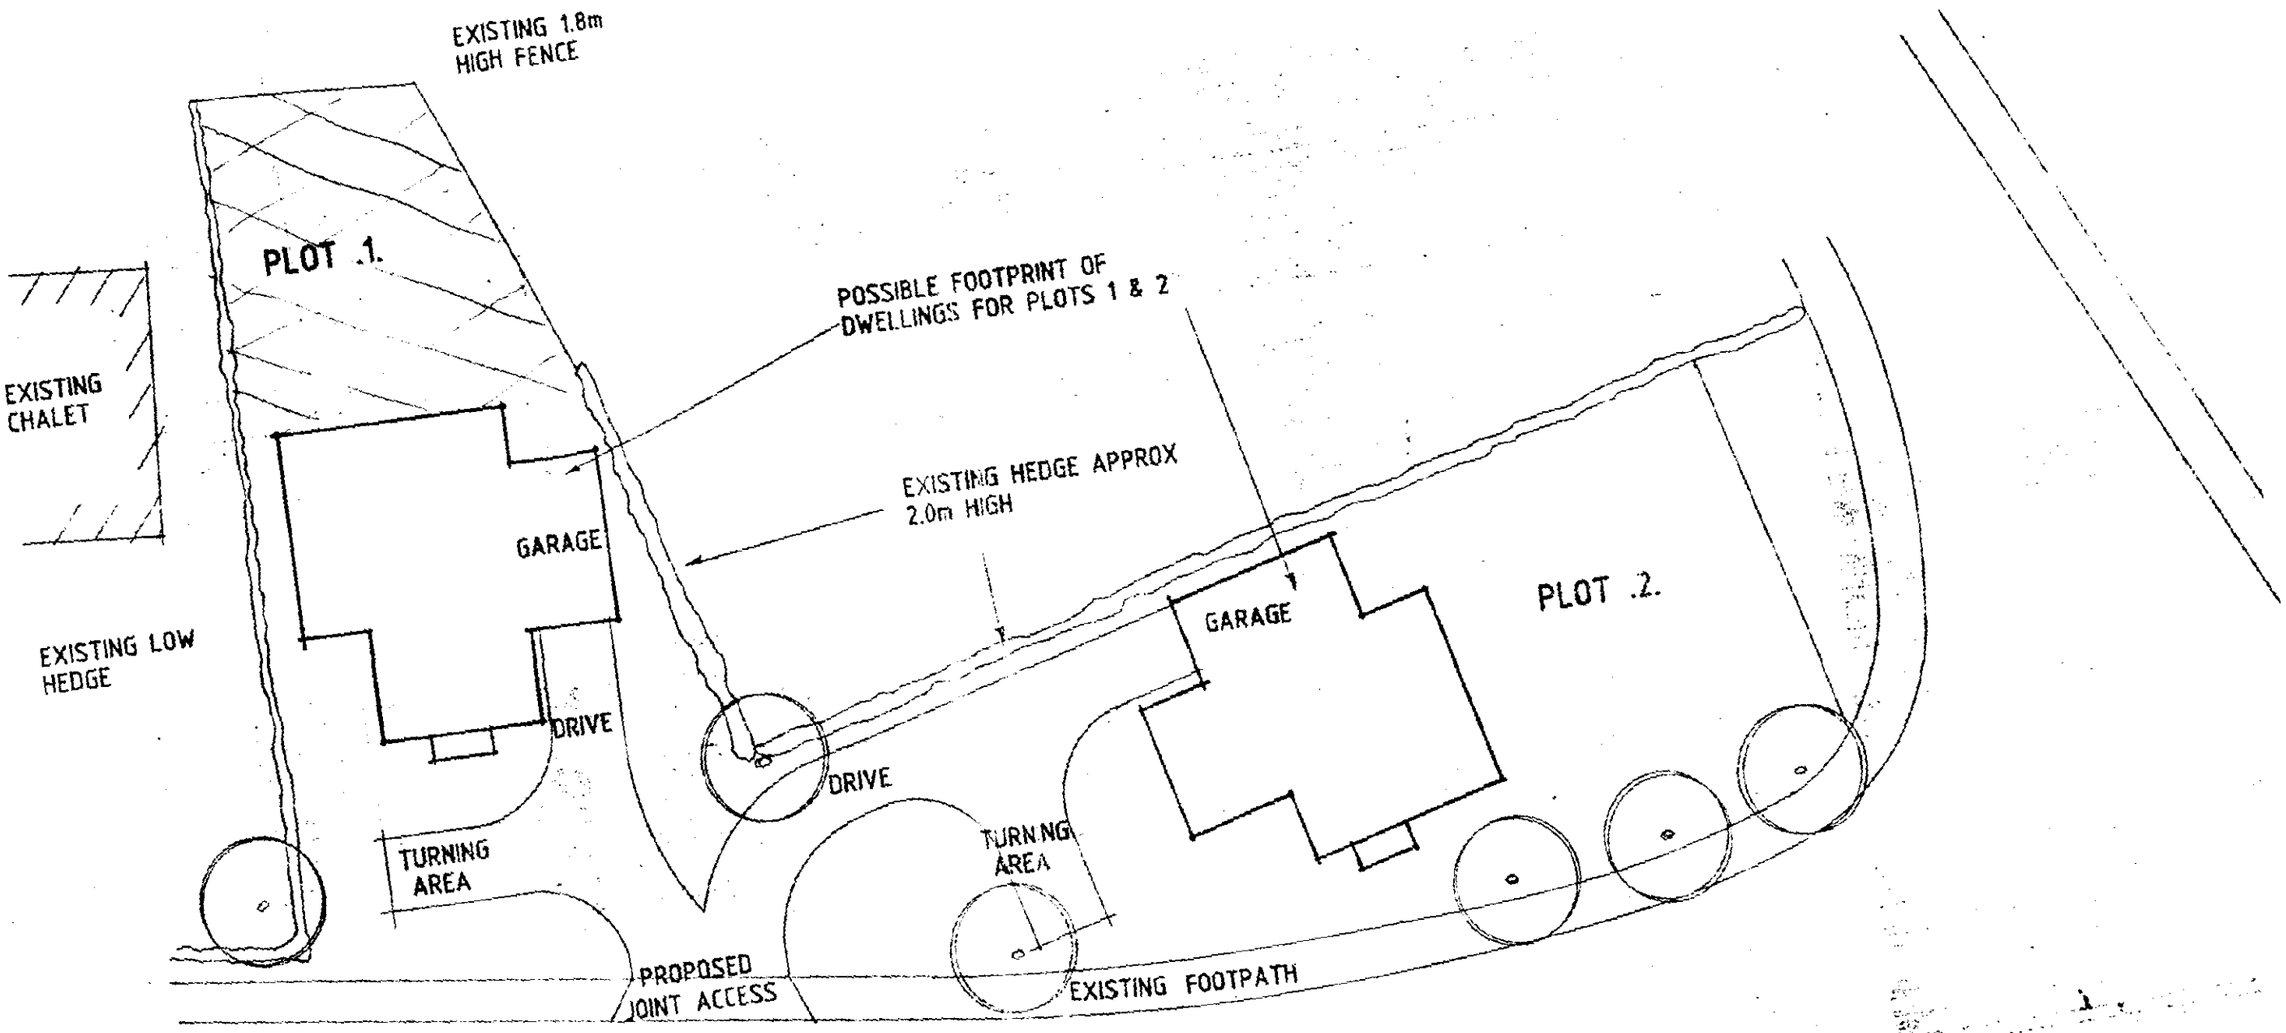


HOLBEACH DROVE GATE

SITE PLAN

1:200