


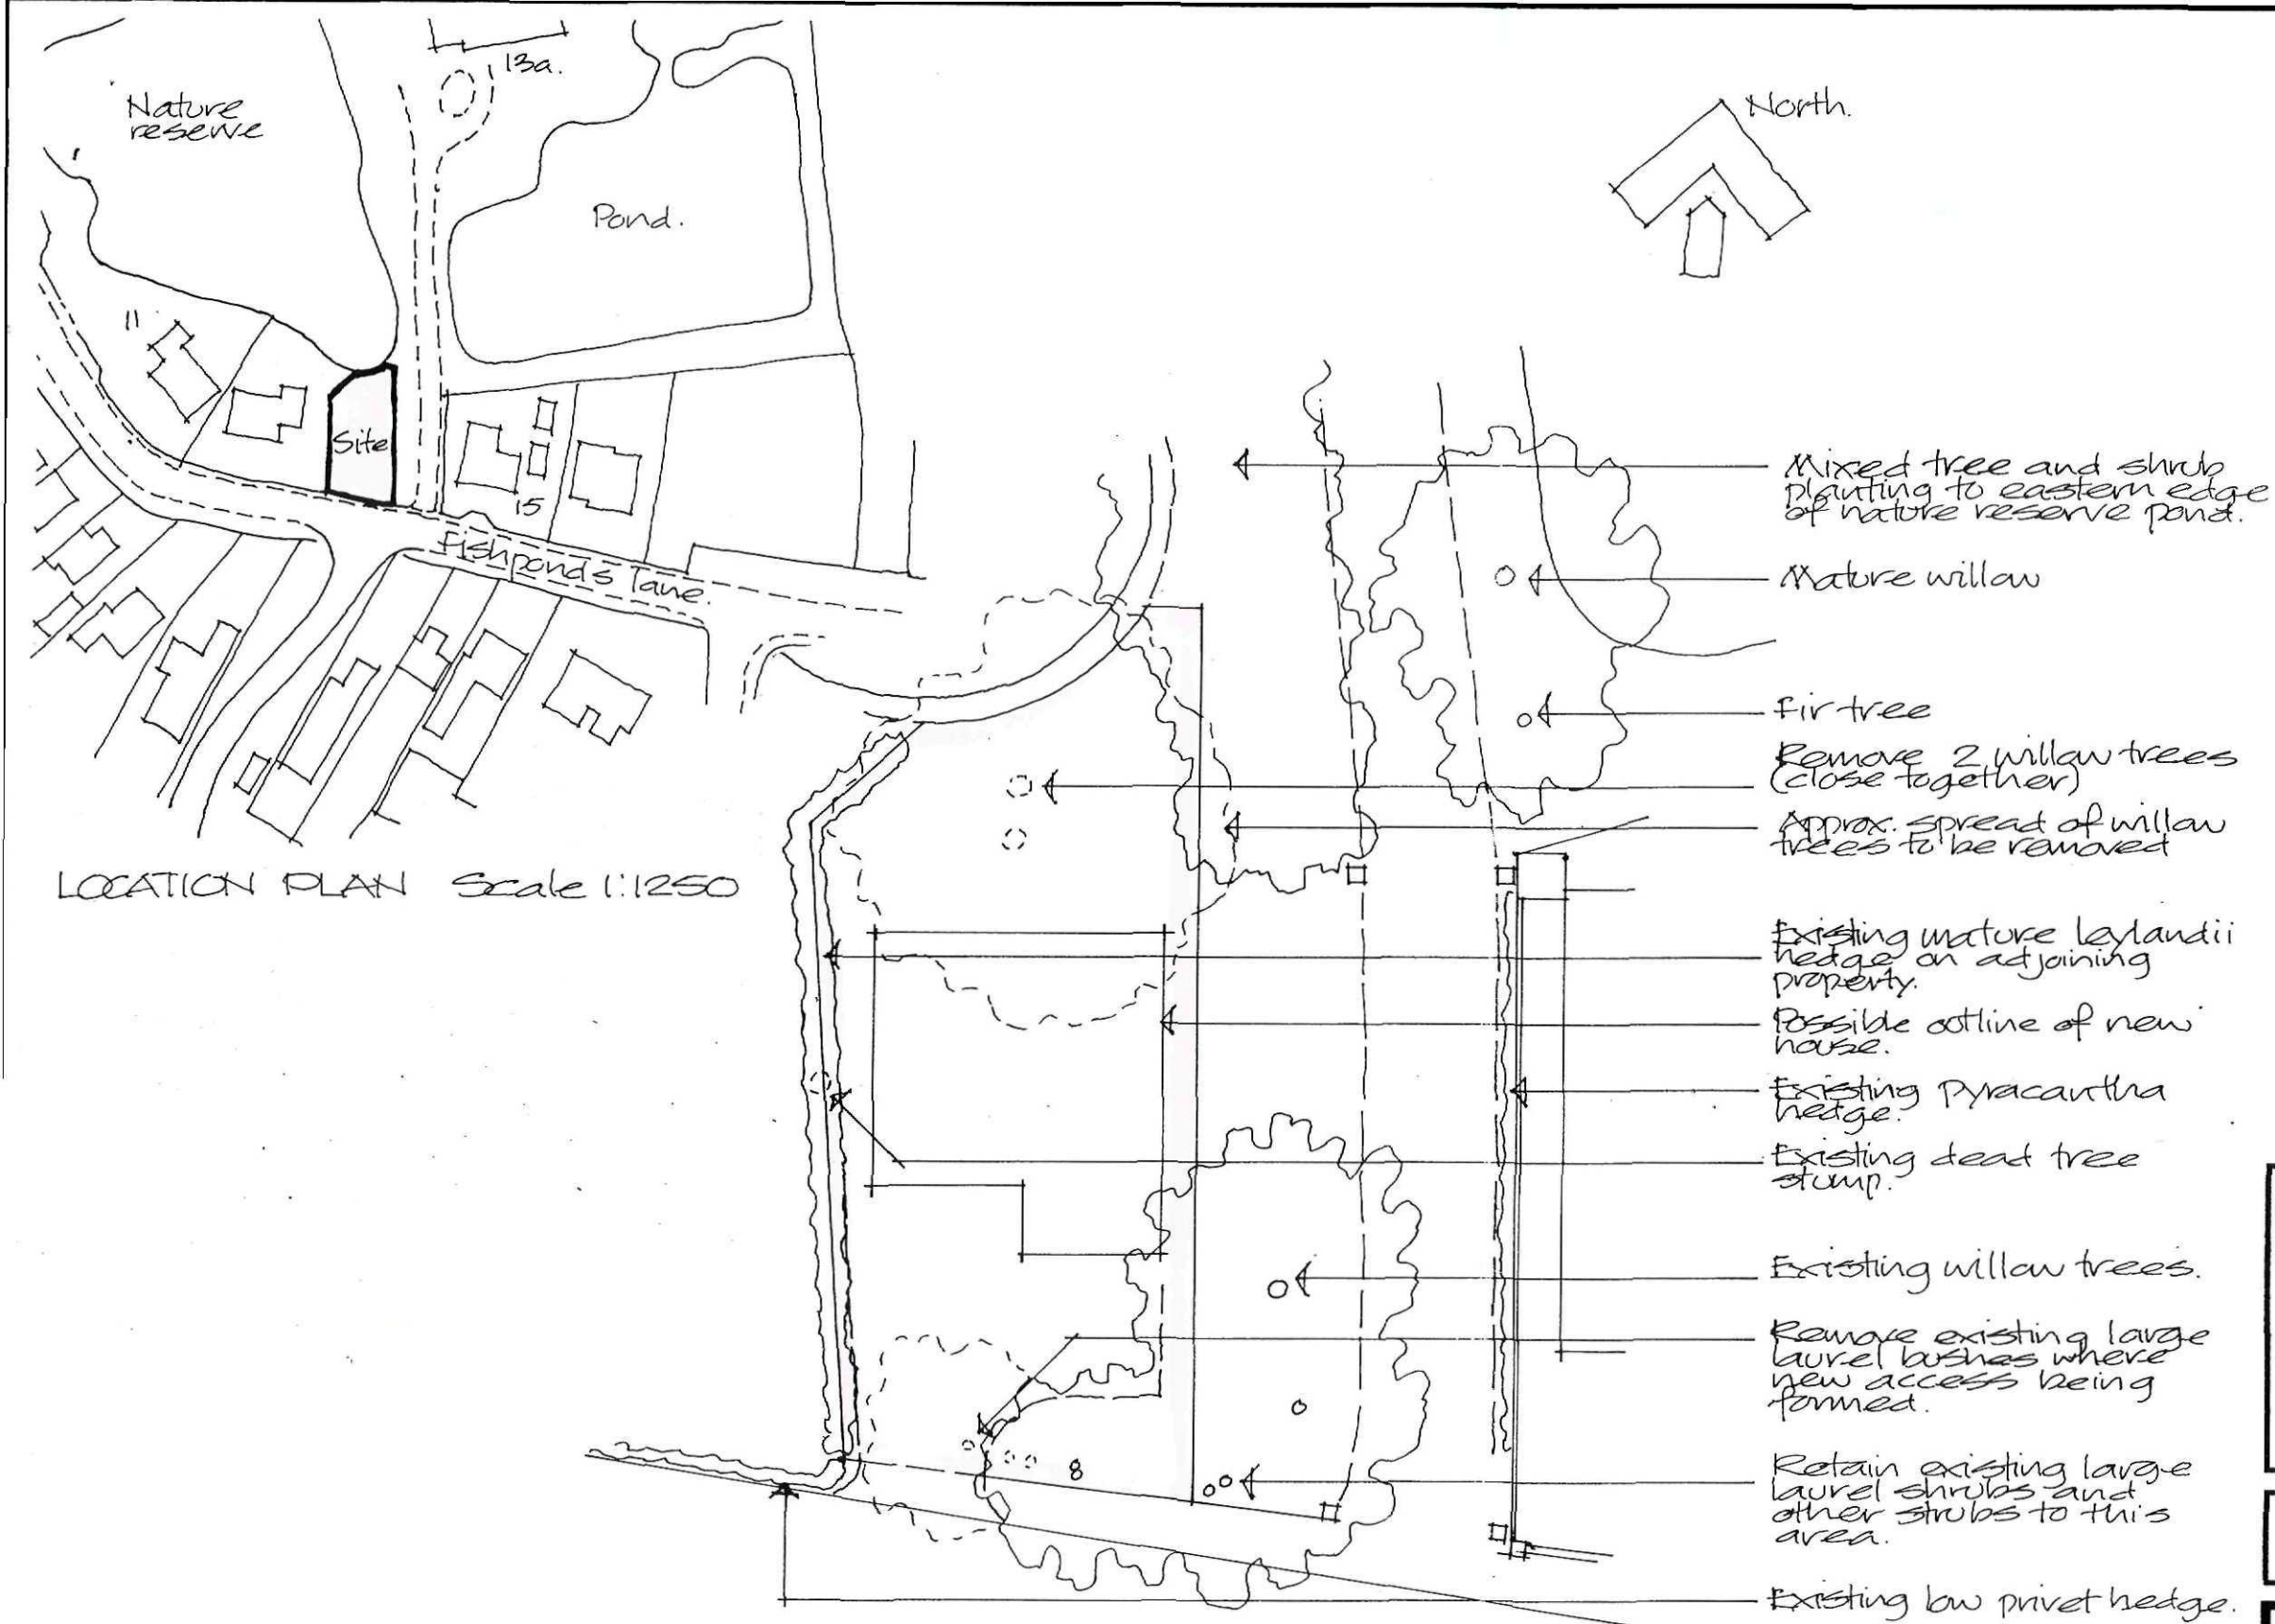

Project
**PROPOSED BUILDING PLOT
LOCATED BETWEEN NUMBER 13
FISHPONDS LANE AND THE
ACCESS TO NUMBER 13A
FISHPONDS LANE, HOLBEACH.
TREE SURVEY**


Client
MRS E MONK

ALAN HORNSBY
ARCHITECTURAL SERVICES LTD

"Little Acre"
Peak Hill, Cowbit,
Spalding, Lincs. PE12 6AW
Tel. Holbeach (01406) 380591

Scale 1:200 Drg. no. 09/04/02
Date February 2009

**DETERMINED
PLAN**

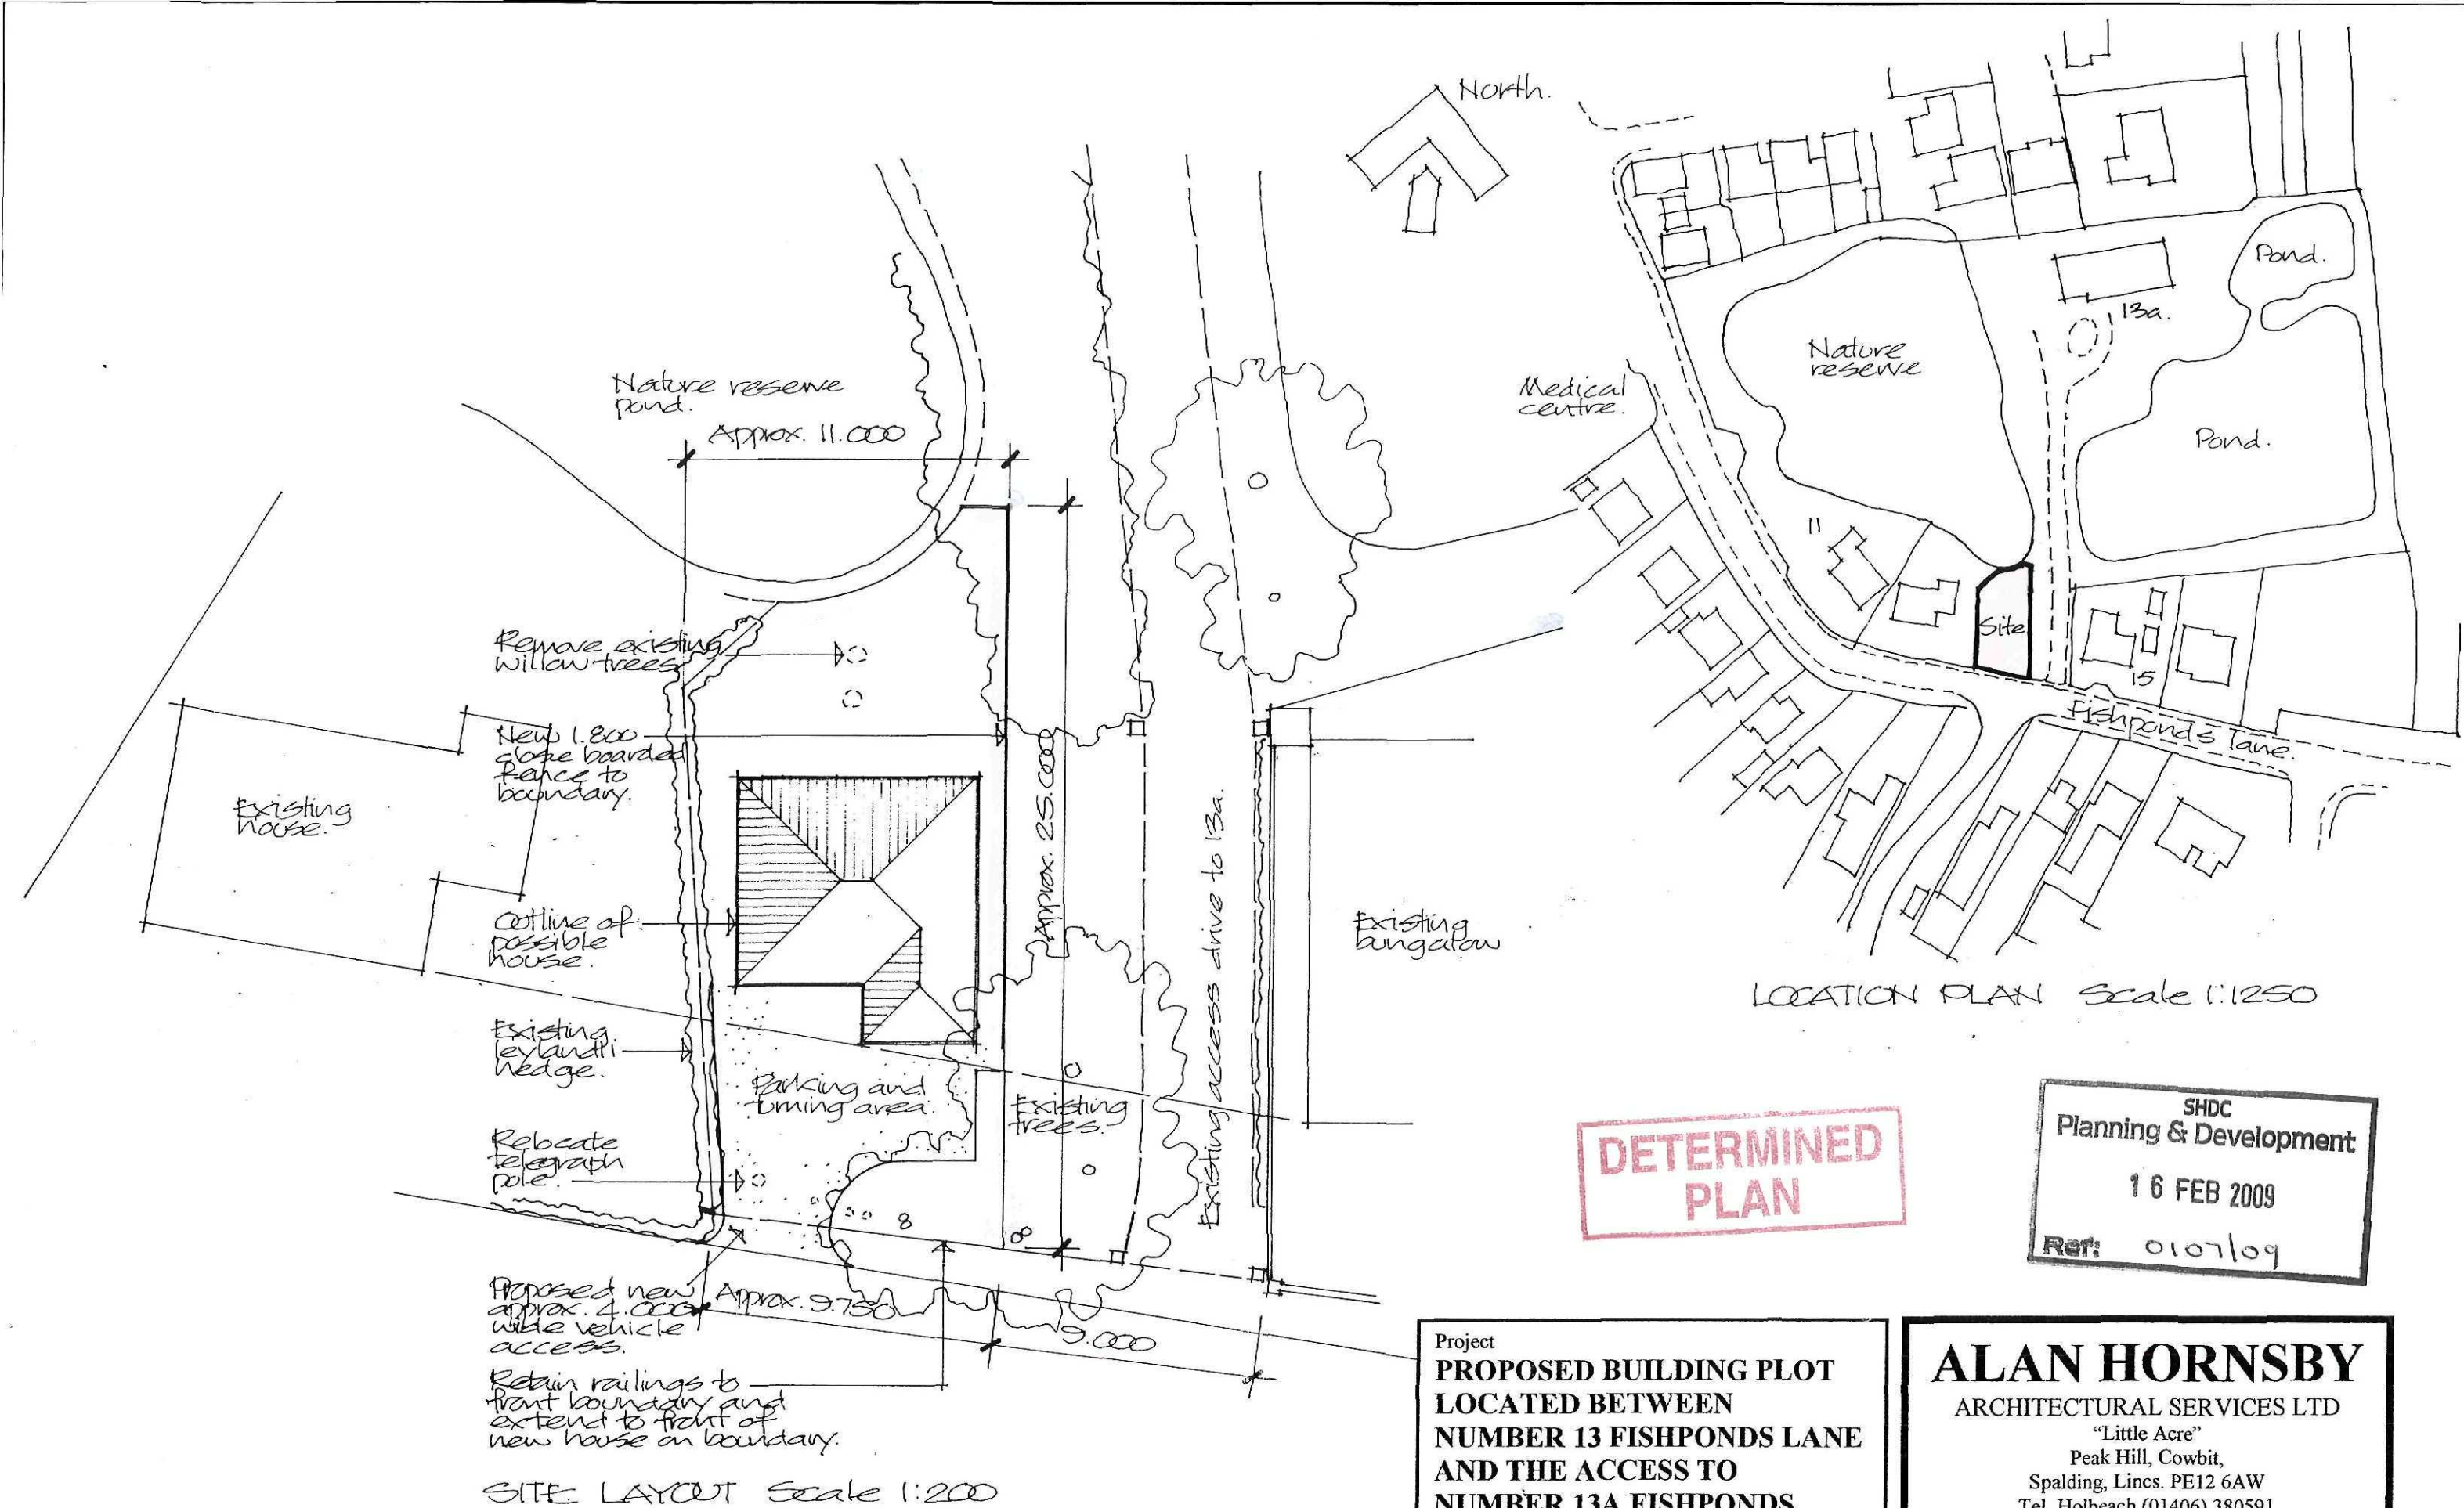

Project
**PROPOSED BUILDING PLOT
LOCATED BETWEEN
NUMBER 13 FISHPONDS LANE
AND THE ACCESS TO
NUMBER 13A FISHPONDS
LANE, HOLBEACH.**

Client
MRS E MONK

ALAN HORNSBY
ARCHITECTURAL SERVICES LTD
"Little Acre"
Peak Hill, Cowbit,
Spalding, Lincs. PE12 6AW
Tel. Holbeach (01406) 380591

Scale 1:200 & 1:1250 Drg. no. 09/04/01
Date February 2009


inspected:
6/3/09

12/3/09.

On leave
to
24/3/09

So rather
a hurried
effort

Dmy.

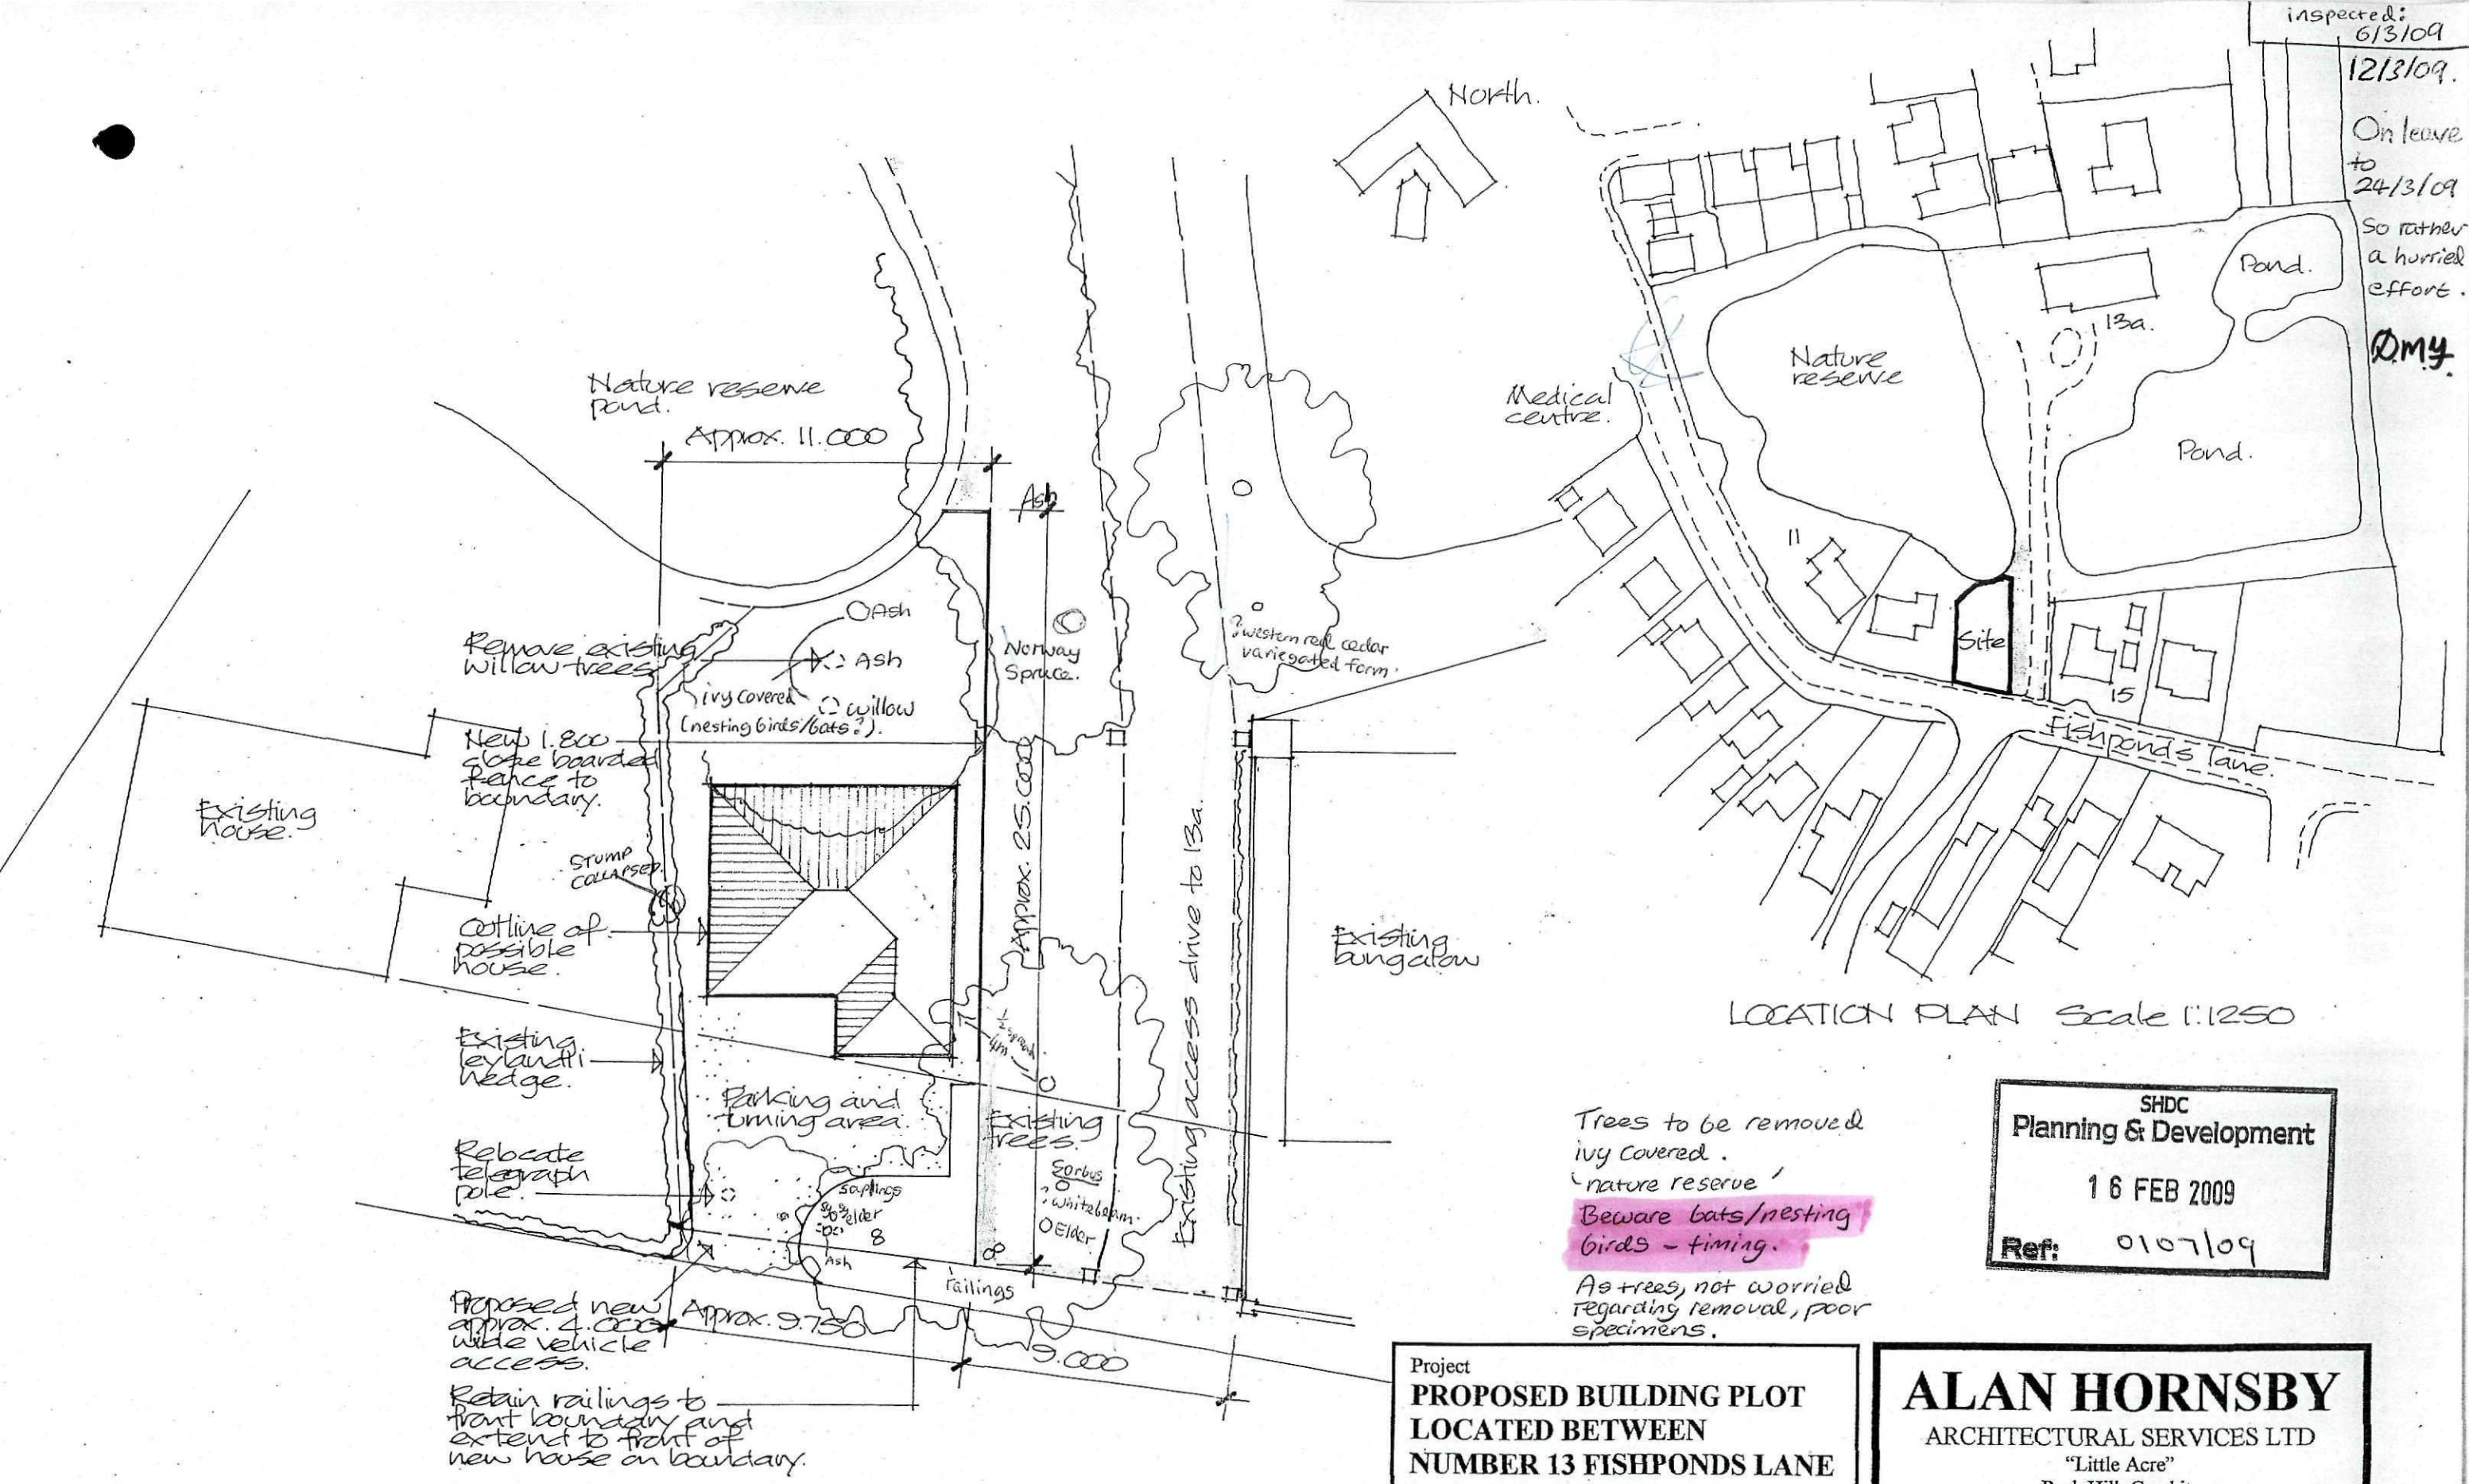

(Check with Jeff
Goodley ponds not
an SNCI site.)

SITE LAYOUT Scale 1:200

Cramped site, young weeping willow to be retained.
May increase significantly in size, c. 4 metre
1/2 spread at present. Corner of development very
near to tree. May need special foundations as
willows high water demand.

Trees to be removed
ivy covered.
'nature reserve'
Beware bats/nesting
birds - timing.
As trees, not worried
regarding removal, poor
specimens.

SHDC
Planning & Development
16 FEB 2009
Ref: 0107/09

Project
**PROPOSED BUILDING PLOT
LOCATED BETWEEN
NUMBER 13 FISHPONDS LANE
AND THE ACCESS TO
NUMBER 13A FISHPONDS
LANE, HOLBEACH.**

Client
MRS E MONK

ALAN HORNSBY
ARCHITECTURAL SERVICES LTD
"Little Acre"
Peak Hill, Cowbit,
Spalding, Lincs. PE12 6AW
Tel. Holbeach (01406) 380591

Scale 1:200 & 1:1250 Drg. no. 09/04/01
Date February 2009

Trees form an important back drop to
nature reserve when viewed from Fishpond Lane.