



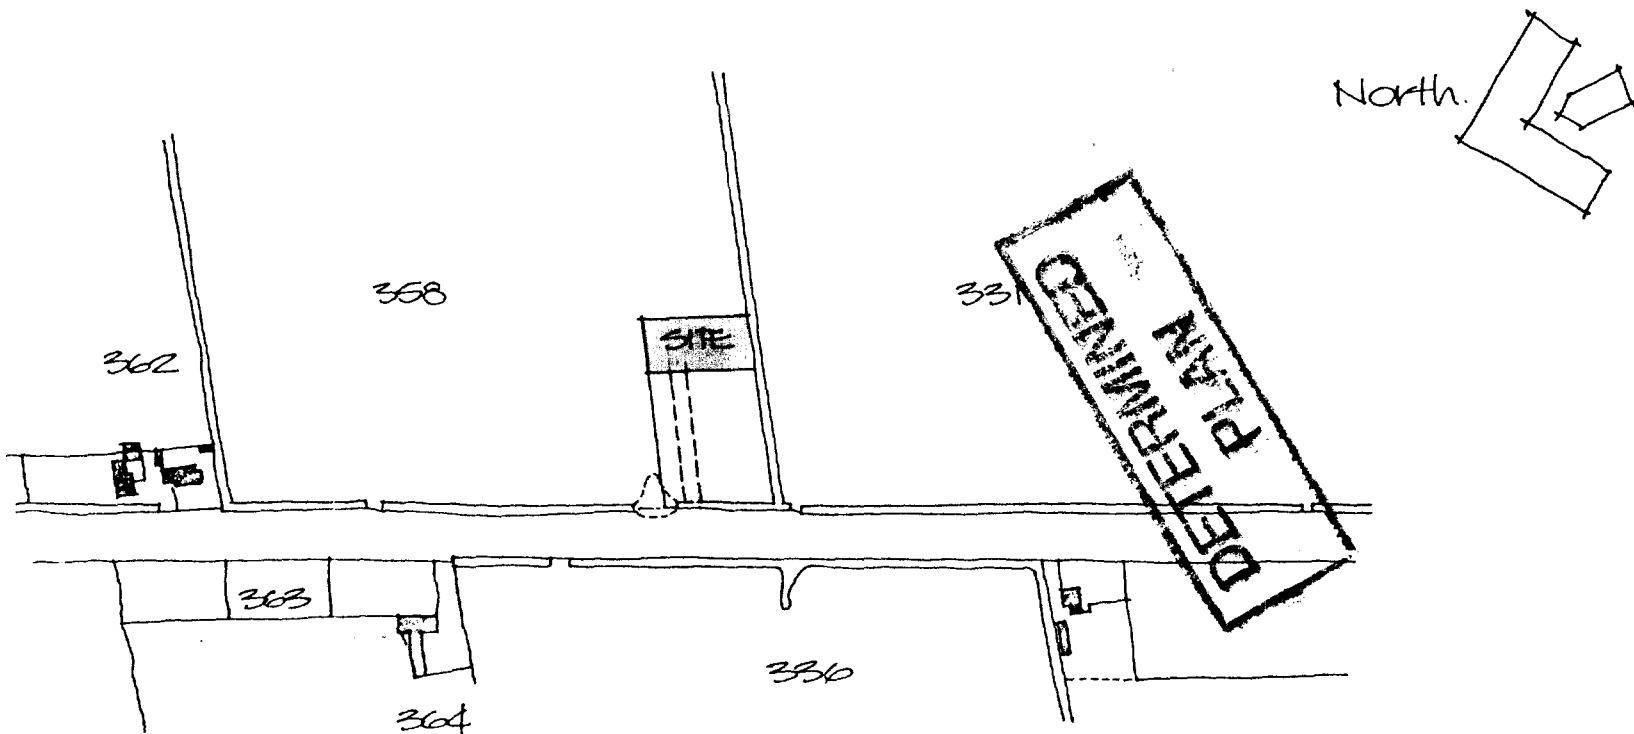

LOCATION PLAN Scale 1:2500

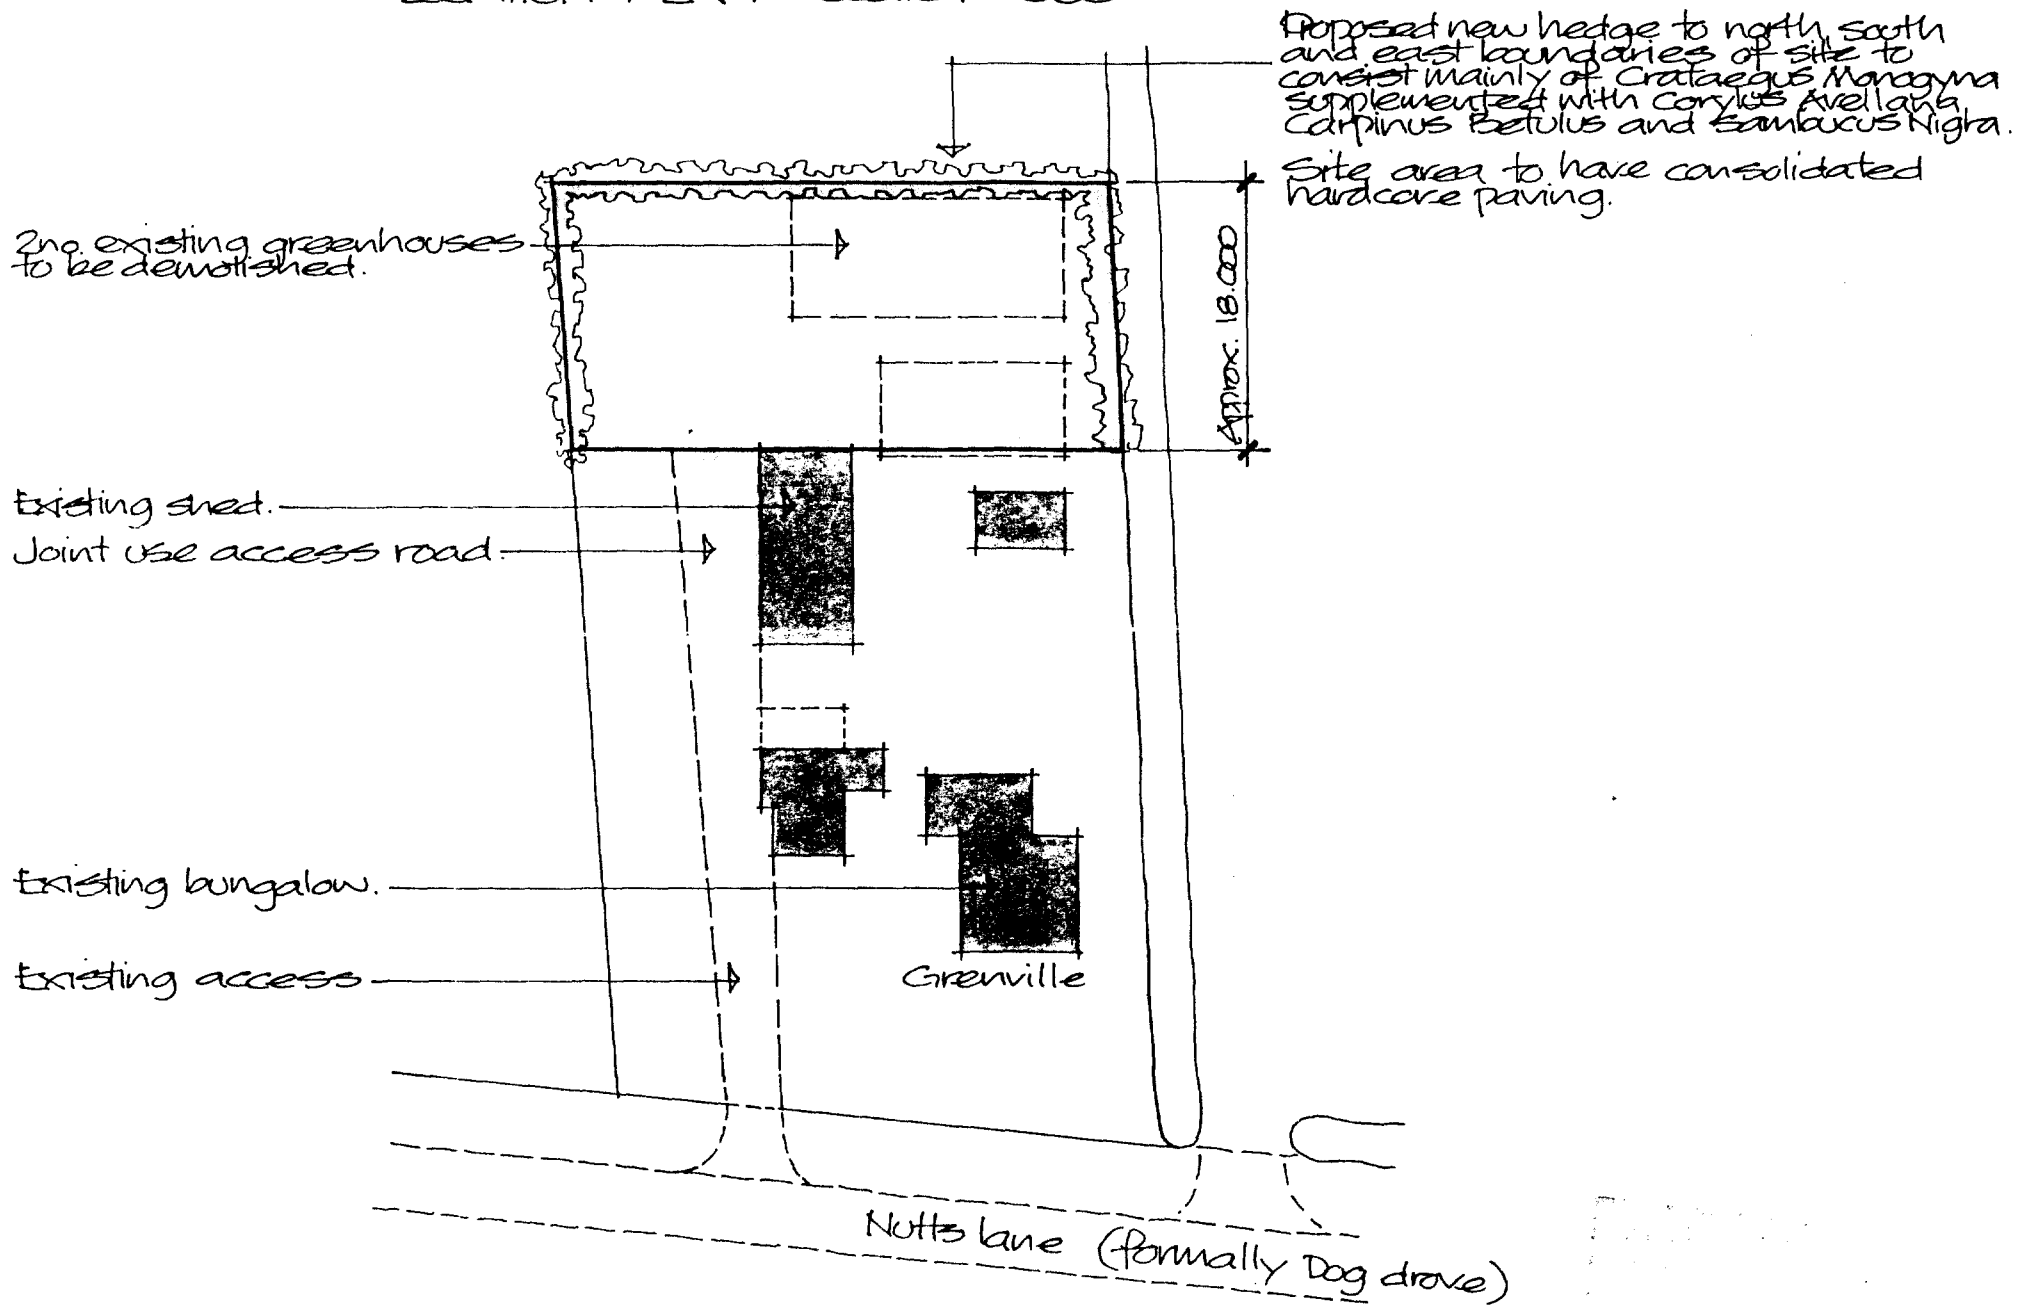

BLOCK PLAN Scale 1:500

0107/98

Project

PROPOSED CHANGE OF  
USE OF LAND TO BUILDERS  
YARD.  
'GRENVILLE' NUTTS LANE,  
HOLBEACH ST. JOHNS.

ALAN HORNSBY  
ARCHITECTURAL SERVICES

'Little Acre'  
Peak Hill, Cowbit,  
Spalding, Lincs. PE12 6AW  
Tel. Holbeach (01406) 380591

Client

H.K. GOTT AND SONS

Scale

Date Jan. 98

Drg. no.

98/01/01