
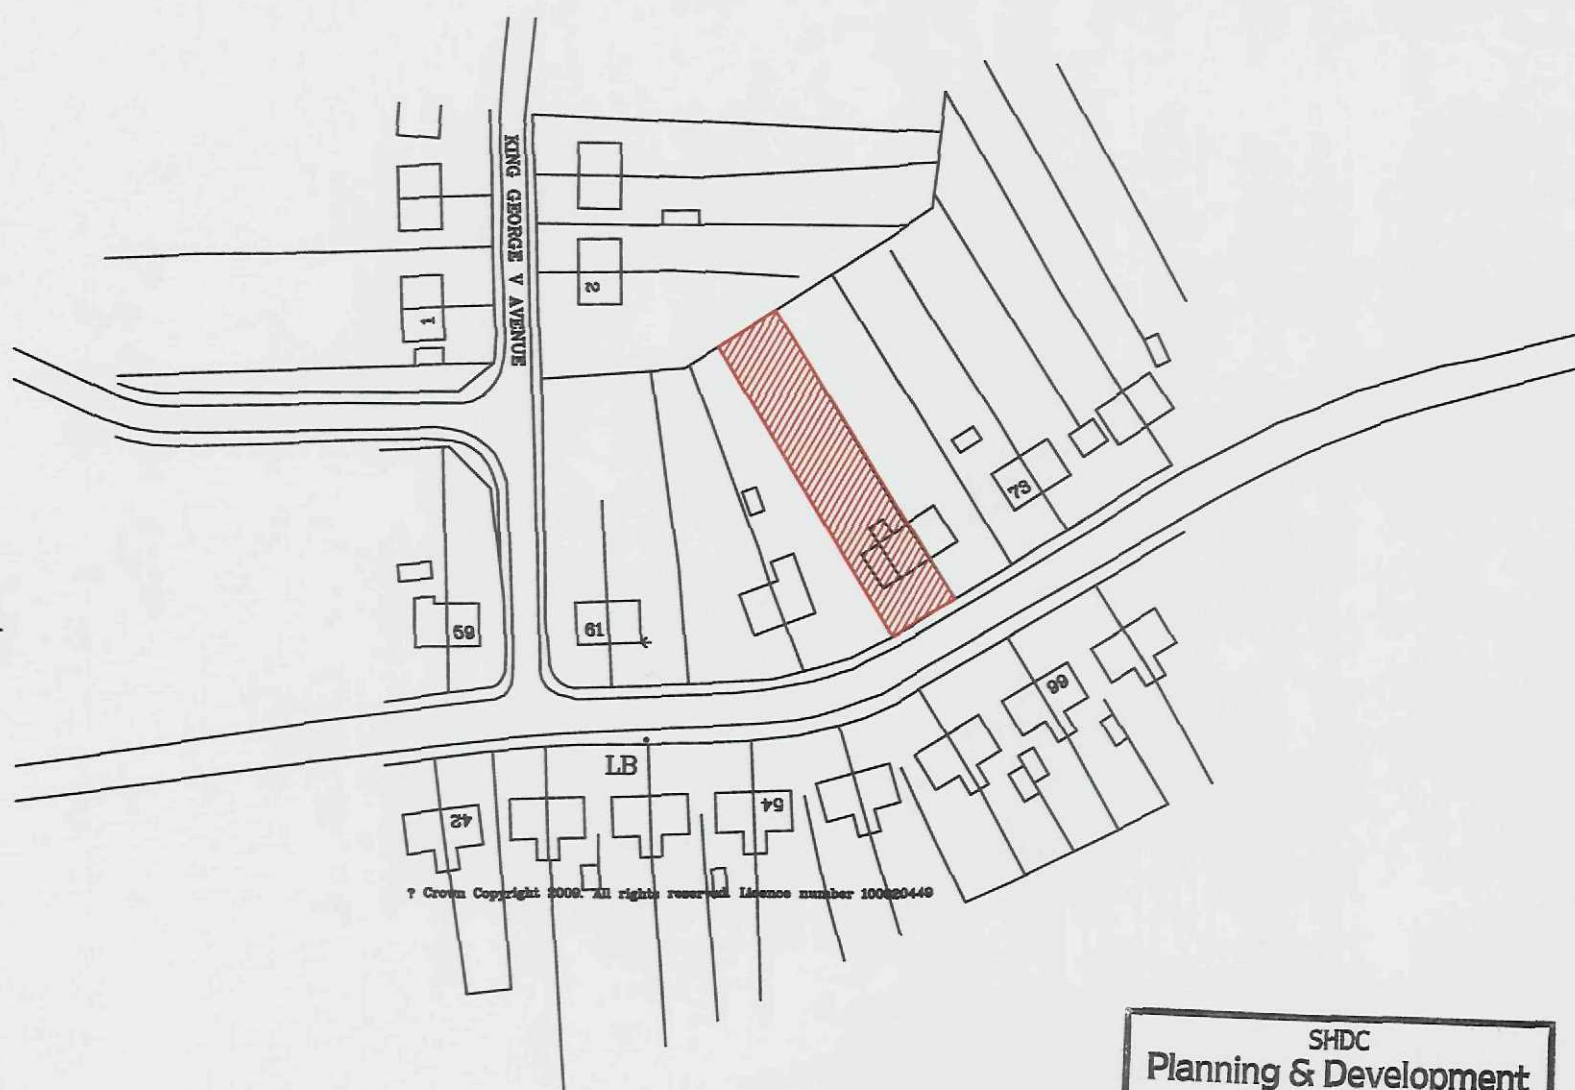


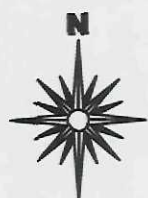


Site Location Plan

Scale 1:1250

SHDC
Planning & Development

17 FEB 2009

Ref: 0113/09

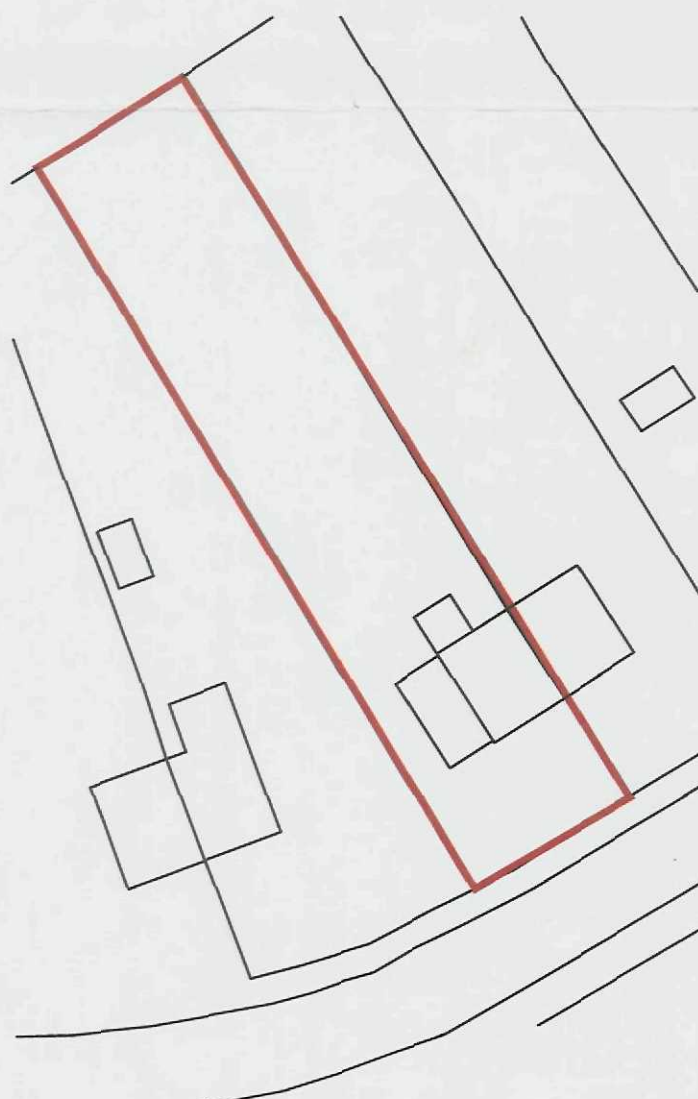

Site Block Plan

Scale 1:500

**DETERMINED
PLAN**



2nd Floor - 5B Sheepmarket
Spalding
PE11 1BH
Tel: 01775 768 921
e-mail: enquiries@remwaydesign.co.uk

Site:

69 Battlesfield Lane South
Holbeach
PE12 7PG

Client:

Mr S Congreave

Date: ★★★★★

Scale: as noted

Drawing No:

A3 - 1694 - 02