

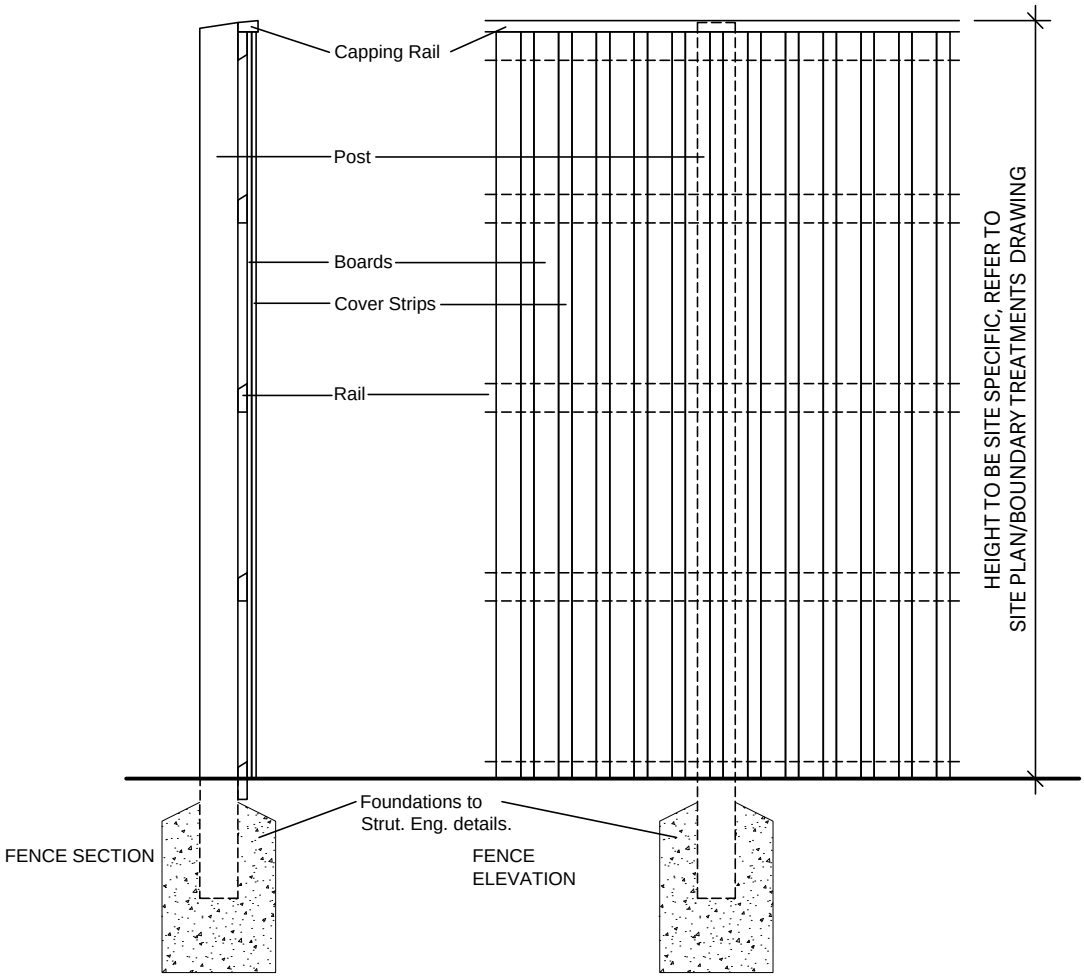


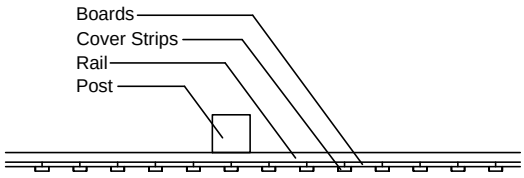

FENCE PLAN
(without capping rail)

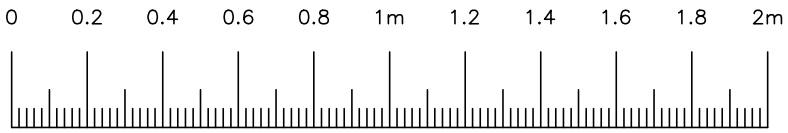

LINEAR SCALE 1:20

ACOUSTIC SCREEN

Details by specialist contractor:

Hales Sawmills Limited
Market Drayton,
Shropshire.
TF9 2PP

Tel: 01630 653359

Reflective Sound Screens

PLEASE NOTE:

1. STRUCTURAL CALCULATIONS MAY BE REQUIRED BY QUALIFIED PERSONS, NO RESPONSIBILITY CAN BE ACCEPTED BY USING THIS DESIGN WITHOUT PROFESSIONAL ADVICE.

2. DESIGN IN ACCORDANCE WITH SPECIFICATION FOR HIGHWAY WORKS CLAUSE 2504. TREATMENT TO SECTOR SCHEME 4.

3. REFLECTIVE SOUND SCREEN FITTED TO TIMBER POSTS (FOR ILLUSTRATION PURPOSES ONLY). STEEL POSTS CAN BE AN ALTERNATIVE.

4. HEIGHT OF SOUND SCREEN VARIABLE TO SUIT SPECIFIC LOCATIONS. POST CENTRES AT 3.0M UNLESS OTHERWISE SPECIFIED.

5. CONFORMS AND TESTED TO BS EN 1793. ALSO TESTED AND COMPLIES TO BS EN 1794-1 AND BS EN 1794-2.

6. COMPLIES WITH HIGHWAYS SECTOR SCHEME 2C FOR THE PREFABRICATION OF ENVIRONMENTAL BARRIERS.

7. AVERAGE DENSITY 26.4 KG/M2 (EXCLUDING POSTS)

Revision	Description	Date	Drawn	Checked
B	Fence height amended to site specific.	13.12.22	MSB	DCM
A	Revised to new suppliers details	11.03.16	MSB	DCM

CLIENT ALDI STORES LIMITED

PROJECT STANDARD DETAILS - EXTERNAL

TITLE ACOUSTIC FENCE

STOAS ARCHITECTS
1 DUNSTON PLACE - DUNSTON ROAD - CHESTERFIELD - S41 8NL - TEL 01246 389 860
216 FORT DUNLOP - FORT PARKWAY - BIRMINGHAM - B24 9FD - TEL 0121 747 1943

SCALE 1:20 @ A4 DRAWN MSB NORTH DWG No. AD5305 REV B

DATE 10-03-16 CHECKED DCM

ALL DIMENSIONS TO BE VERIFIED ON SITE PRIOR TO ANY SHOP OR SITE WORKS BEING COMMENCED. ANY DISCREPANCIES TO BE REPORTED TO STOAS ARCHITECTS BEFORE ANY WORK IS PUT IN HAND. DO NOT SCALE FROM THIS DRAWING. THIS DRAWING IS TO BE READ IN CONJUNCTION WITH RELEVANT CONSULTANTS' AND SPECIALISTS' DRAWINGS. THIS DRAWING IS THE PROPERTY OF STOAS ARCHITECTS. COPYRIGHT IS RESERVED BY THEM AND THE DRAWING IS ISSUED ON THE CONDITION THAT IT IS NOT COPIED, REPRODUCED, RETAINED OR DISCLOSED TO ANY UNAUTHORISED PERSON EITHER WHOLLY OR IN PART WITHOUT THE WRITTEN CONSENT OF STOAS ARCHITECTS.