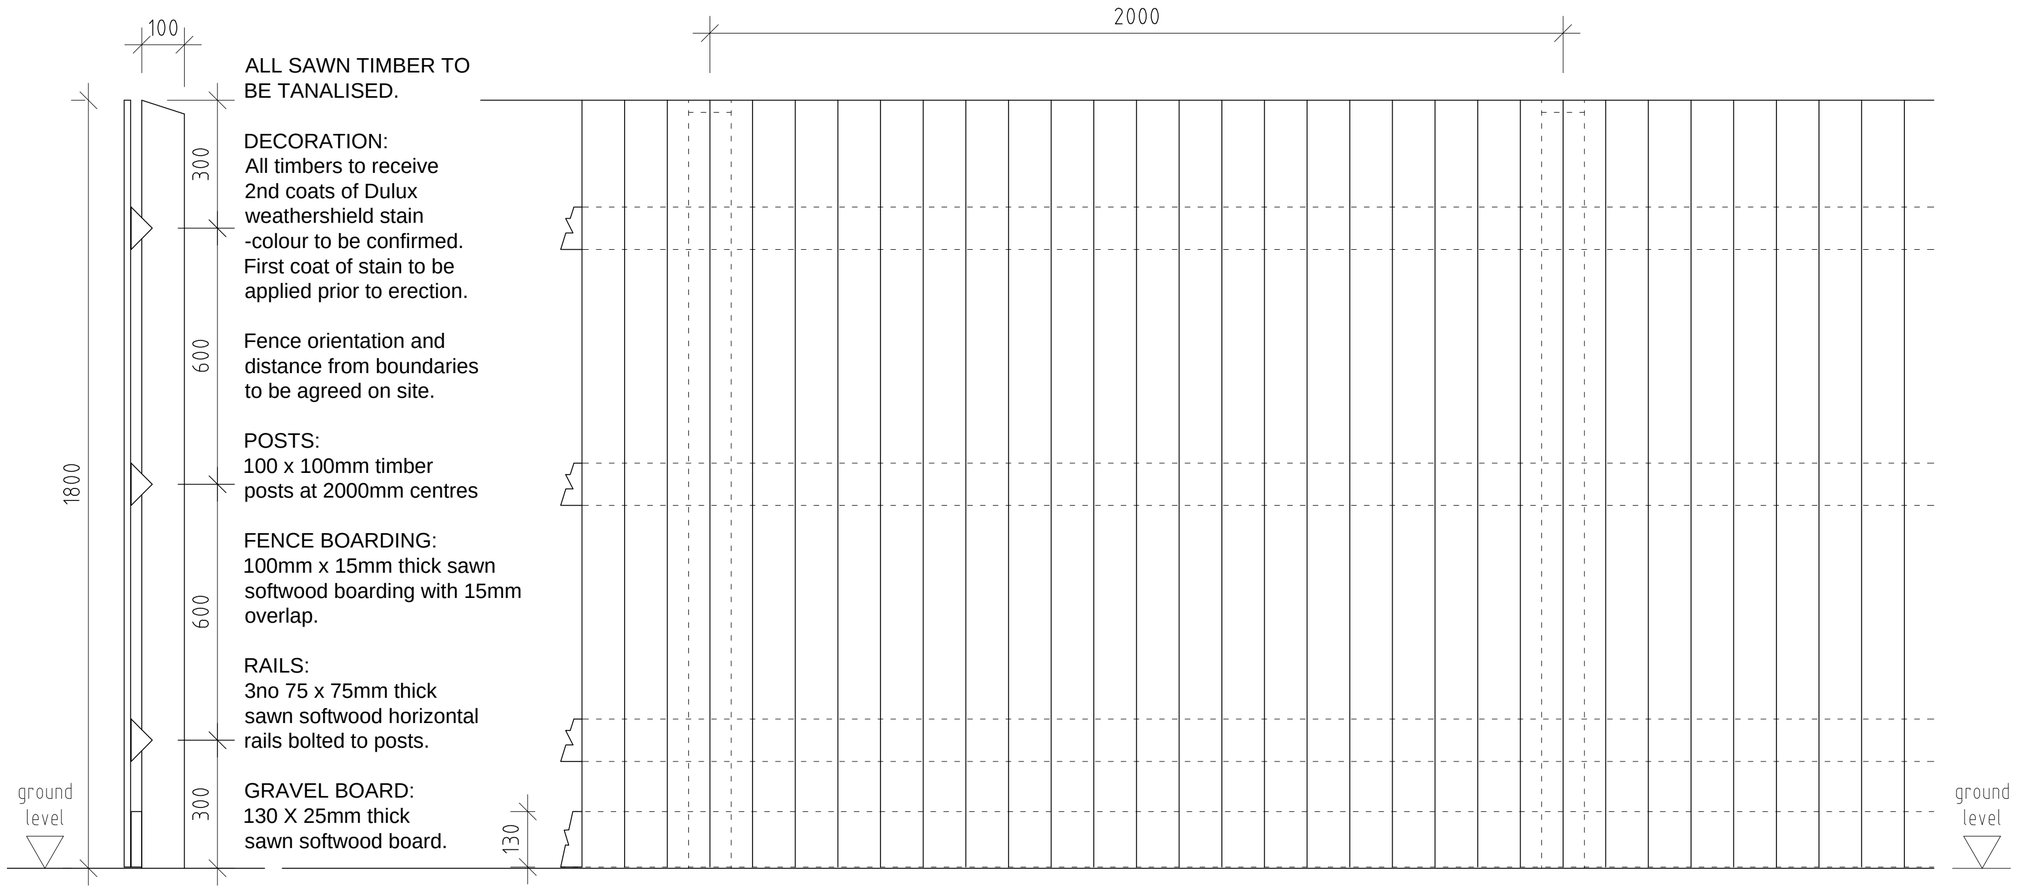


ALL SAWN TIMBER TO BE TANALISED.

DECORATION:
All timbers to receive 2nd coats of Dulux weathershield stain -colour to be confirmed. First coat of stain to be applied prior to erection.


Fence orientation and distance from boundaries to be agreed on site.


POSTS:
100 x 100mm timber posts at 2000mm centres

FENCE BOARDING:
100mm x 15mm thick sawn softwood boarding with 15mm overlap.


RAILS:
3no 75 x 75mm thick sawn softwood horizontal rails bolted to posts.

GRAVEL BOARD:
130 X 25mm thick sawn softwood board.

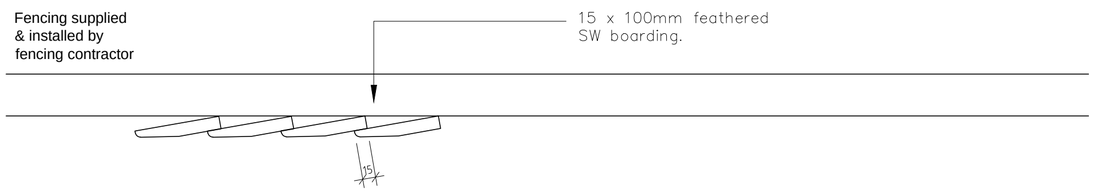

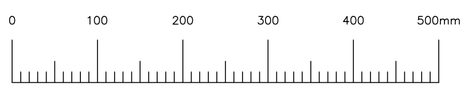

LINEAR SCALE 1:5

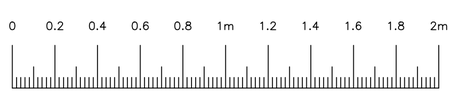

LINEAR SCALE 1:20

STOAS ARCHITECTS

1 DUNSTON PLACE - DUNSTON ROAD - CHESTERFIELD - S41 8NL - TEL 01246 389 860
216 FORT DUNLOP - FORT PARKWAY - BIRMINGHAM - B24 9FD - TEL 0121 747 1943

CLIENT ALDI STORES LIMITED

PROJECT STANDARD DETAIL

TITLE CLOSE BOARDED FENCE

DATE	Jan'19	SCALE	1:20/1:5@ A2
DRAWN		CHECKED	
		NORTH	
DWG No.	AD5302	REVISION	

ALL DIMENSIONS TO BE VERIFIED ON SITE PRIOR TO ANY SHOP OR SITE WORKS BEING COMMENCED. ANY DISCREPANCIES TO BE REPORTED TO STOAS ARCHITECTS BEFORE ANY WORK IS PUT IN HAND. DO NOT SCALE FROM THIS DRAWING. THIS DRAWING IS TO BE READ IN CONJUNCTION WITH RELEVANT CONSULTANTS' AND SPECIALISTS' DRAWINGS. THIS DRAWING IS THE PROPERTY OF STOAS ARCHITECTS. COPYRIGHT IS RESERVED BY THEM AND THE DRAWING IS ISSUED ON THE CONDITION THAT IT IS NOT COPIED, REPRODUCED, RETAINED OR DISCLOSED TO ANY UNAUTHORISED PERSON EITHER WHOLLY OR IN PART WITHOUT THE WRITTEN CONSENT OF STOAS ARCHITECTS.