
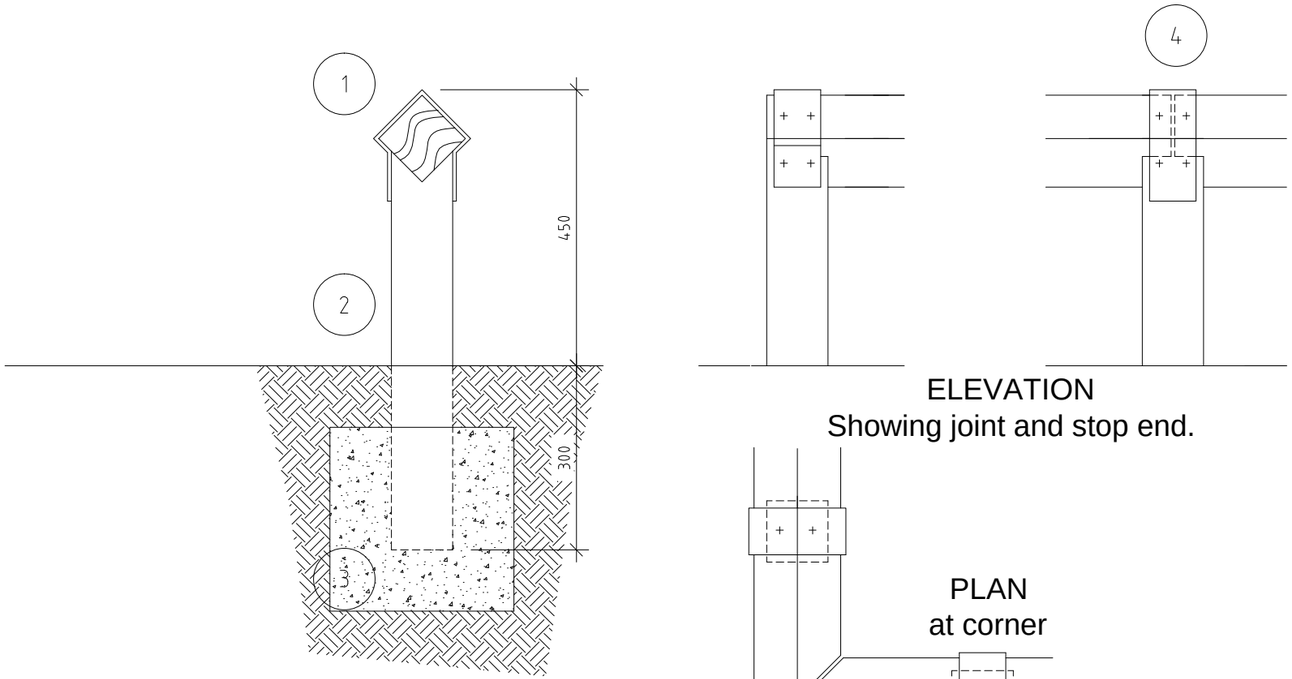


ELEVATION
Showing joint and stop end.

PLAN
at corner

1. Knee rail supplied and installed by landscape contractor (package 24)
2. 100x100mm top rail (preservative treated, s/wd. sawn finish.
3. 100x100mm posts (as aove) 1:5m maximum spacing, ends shaped to receive top rail. Burried ends to be creosote impregnated as specified.
4. Concrete foundation to post, 1:6 mix.
5. 100mm wide zinc strap. 37mm galvanised clout nail fixing.
6. Timber stain finish dark brown to match timber boarded fencing.

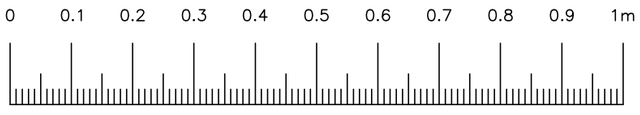

LINEAR SCALE 1:10

STOAS ARCHITECTS

1 DUNSTON PLACE - DUNSTON ROAD - CHESTERFIELD - S41 8NL - TEL 01246 389 860
216 FORT DUNLOP - FORT PARKWAY - BIRMINGHAM - B24 9FD - TEL 0121 747 1943

CLIENT	ALDI STORES LIMITED	SCALE	1:10@ A3	DRAWN	NORTH
PROJECT	STANDARD DETAIL	DATE	Jan '19	CHECKED	
TITLE	TIMBER KNEE RAIL	DWG No.	AD5301	REV	

ALL DIMENSIONS TO BE VERIFIED ON SITE PRIOR TO ANY SHOP OR SITE WORKS BEING COMMENCED. ANY DISCREPANCIES TO BE REPORTED TO STOAS ARCHITECTS BEFORE ANY WORK IS PUT IN HAND. DO NOT SCALE FROM THIS DRAWING. THIS DRAWING IS TO BE READ IN CONJUNCTION WITH RELEVANT CONSULTANTS' AND SPECIALISTS' DRAWINGS.
THIS DRAWING IS THE PROPERTY OF STOAS ARCHITECTS COPYRIGHT IS RESERVED BY THEM AND THE DRAWING IS ISSUED ON THE CONDITION THAT IT IS NOT COPIED, REPRODUCED, RETAINED OR DISCLOSED TO ANY UNAUTHORISED PERSON EITHER WHOLLY OR IN PART WITHOUT THE WRITTEN CONSENT OF STOAS ARCHITECTS