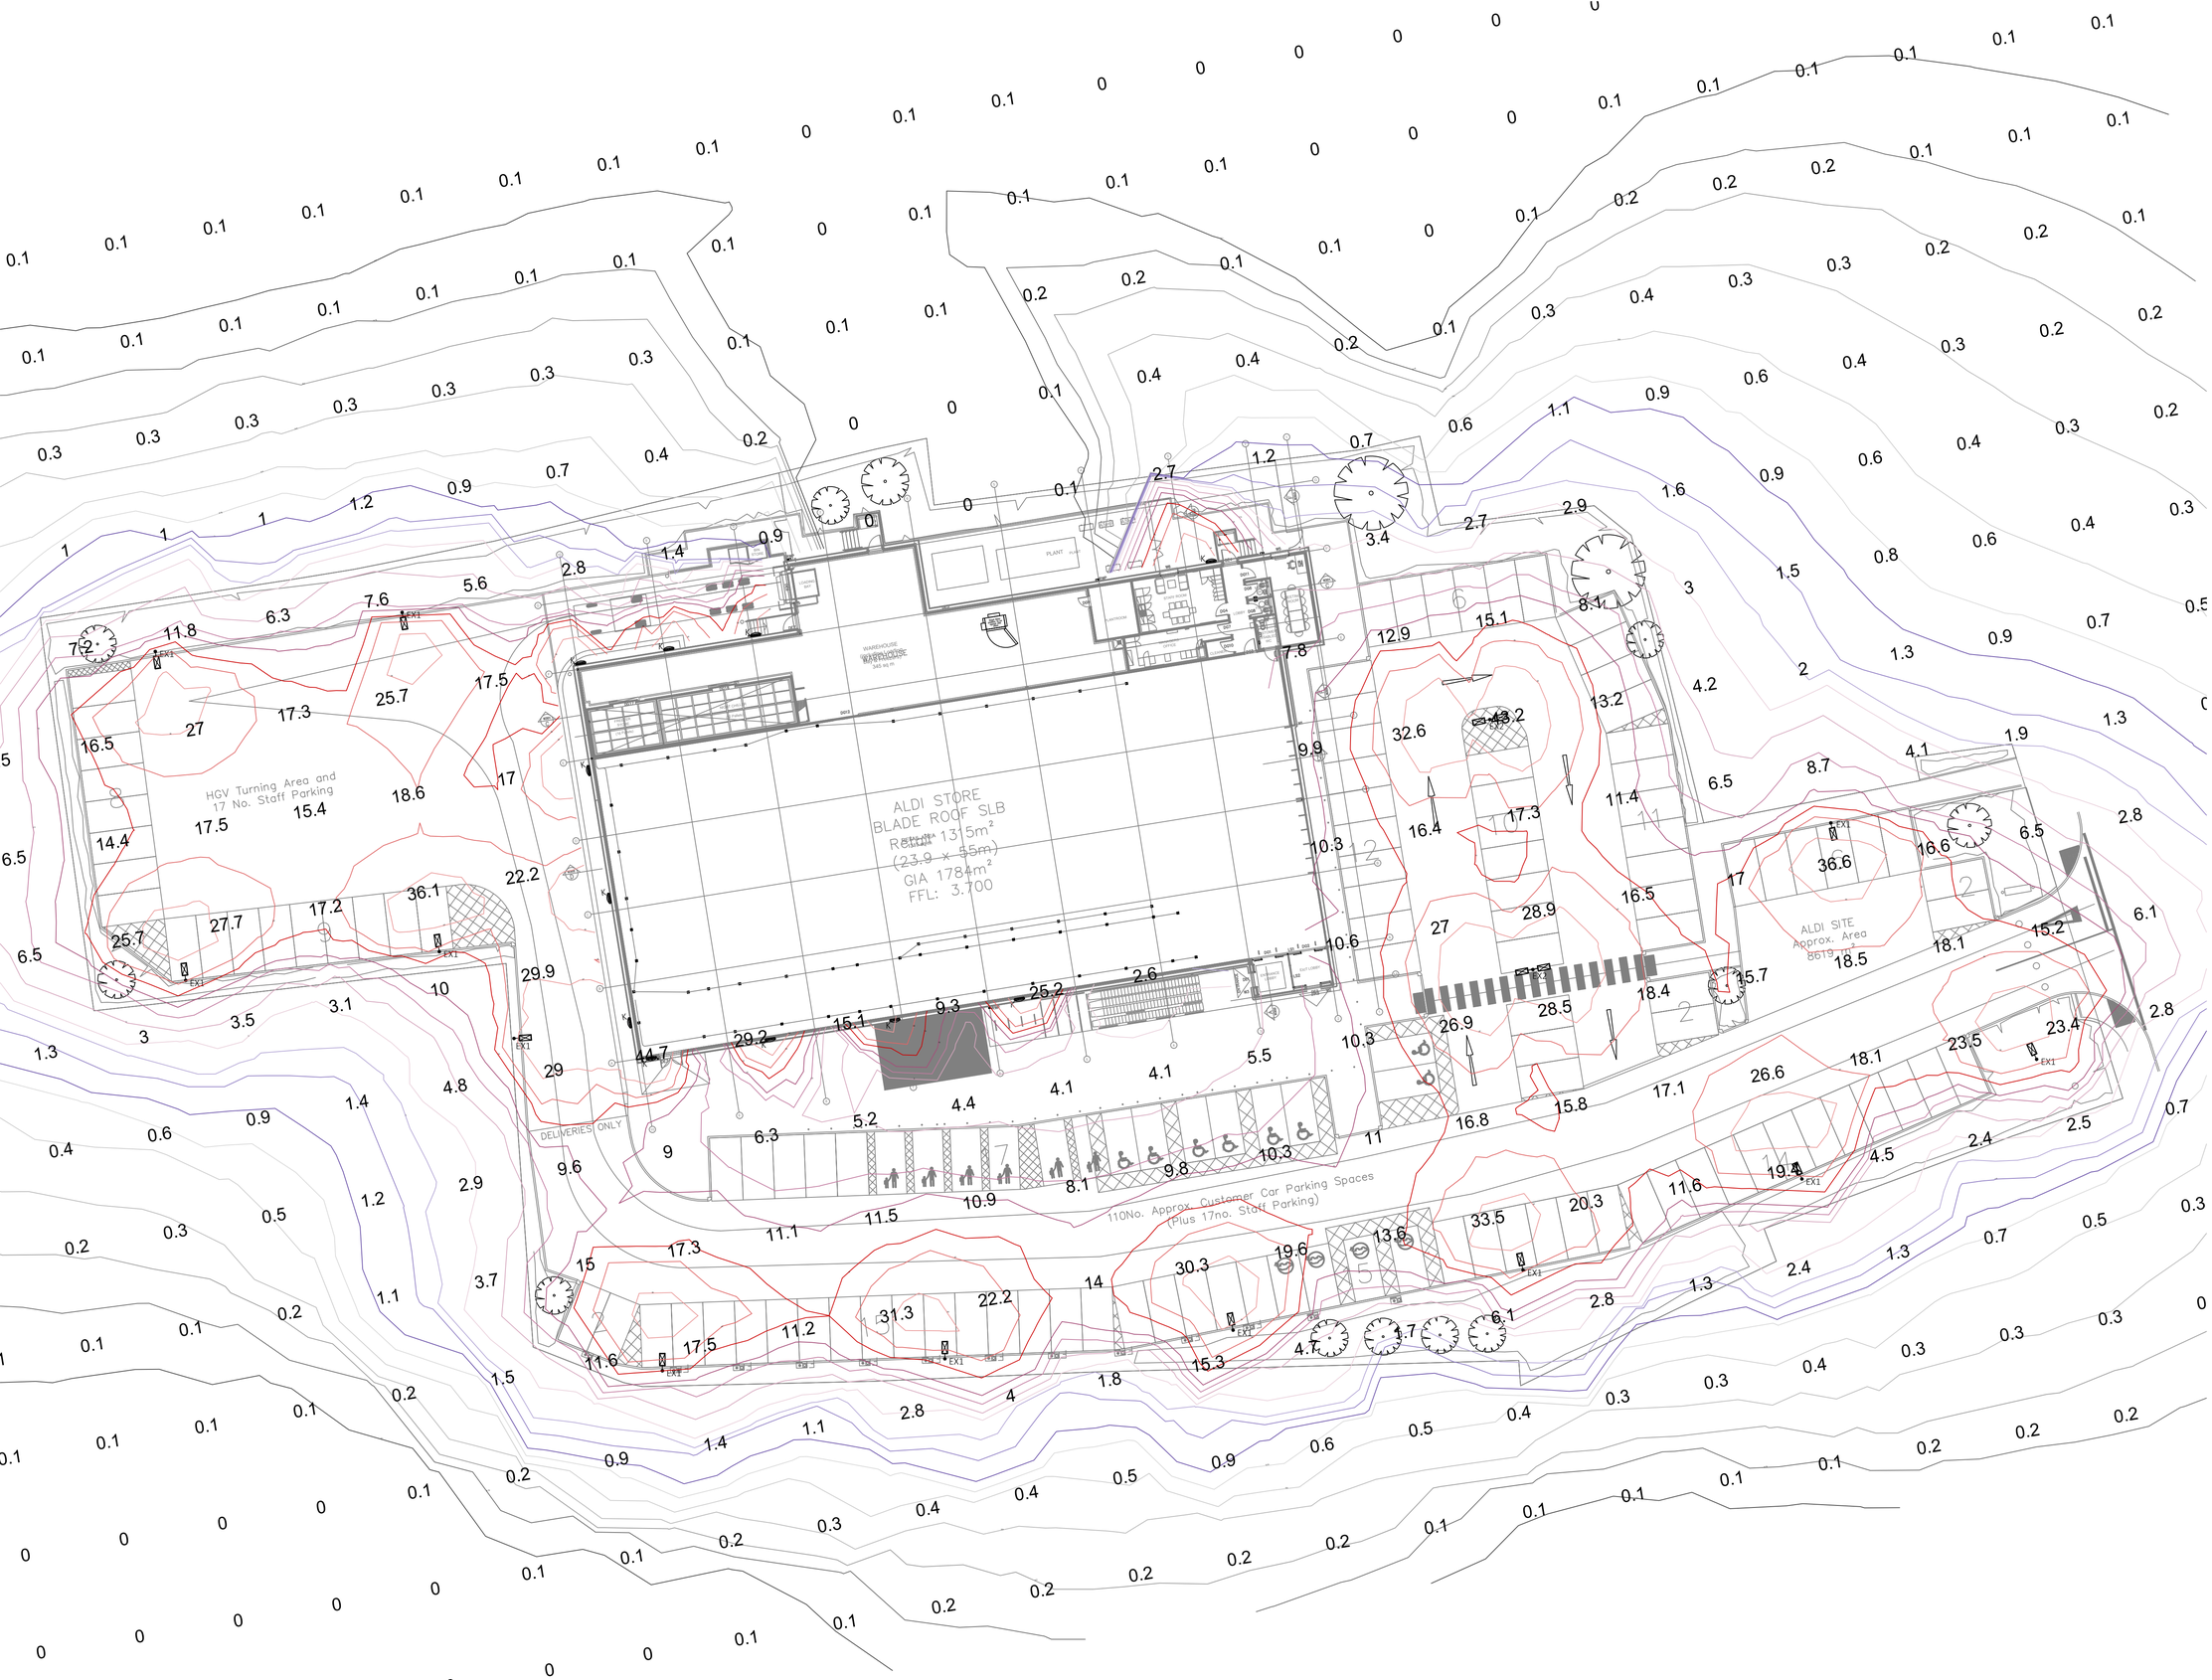


REV	DATE	DESCRIPTION	DRW	CHK
P01	14.04.2022	FOR PLANNING	RD	AG
P02	20.10.2022	FOR PLANNING	RD	AG
P03	17.08.2023	NOTES UPDATED	RD	AG

NOTES:

1. WHERE POSSIBLE THE LIGHTING COLUMNS SHALL BE SET BACK A DISTANCE OF 1.5m FROM THE KERB LINE. THE MINIMUM RECOMMENDED DISTANCE FROM THE KERB LINE IS 500mm. IF THE MINIMUM GAP CANNOT BE MAINTAINED THE MAIN CONTRACTOR / GROUND WORKER SHALL PRIOR TO SETTING OUT/INSTALLATION, OBTAIN CLARIFICATION OF THE POSITIONS FROM THE ENGINEERS / ARCHITECT..
2. CAR PARK LIGHTING & SIGNAGE SET TO ACTIVATE 07.00-23.00 MONDAY TO SATURDAY AND 08.30-17.00 SUNDAY. THE PHOTOCELL SHALL INHIBIT THE ON COMMAND.
3. BUILDING MOUNTED LIGHTING CONTROLLED VIA PHOTOCELL ONLY THEREFORE ON IN ALL HOURS OF DARKNESS.
4. CAR PARK LIGHTING & SIGNAGE DEACTIVATED BY EXTERNAL LUX SENSOR WHEN OUTSIDE LIGHT LEVEL RISES ABOVE 1400 LUX.
5. THIS DRAWING IS TO BE PRINTED IN COLOUR

Client
ALDI - Aldi Stores Ltd.

Project Title
Aldi HOLBEACH

Project Address
FLEET STREET
HOLBEACH

Drawing Title
ELECTRICAL ENGINEERING SERVICES
EXTERNAL LIGHTING

Job No.	Originator	Zone	Level	Type	Role
79-E0000	WGC	XX	XX	DR	E

System Classification	Drawing No.	Suitability	Revision
Ss_70_80_25-0001		S01	P03

Drawn	Checked	Date	Scale	Size
RD	AG	14.04.2022	1:250	A1

WGC
WILSON GRAY CONSULTING
NORTH EAST OFFICE
SWAN BUILDING
PRESTWICK PARK
NEWCASTLE UPON TYNE
NE20 9SJ
0191 691 6770
LEEDS OFFICE
CENTURY OFFICE
THORPE PARK BUSINESS PARK
2175 CENTURY WAY, LEEDS
LS15 8ZB
0113 390 0185