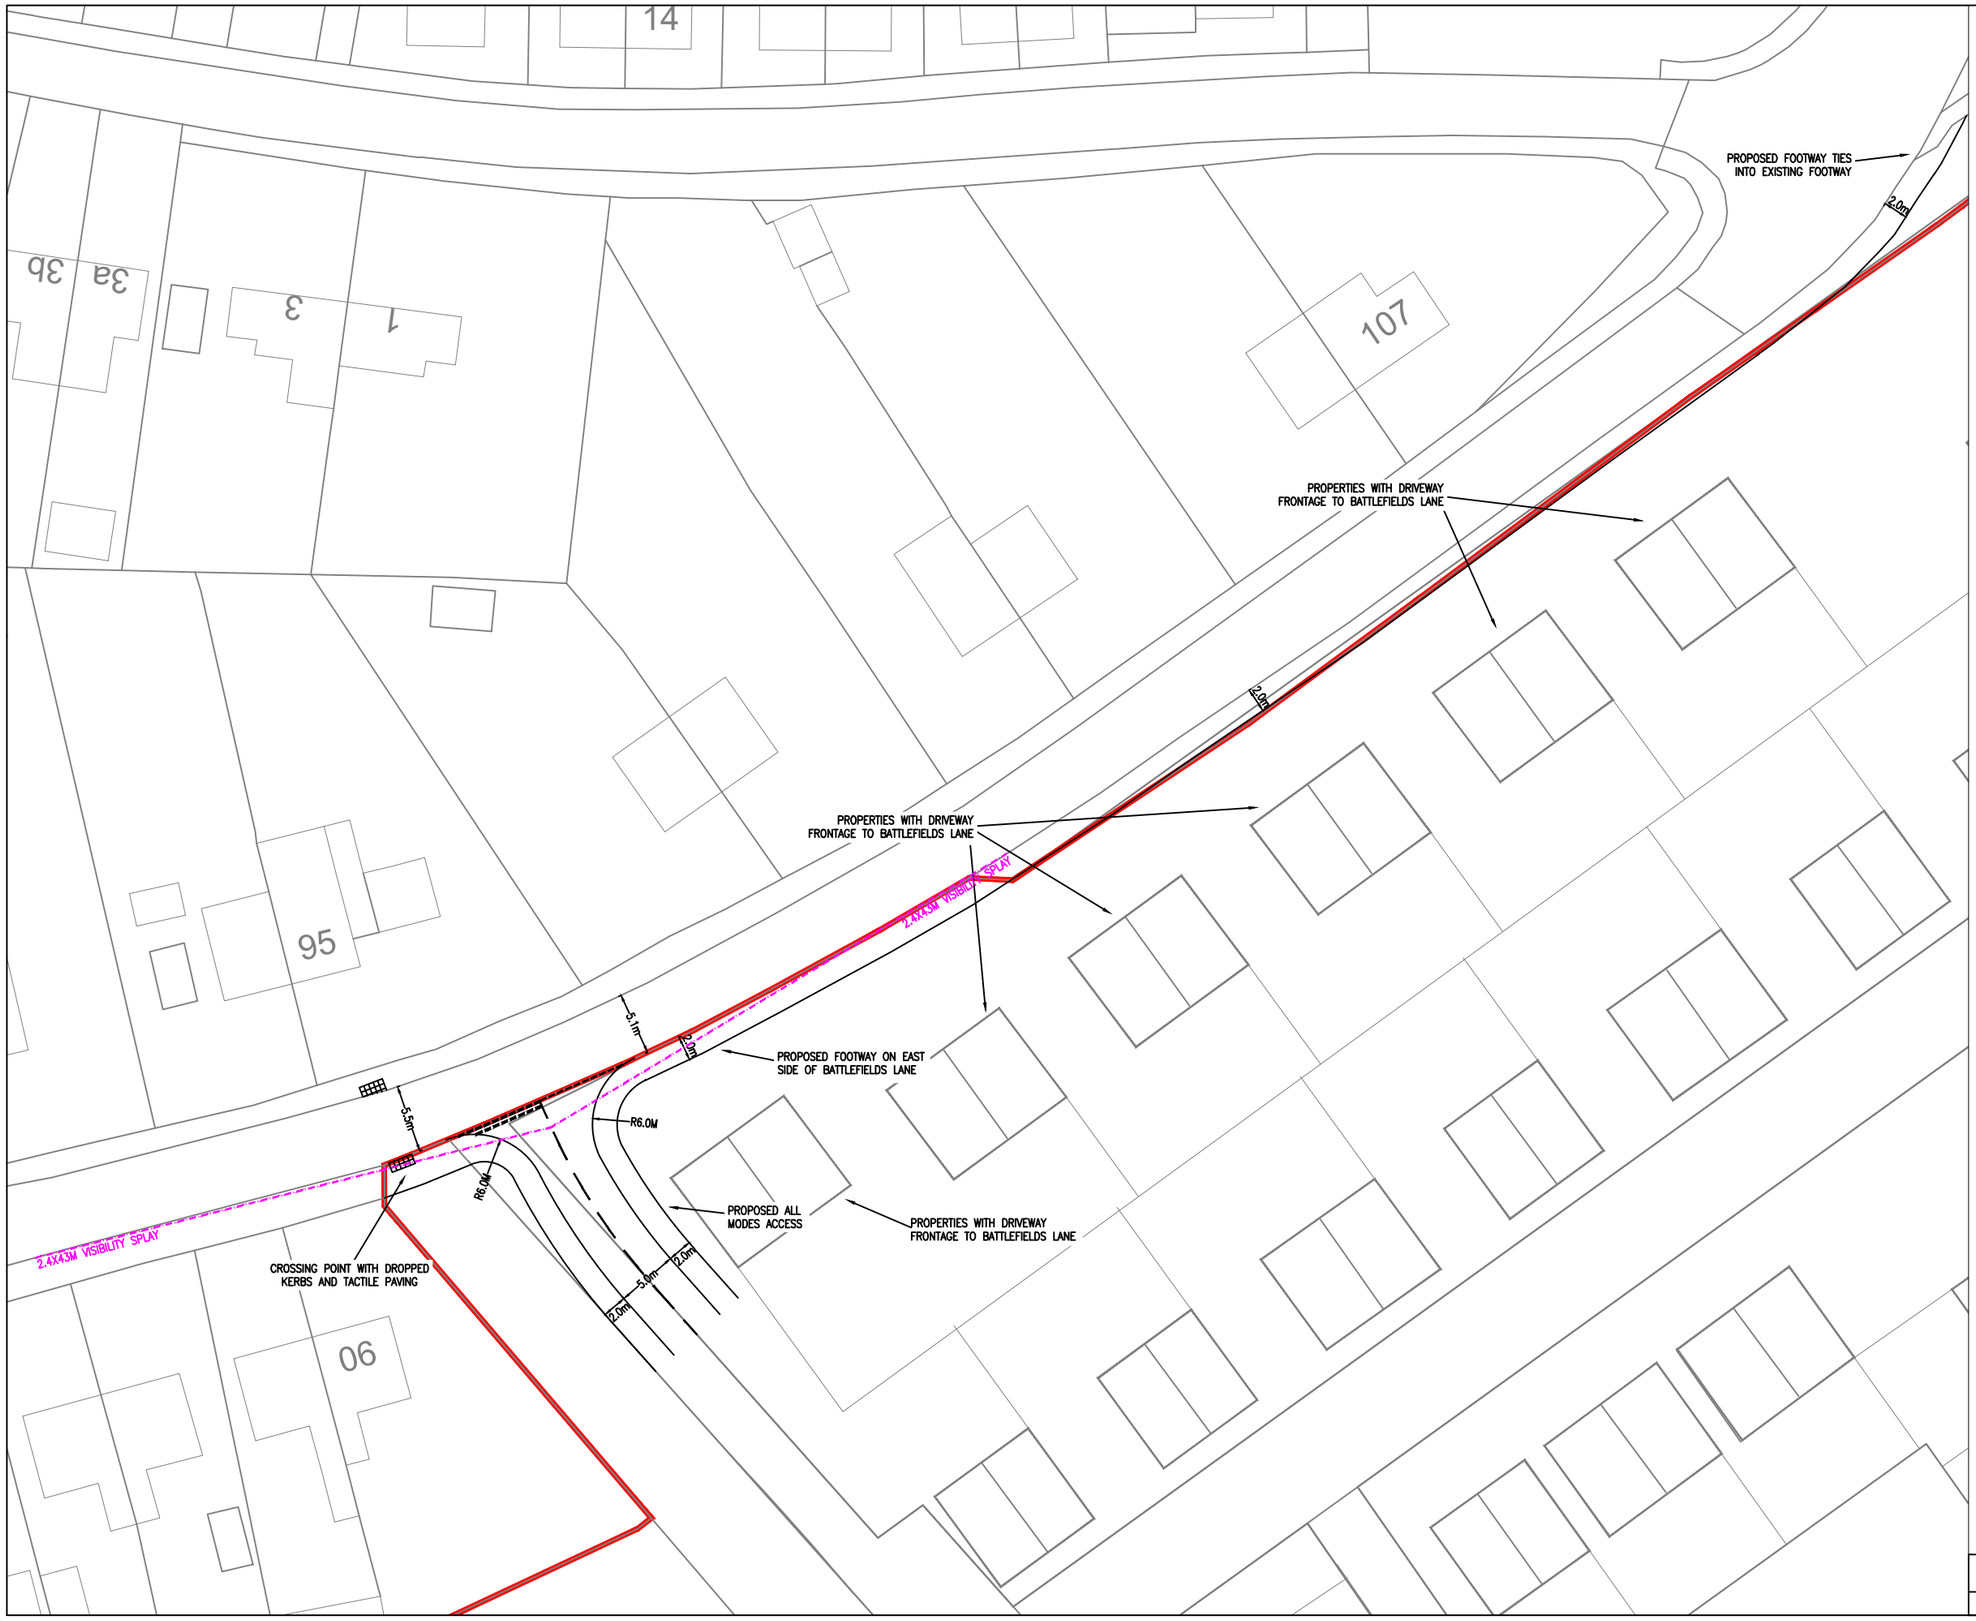

GENERAL NOTES

1. THIS DRAWING IS INTENDED TO BE VIEWED IN COMBINATION WITH ALL RELEVANT ARCHITECTS, ENGINEERS, SERVICES AND SPECIALIST DRAWINGS AND SPECIFICATION.
2. ANY VARIATIONS OR DISCREPANCIES BETWEEN THESE DRAWINGS IN TERMS OF DIMENSIONS OR DETAILS SHOULD BE DRAWN TO THE ATTENTION OF THE ARCHITECT AND/OR THE ENGINEER FOR CLARIFICATION.
3. PAUL BASHAM ASSOCIATES ACCEPTS NO RESPONSIBILITY FOR THE ACCURACY OF BACKGROUND INFORMATION PRODUCED BY THIRD PARTIES – THIS MUST BE TREATED AS INDICATIVE ONLY.
4. ALL DIMENSIONS AND LEVELS ARE IN METRES. DO NOT SCALE THIS DRAWING, PRINT, PLOT OR DISK.
5. THIS DRAWING SHOULD ONLY BE USED FOR CONSTRUCTION IF THE PROJECT PHASE IN THE TITLE FRAME BELOW IS SHOWN AS "CONSTRUCTION". PAUL BASHAM ASSOCIATES TAKE NO RESPONSIBILITY FOR CONSTRUCTION WORKS UNDERTAKEN TO DRAWINGS WHICH ARE NOT MARKED UNDER THIS PHASE.

Rev	Description	Date	By	Chkd
A	ROADS ALIGNED PERPENDICULAR	12.05.21	AST	RH

Project Name: LAND AT BATTLEFIELDS LANE HOLBEACH	Title: PROPOSED ACCESS TO BATTLEFIELDS LANE GENERAL ARRANGEMENT AND VISIBILITY	paulbasham associates	Client: PRIVATE CLIENT	Checked By: RH	Checked Date: 04.05.21
Project Phase: PRELIMINARY				Drawn By: AST	Drawn Date: 04.05.21

Paul Basham Associates Ltd
Regus Castlemead, Lower Castle Street, Bristol, BS1 3AG
01179 175810
info@paulbashamassociates.com www.paulbashamassociates.com

Scale			
1:500 (AT A3 SIZE)			
Client Drawing No.	PBA Drawing No.	Revision
-	087.0011.002	A