




01 Section B-B
002 1:200

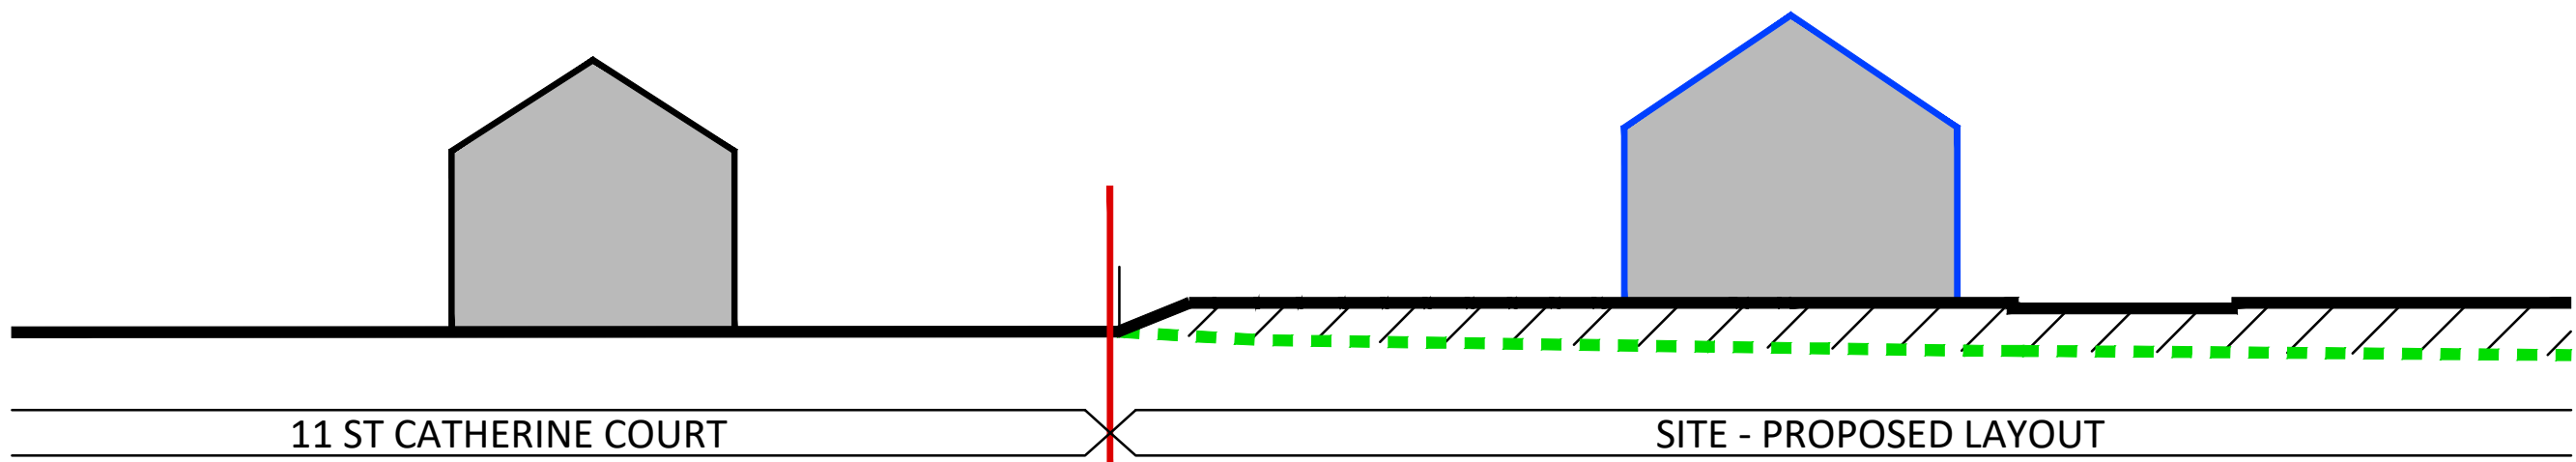

02 Section C-C
002 1:200

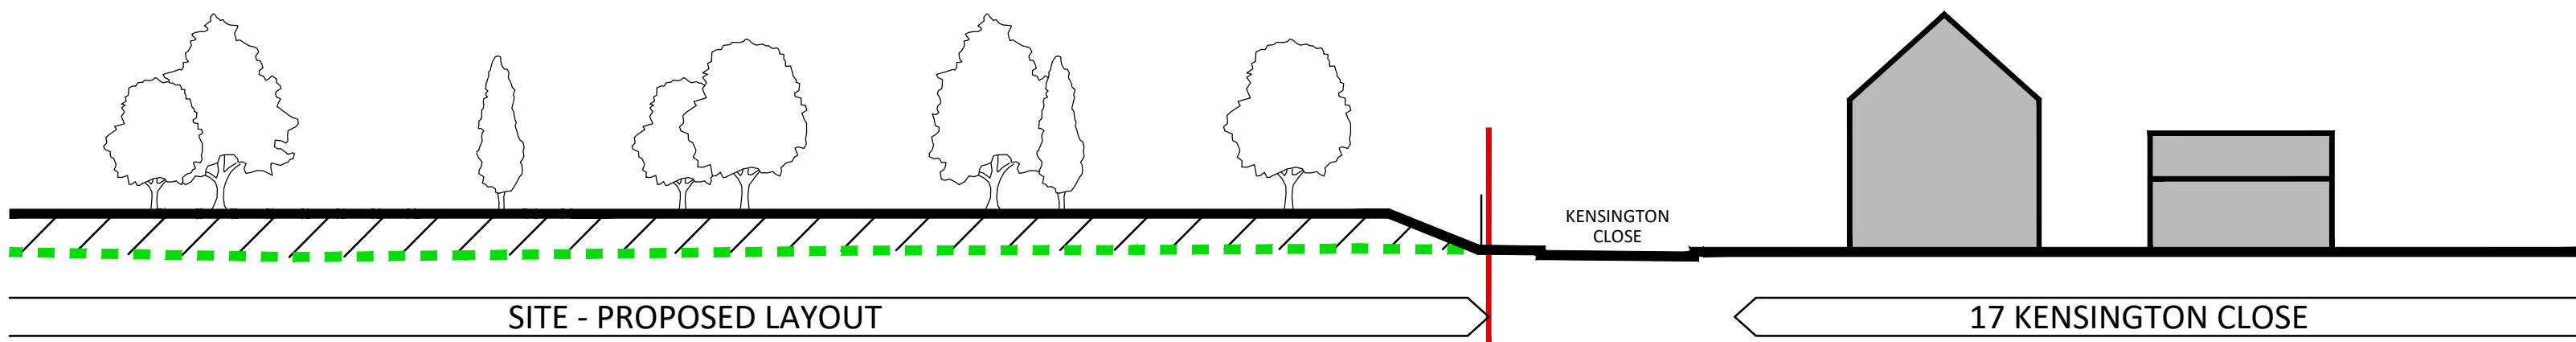


03 Section D-D
002 1:200

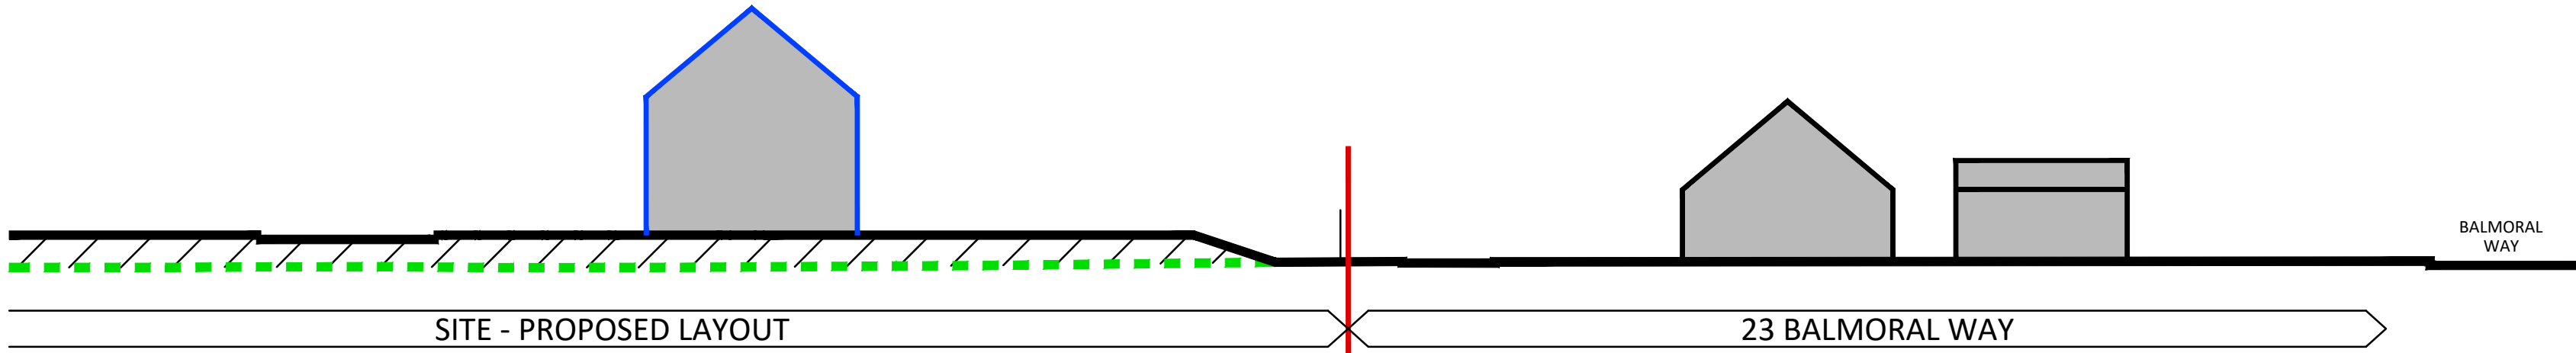


04 Section E-E
002 1:200

- KEY
- Site boundary
 - - - Existing ground levels
 - //// Earthwork infill
 - Indicative proposed dwelling

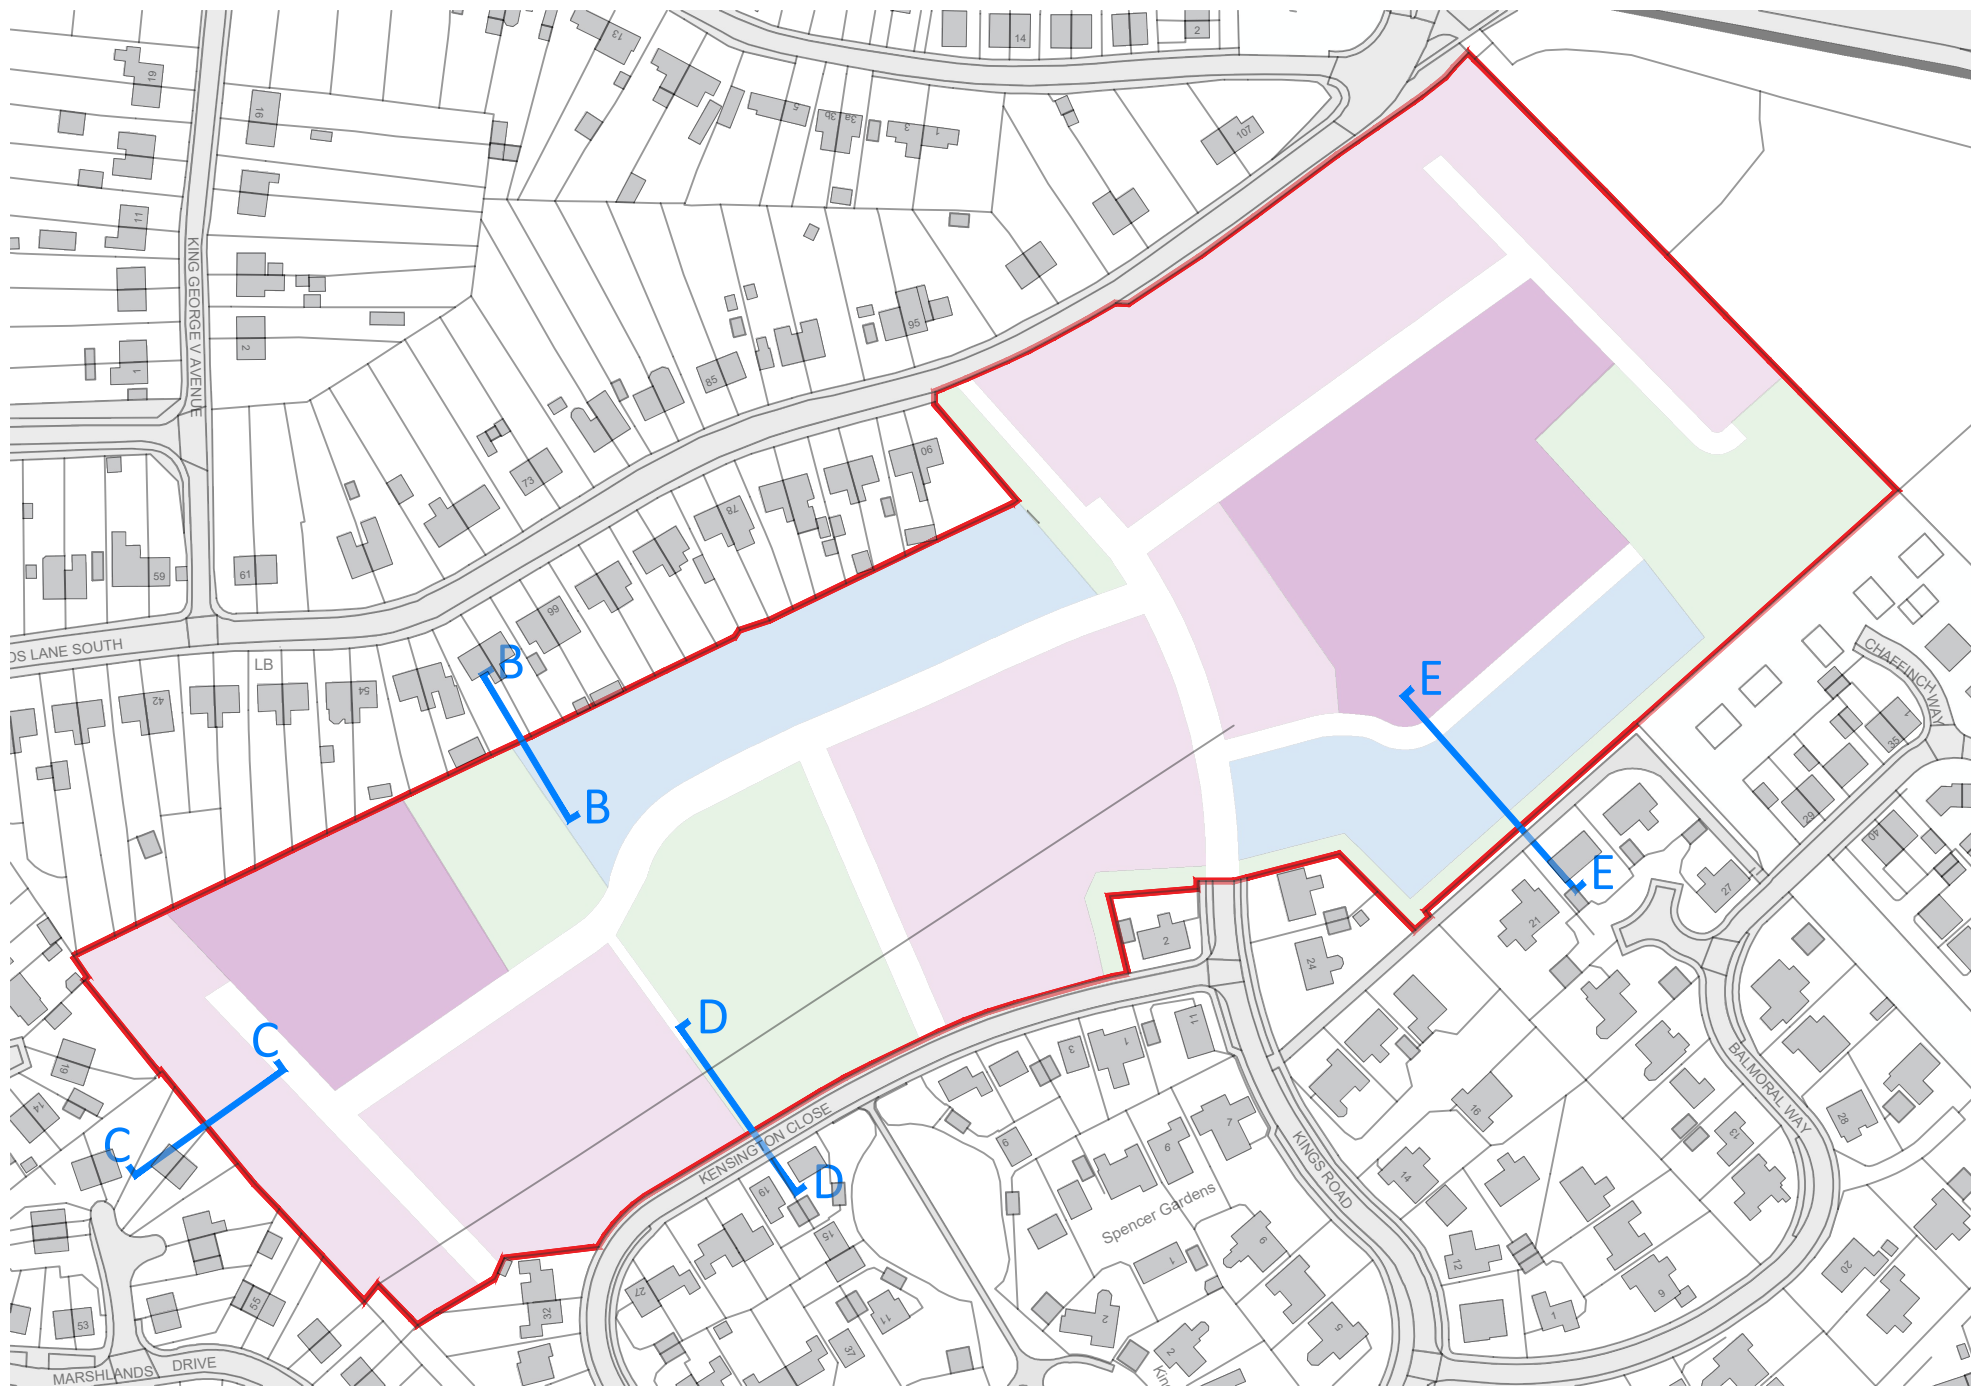

05 Section Plan
002 Not to Scale

- Notes:
- All drawings are subject to Planning and Building Control consent.
 - The details shown are for design intent purposes only and are subject to further design development with suppliers and sub-contractors
 - Proposals subject to consultation and approval from Local Authority Building Control or an Approved Inspector
 - All setting out dimensions should be checked on-site prior to construction and any discrepancies and/or omissions should be reported to the Architect immediately

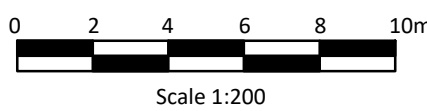

Rev. Date Details

Drawn Chkd

SK 12.05.22

Checked By: Date:

Drawn Chkd

Issued for:

COMMENT

Drawing:
Battlefields Lane
Boundary Sections
Battlefield Lane

Project No:
20062

Scale:
1:200 @A1

Dwg No:
002

Rev:

Project/Client:
Holbeach

BrightSPACE
architects

27 Glasshouse Studios, Fryern Court Road, Fordingbridge, Hampshire, SP6 1QX
T: (01425) 655806
www.brightspacearchitects.com
© BrightSpace Architects Ltd. Contractors must work only to figured dimensions which are to be checked on site.
Registered Office: 17 Northover Rd, Pennington, Lymington, Hampshire, SO41 5GU. Registered Number: 12399008