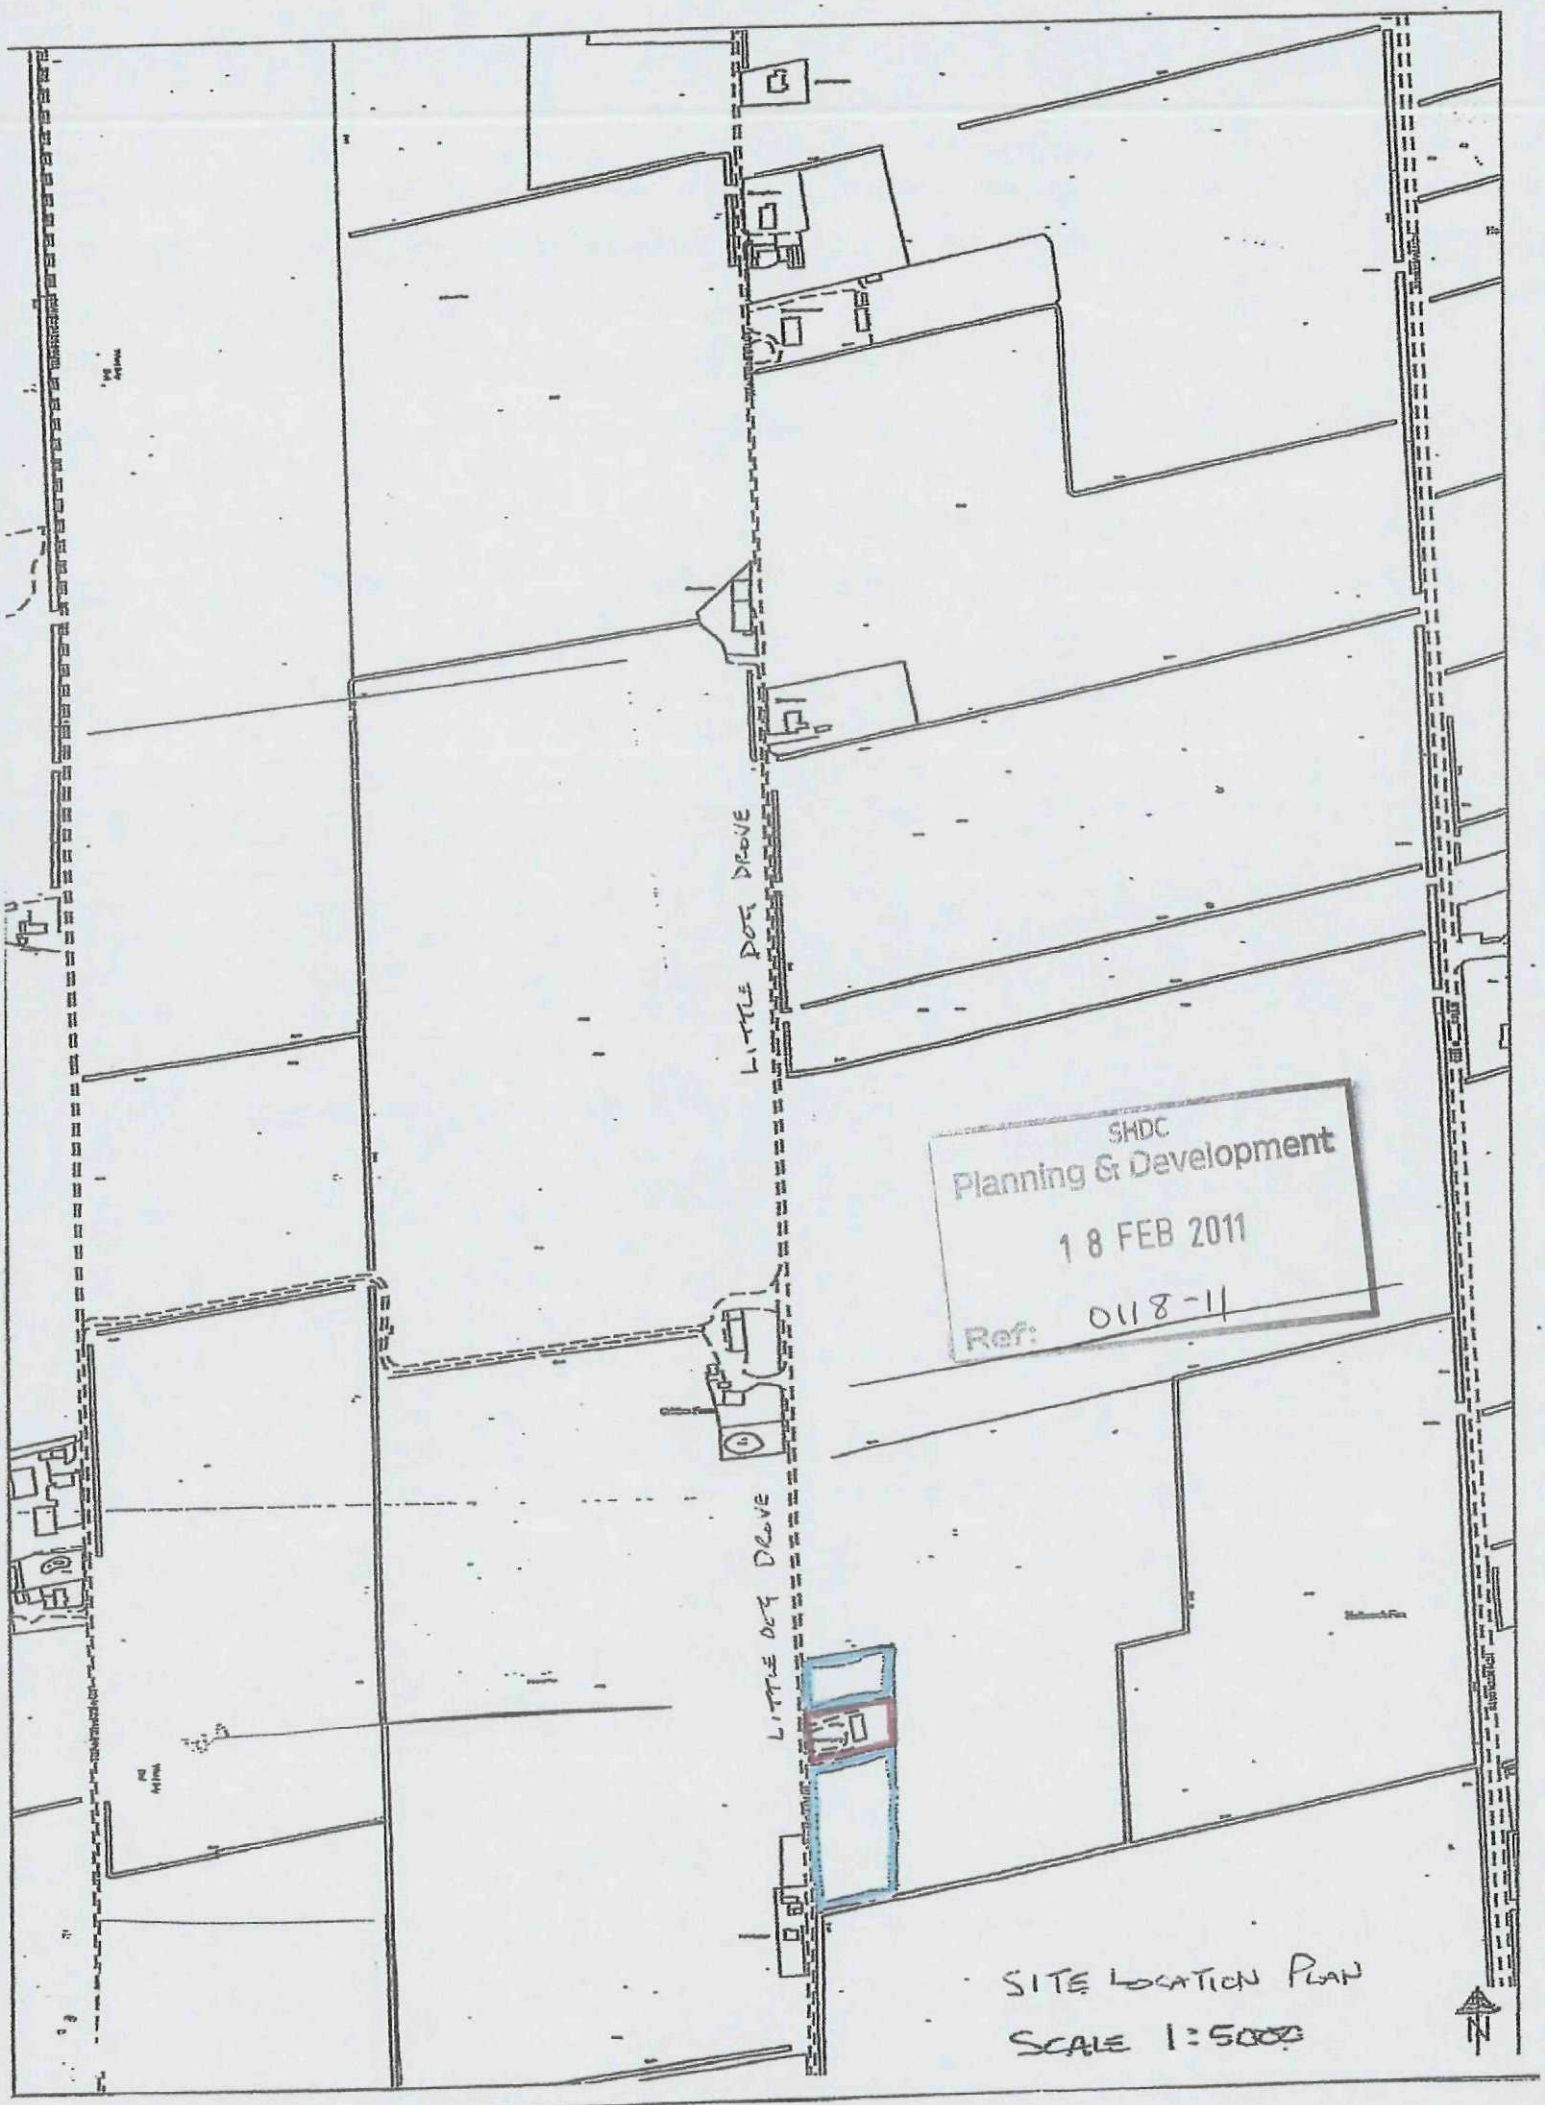

LITTLE DOCK DRIVE
LITTLE DOCK DRIVE
SHDC
Planning & Development
18 FEB 2011
Ref: 0118-11
SITE LOCATION PLAN
SCALE 1:500
N