



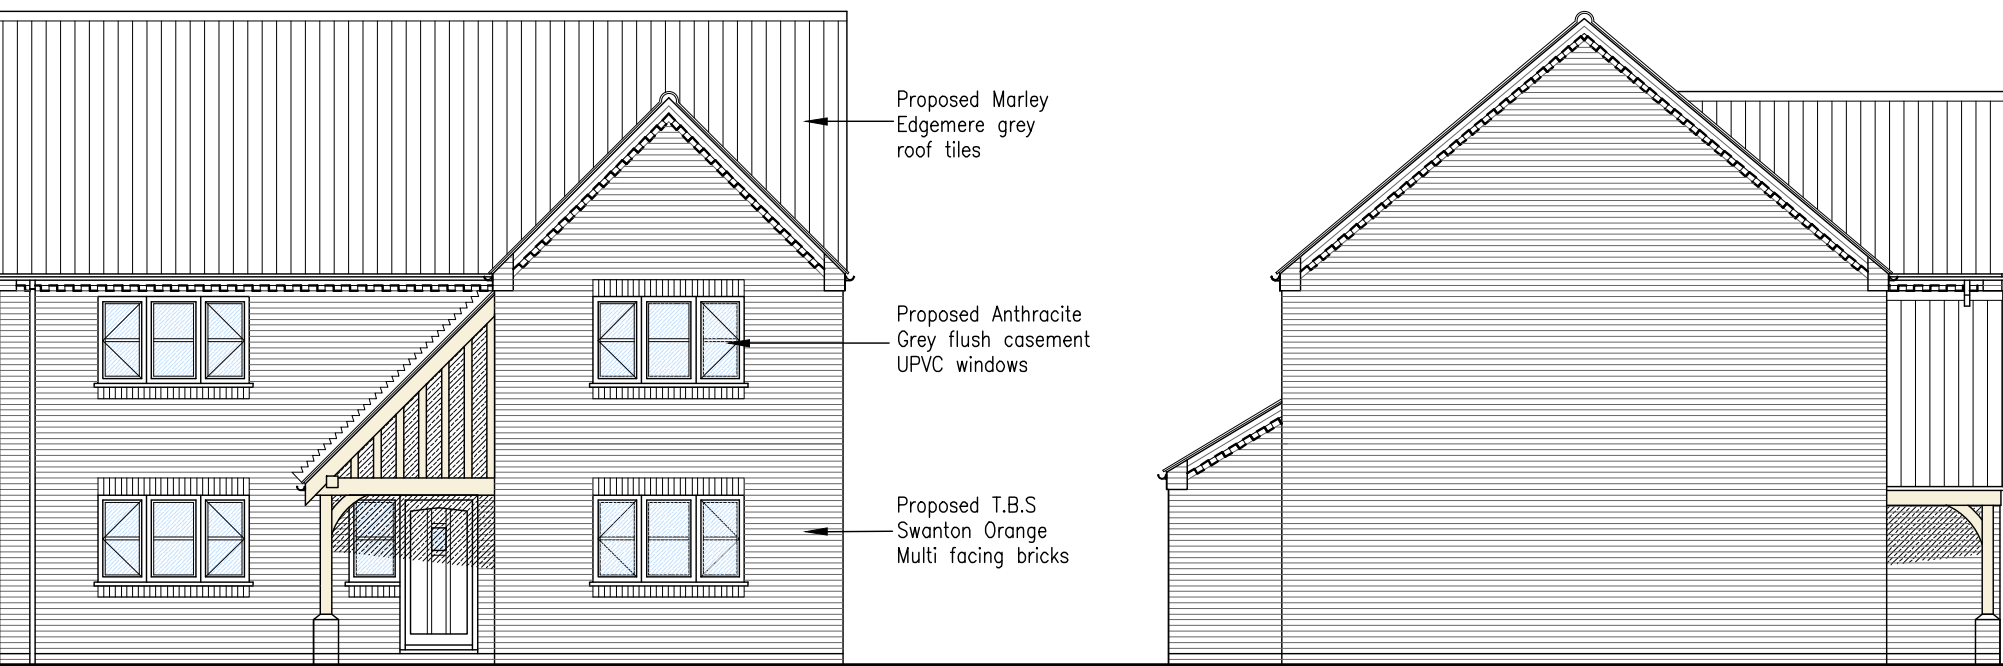

Proposed Front Elevation 1:100

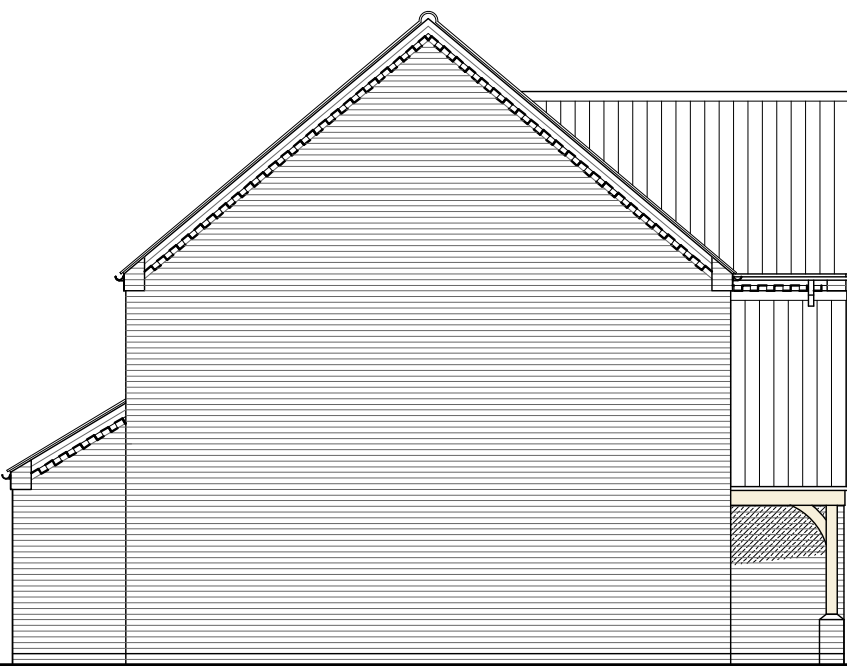

Proposed Side Elevation 1:100




Proposed Rear Elevation 1:100




Proposed Side Elevation 1:100



Proposed Ground Floor Plan 1:50

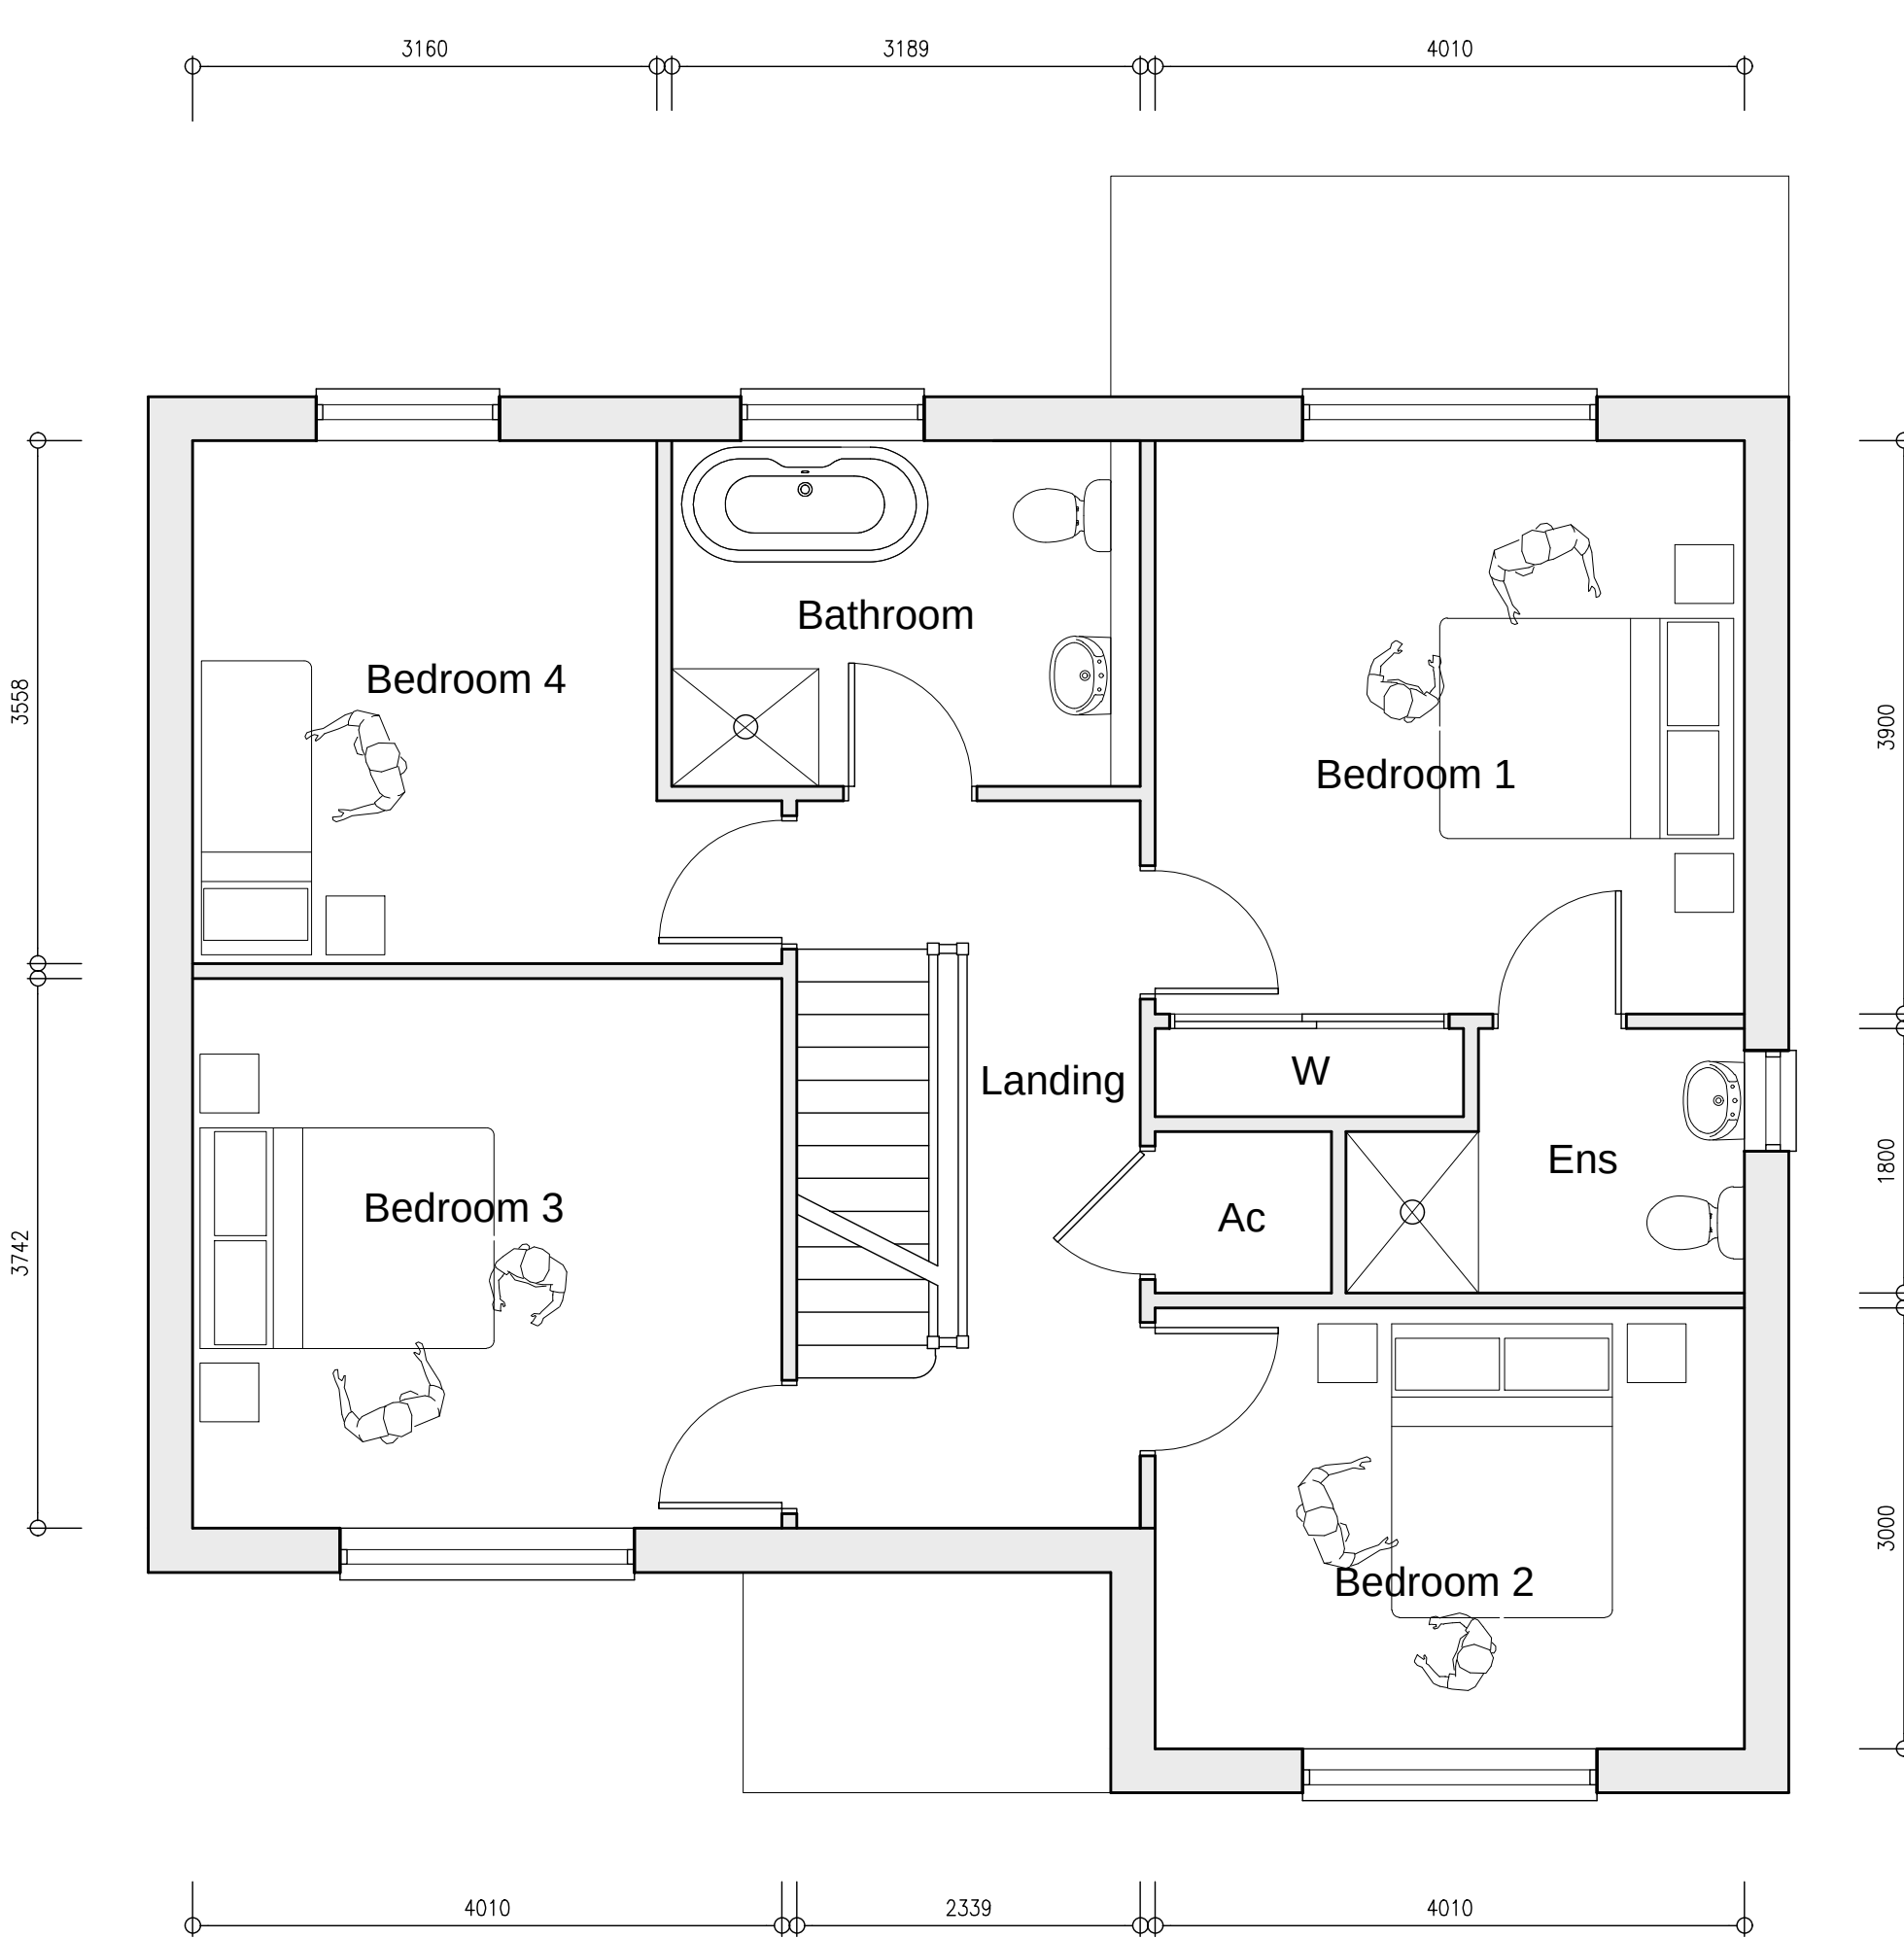


Proposed First Floor Plan 1:50

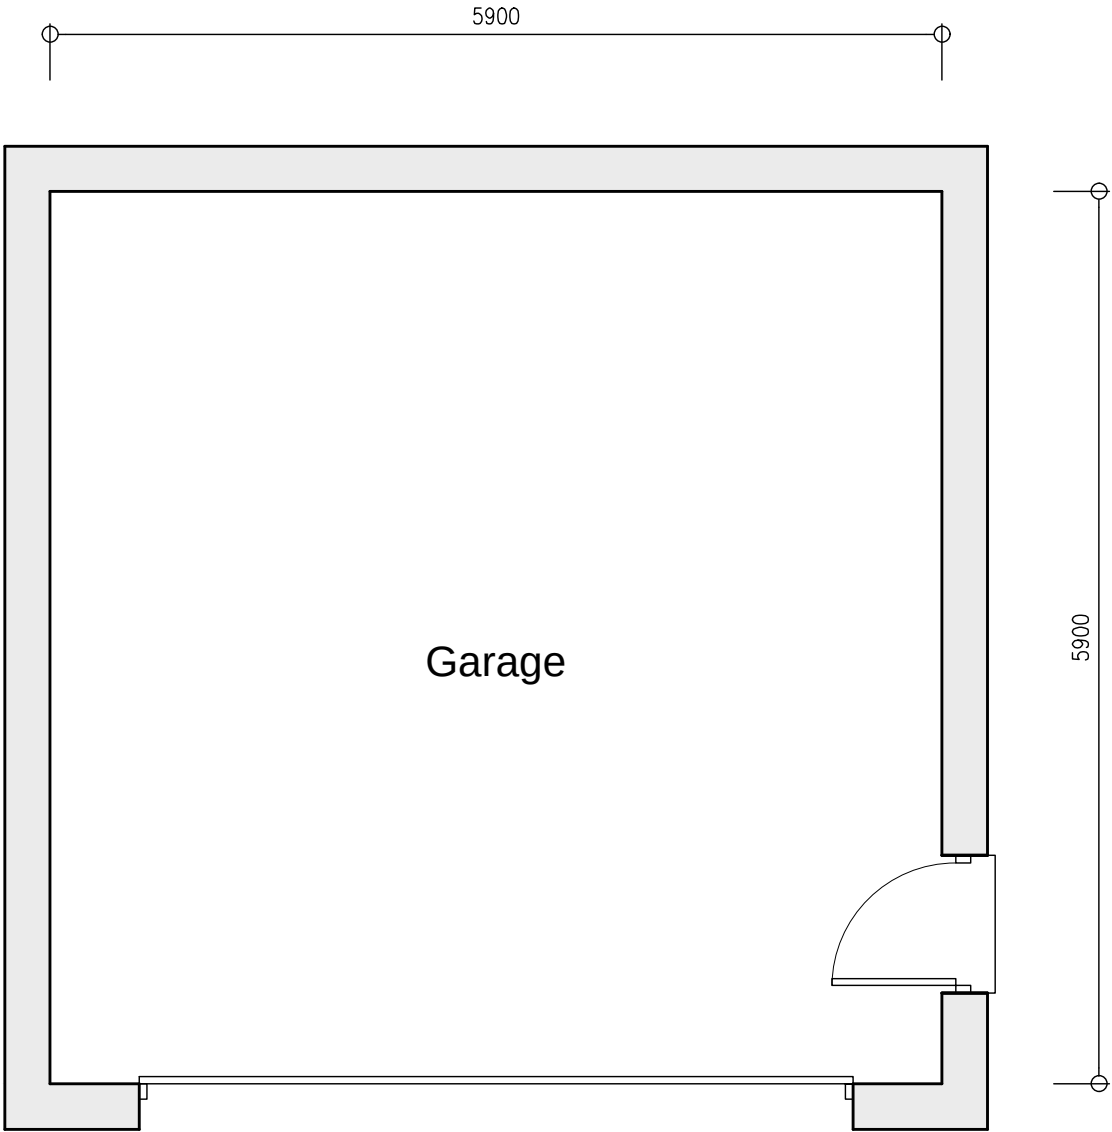

Proposed Garage Floor Plan 1:50

Proposed Garage

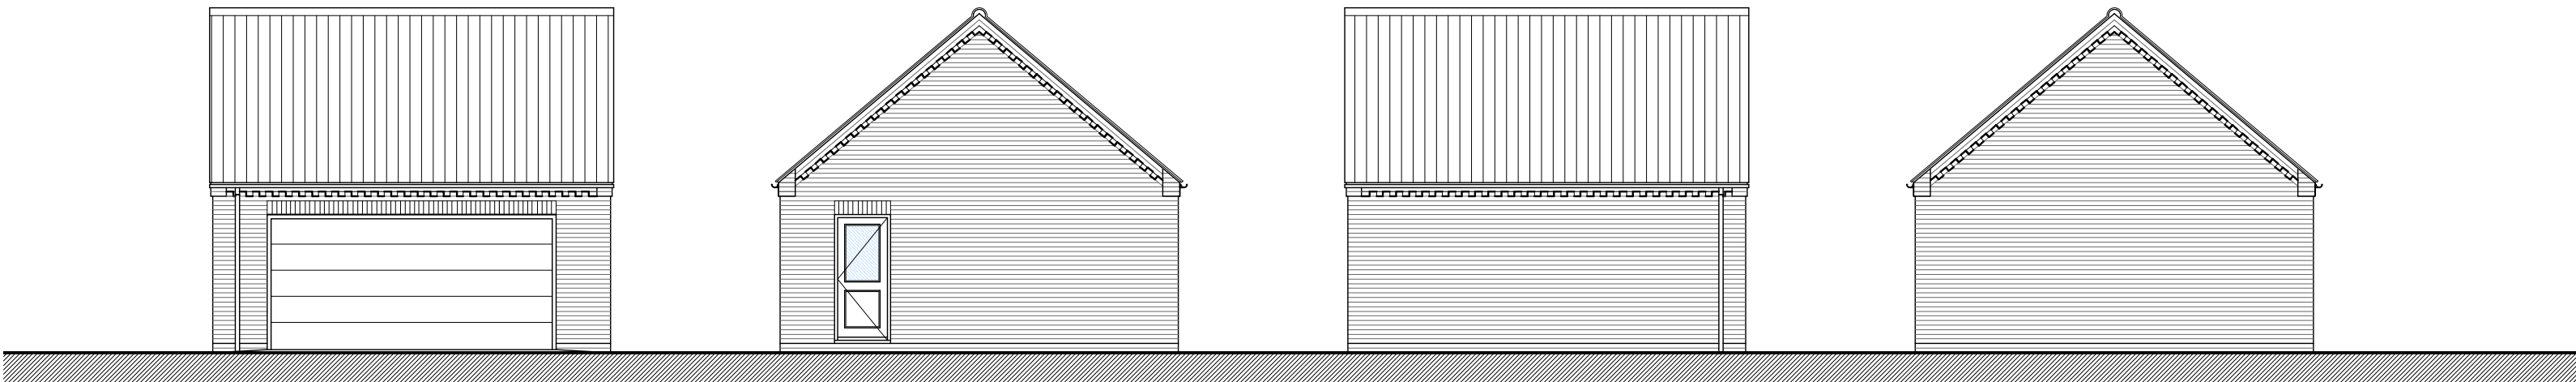

Proposed Front Elevation 1:100

Proposed Side Elevation 1:100

Proposed Rear Elevation 1:100

Proposed Side Elevation 1:100