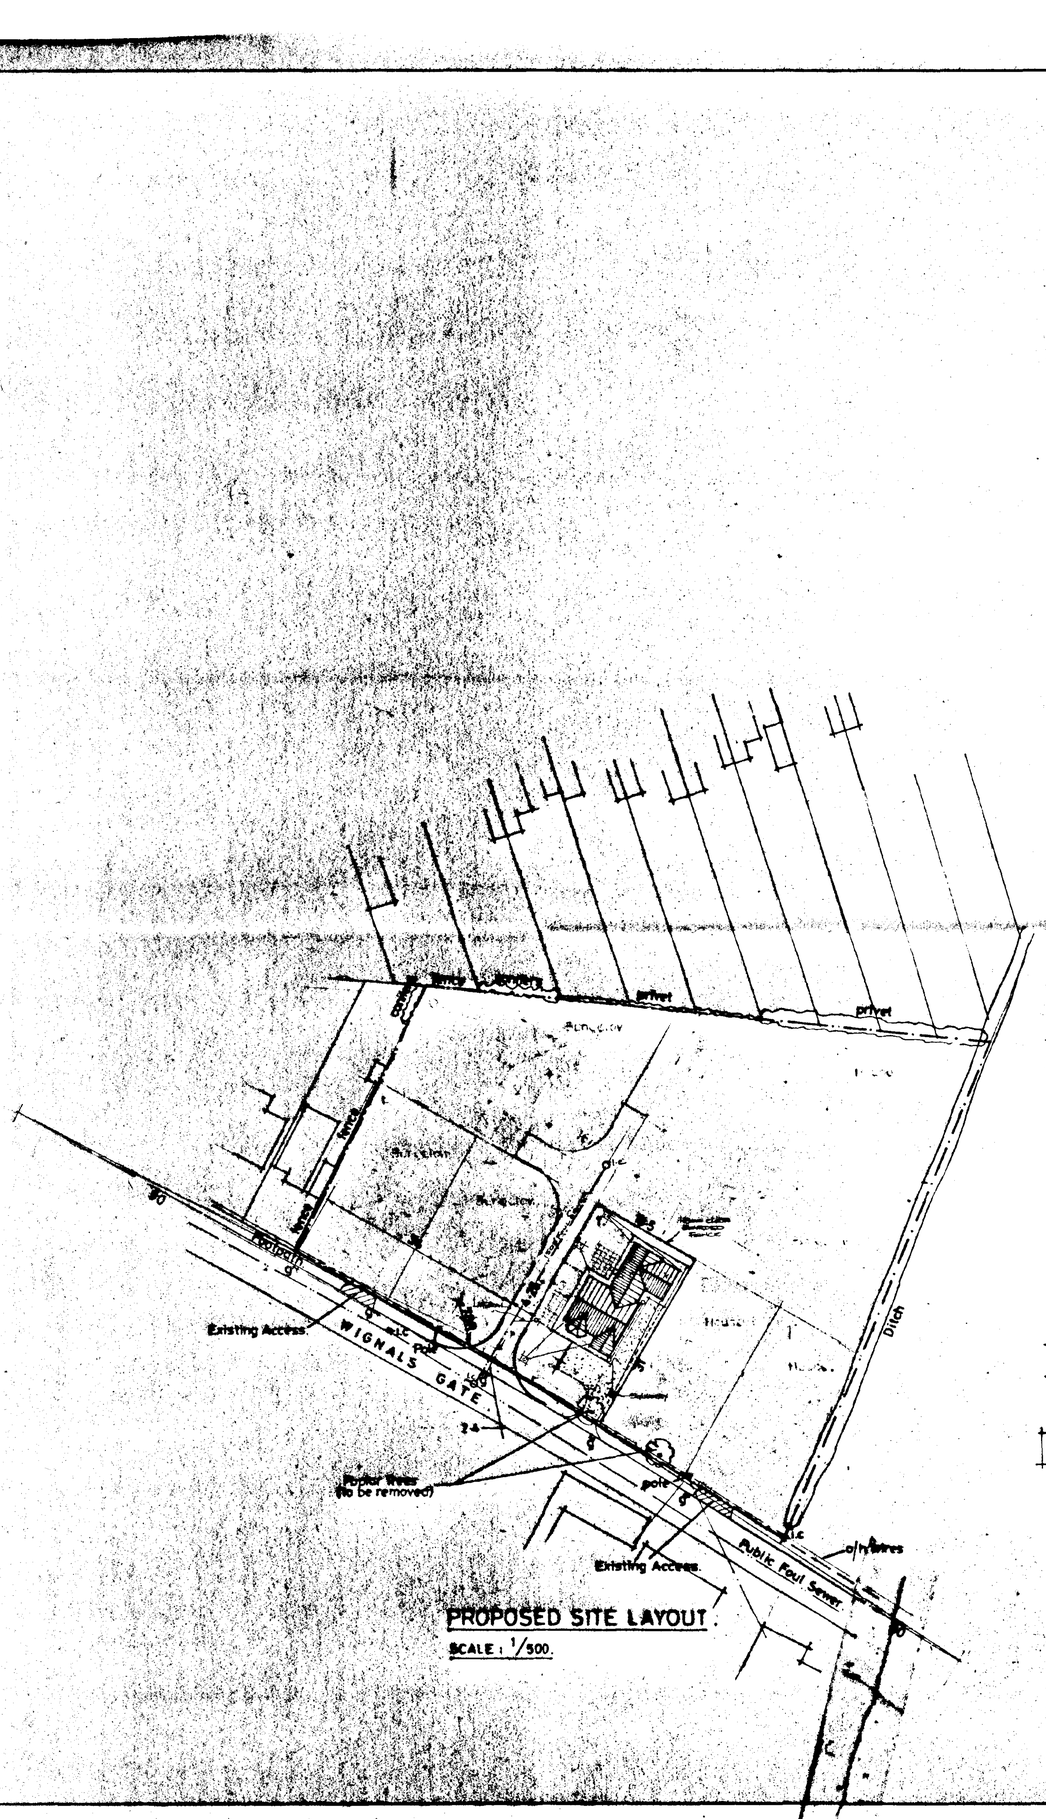

PROPOSED SITE LAYOUT.
SCALE: 1/500.

SITE AREA – 0·587 Ha.

2·4x90 VISIBILITY SPLAY

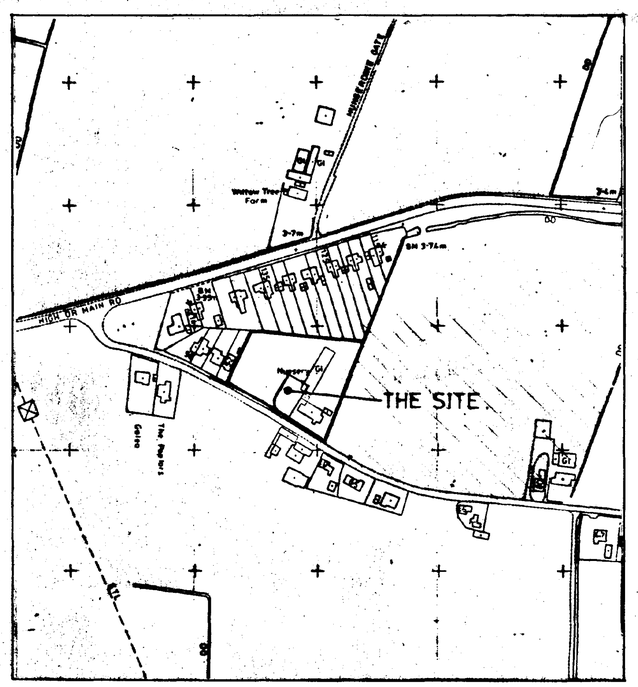

LOCATION PLAN.
SCALE: 1/2500.

N

DETERMINED PLAN

SOUTH HOLLAND D.C.
PLAN DEPT
08 FEB 1995
REF. H09/0188/95/

D 2.2.95. FENCE - CONDITION COMPLIANCE No.4.
C 28.1.95 S.RSERS APPLICATION
B 29.1.94 RESERVED MATTERS - PLOT 1.
A 4.10.93. RE-APPLICATION AFTER REFUSAL.

G. R. MERCHANT
LEng AMICE, FIOW,
ARCHITECTURAL, STRUCTURAL
& LAND DRAINAGE CONSULTANT
TEL: HOLBEACH (0406) [illegible]

PROJECT:
RESIDENTIAL DEVELOPMENT
WIGNALS GATE.
HOLBEACH.

CLIENT:
MR & MRS. L.E. TAYLOR.
THE POPLARS
WIGNALS GATE.
HOLBEACH.

SCALES: AS INDICATED.
DATE: JAN 1993.

G.R. MERCHANT.
DRAWING No.: LET. 1D.

REVISIONS:
A B C D