


**NOTES:**  
The details depicted on this drawing are the copyright of Seagate Homes and may not be reproduced without permission. This drawing must not be re-issued, loaned or copied without the consent. Errors, omissions and discrepancies should be reported to the originator immediately.  
All dimensions to be checked on site prior to construction or off-site fabrication by the Contractor, the Sub-contractor or Supplier.  
Do not scale plans - use figure or grid dimensions where given.  
Any deviation from the drawing is to be reported to the originator immediately.  
IF IN DOUBT ASK!

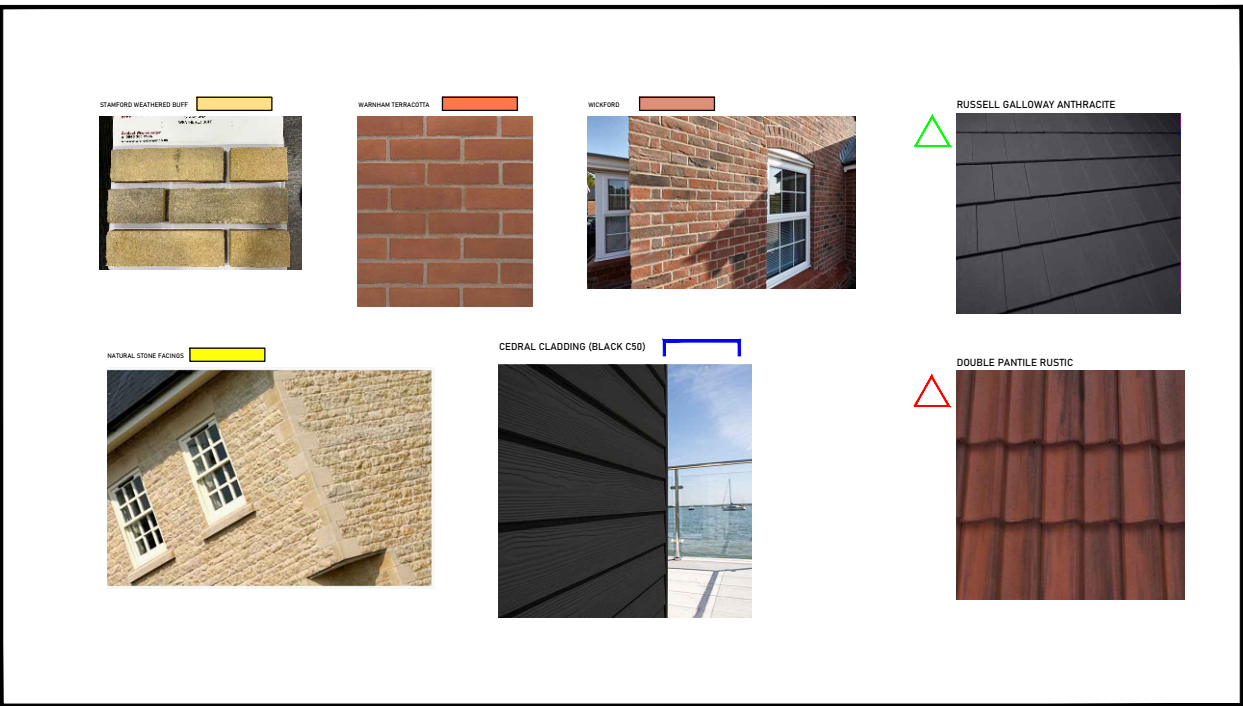

Note:  
Drawing to be read in conjunction with external material specification

|     |   |          |    |
|-----|---|----------|----|
| P04 | Plot 104 updates to various plots                                                                       | 05.02.25 | MD |
| P03 | Change in facing bricks - Trinity cream replaced by Stamford Weathered Buff. Plots 165 & 166 corrected. | 30.01.25 | MD |
| pgp | Plot 9 garage repositioned & drawing number amended.                                                    | 24.06.24 | WK |
| P01 | 1st Issue                                                                                               | 27.03.24 | MD |
| Rev | Notes                                                                                                   | Date     | By |



Project:  
PROPOSED RESIDENTIAL DEVELOPMENT,  
DAMGATE, HOLBEACH, Lincs.

Drawing:  
MATERIAL DISTRIBUTION PLAN

Drawn: MD Date: 27.03.2024

Status: PLANNING Scale: 1:500 @A0

Drawing Number: 10009-SGH-MDP-AR-1002 Name: P04