


NOTES:
The details depicted on this drawing are the copyright of Seagate Homes and may not be reproduced without permission. This drawing must not be re-issued, loaned or copied without the consent. Errors, omissions and discrepancies should be reported to the originator immediately.
All dimensions to be checked on site prior to construction or off-site fabrication by the Contractor, the Sub-Contractor or Supplier.
Do not scale plans - use figure or grid dimensions where given.
Any deviation from the drawing is to be reported to the originator immediately.
IF IN DOUBT ASK!



Note:
Drawing to be read in conjunction with external material specification

pgs	Updates to plots 154-157 following changes to layout	02.04.25	WK
pgs	Chimney locations added (Phase 1 only)	12.03.25	MC
pgs	Roof Tile updates to various plots	05.02.25	MD
pgs	Change in facing bricks - Trinity cream replaced by Stamford Weathered Buff. Plots 165 & 166 corrected.	30.01.25	MD
pgs	Plot 9 garage repositioned & drawing number amended.	24.06.24	WK
pgs	1st Issue	27.03.24	MD
Rev	Notes	Rev	By

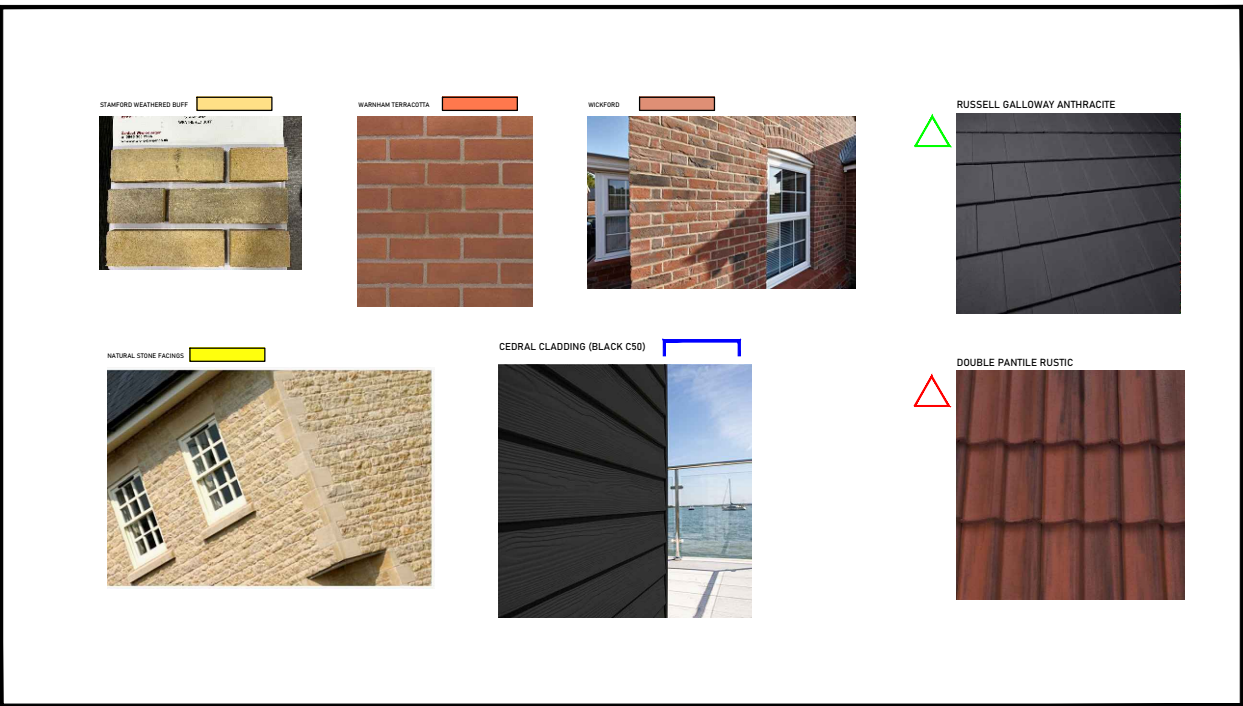

Project: PROPOSED RESIDENTIAL DEVELOPMENT, DAMGATE, HOLBEACH, Lincs.

Drawing: MATERIAL DISTRIBUTION PLAN

Drawn: MD Date: 27.03.2024

Status: PLANNING Scale: 1:500 @A0

Drawing Number: 10009-SGH-MDP-AR-1002 Name: P06