
Proposed Landscaping to 2 No 3 Bedroom Bungalows & Garages at Plots Adjacent to 160 Bullfields Lane, Holbeach for Dene Homes Ltd. Planning Ref H09/0281/99

Your Ref. GD/MJS ENF/349/00/E09

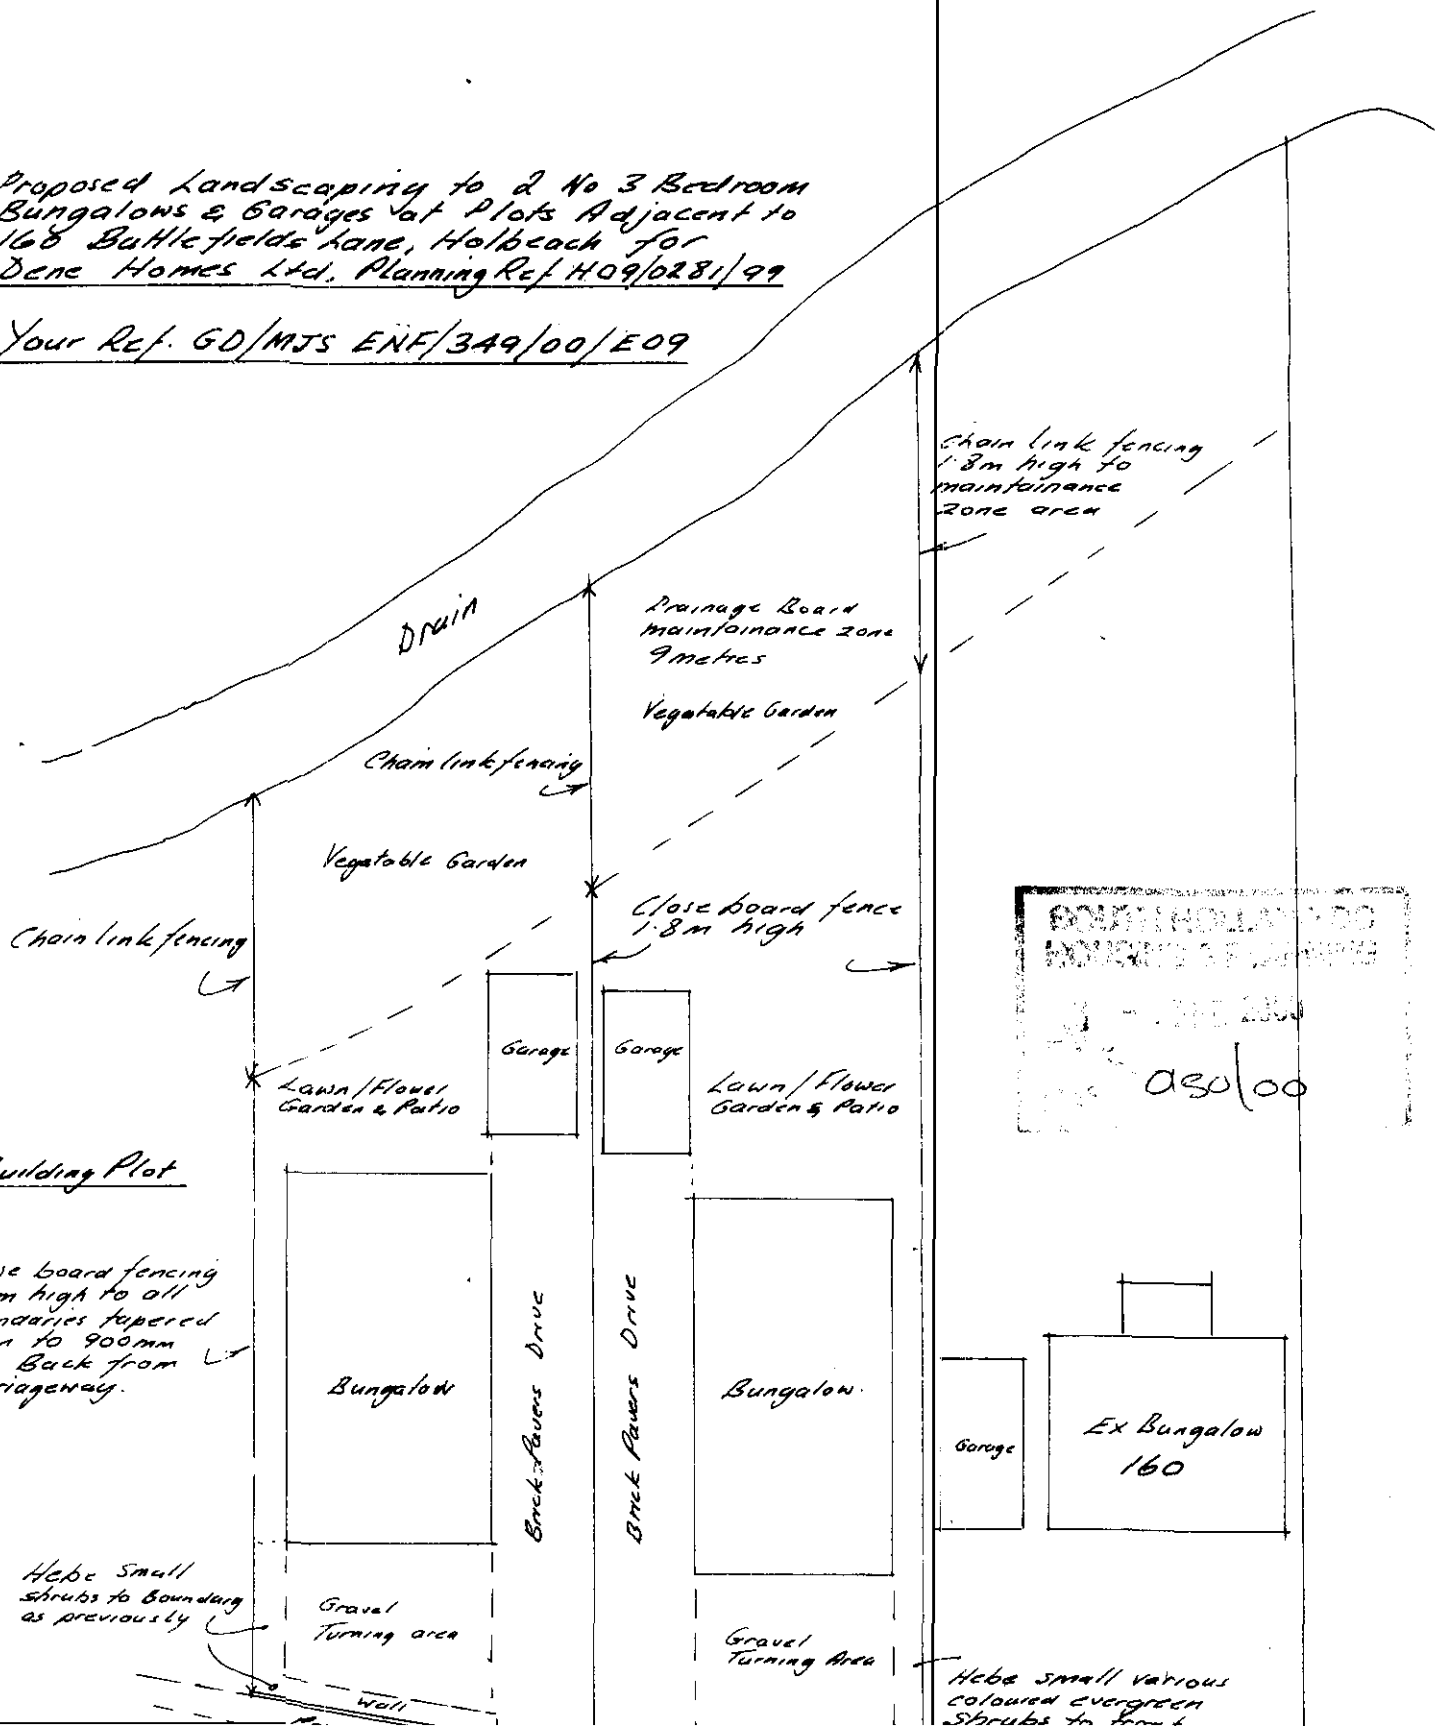

asp/00