




LOCATION PLAN.
1/1250.

NEW VEHICULAR ACCESS :-

New access to be constructed to the requirements & specification of Lincolnshire County Council, highways department.



DRIVE LAYOUT - EXISTING.
1/50.

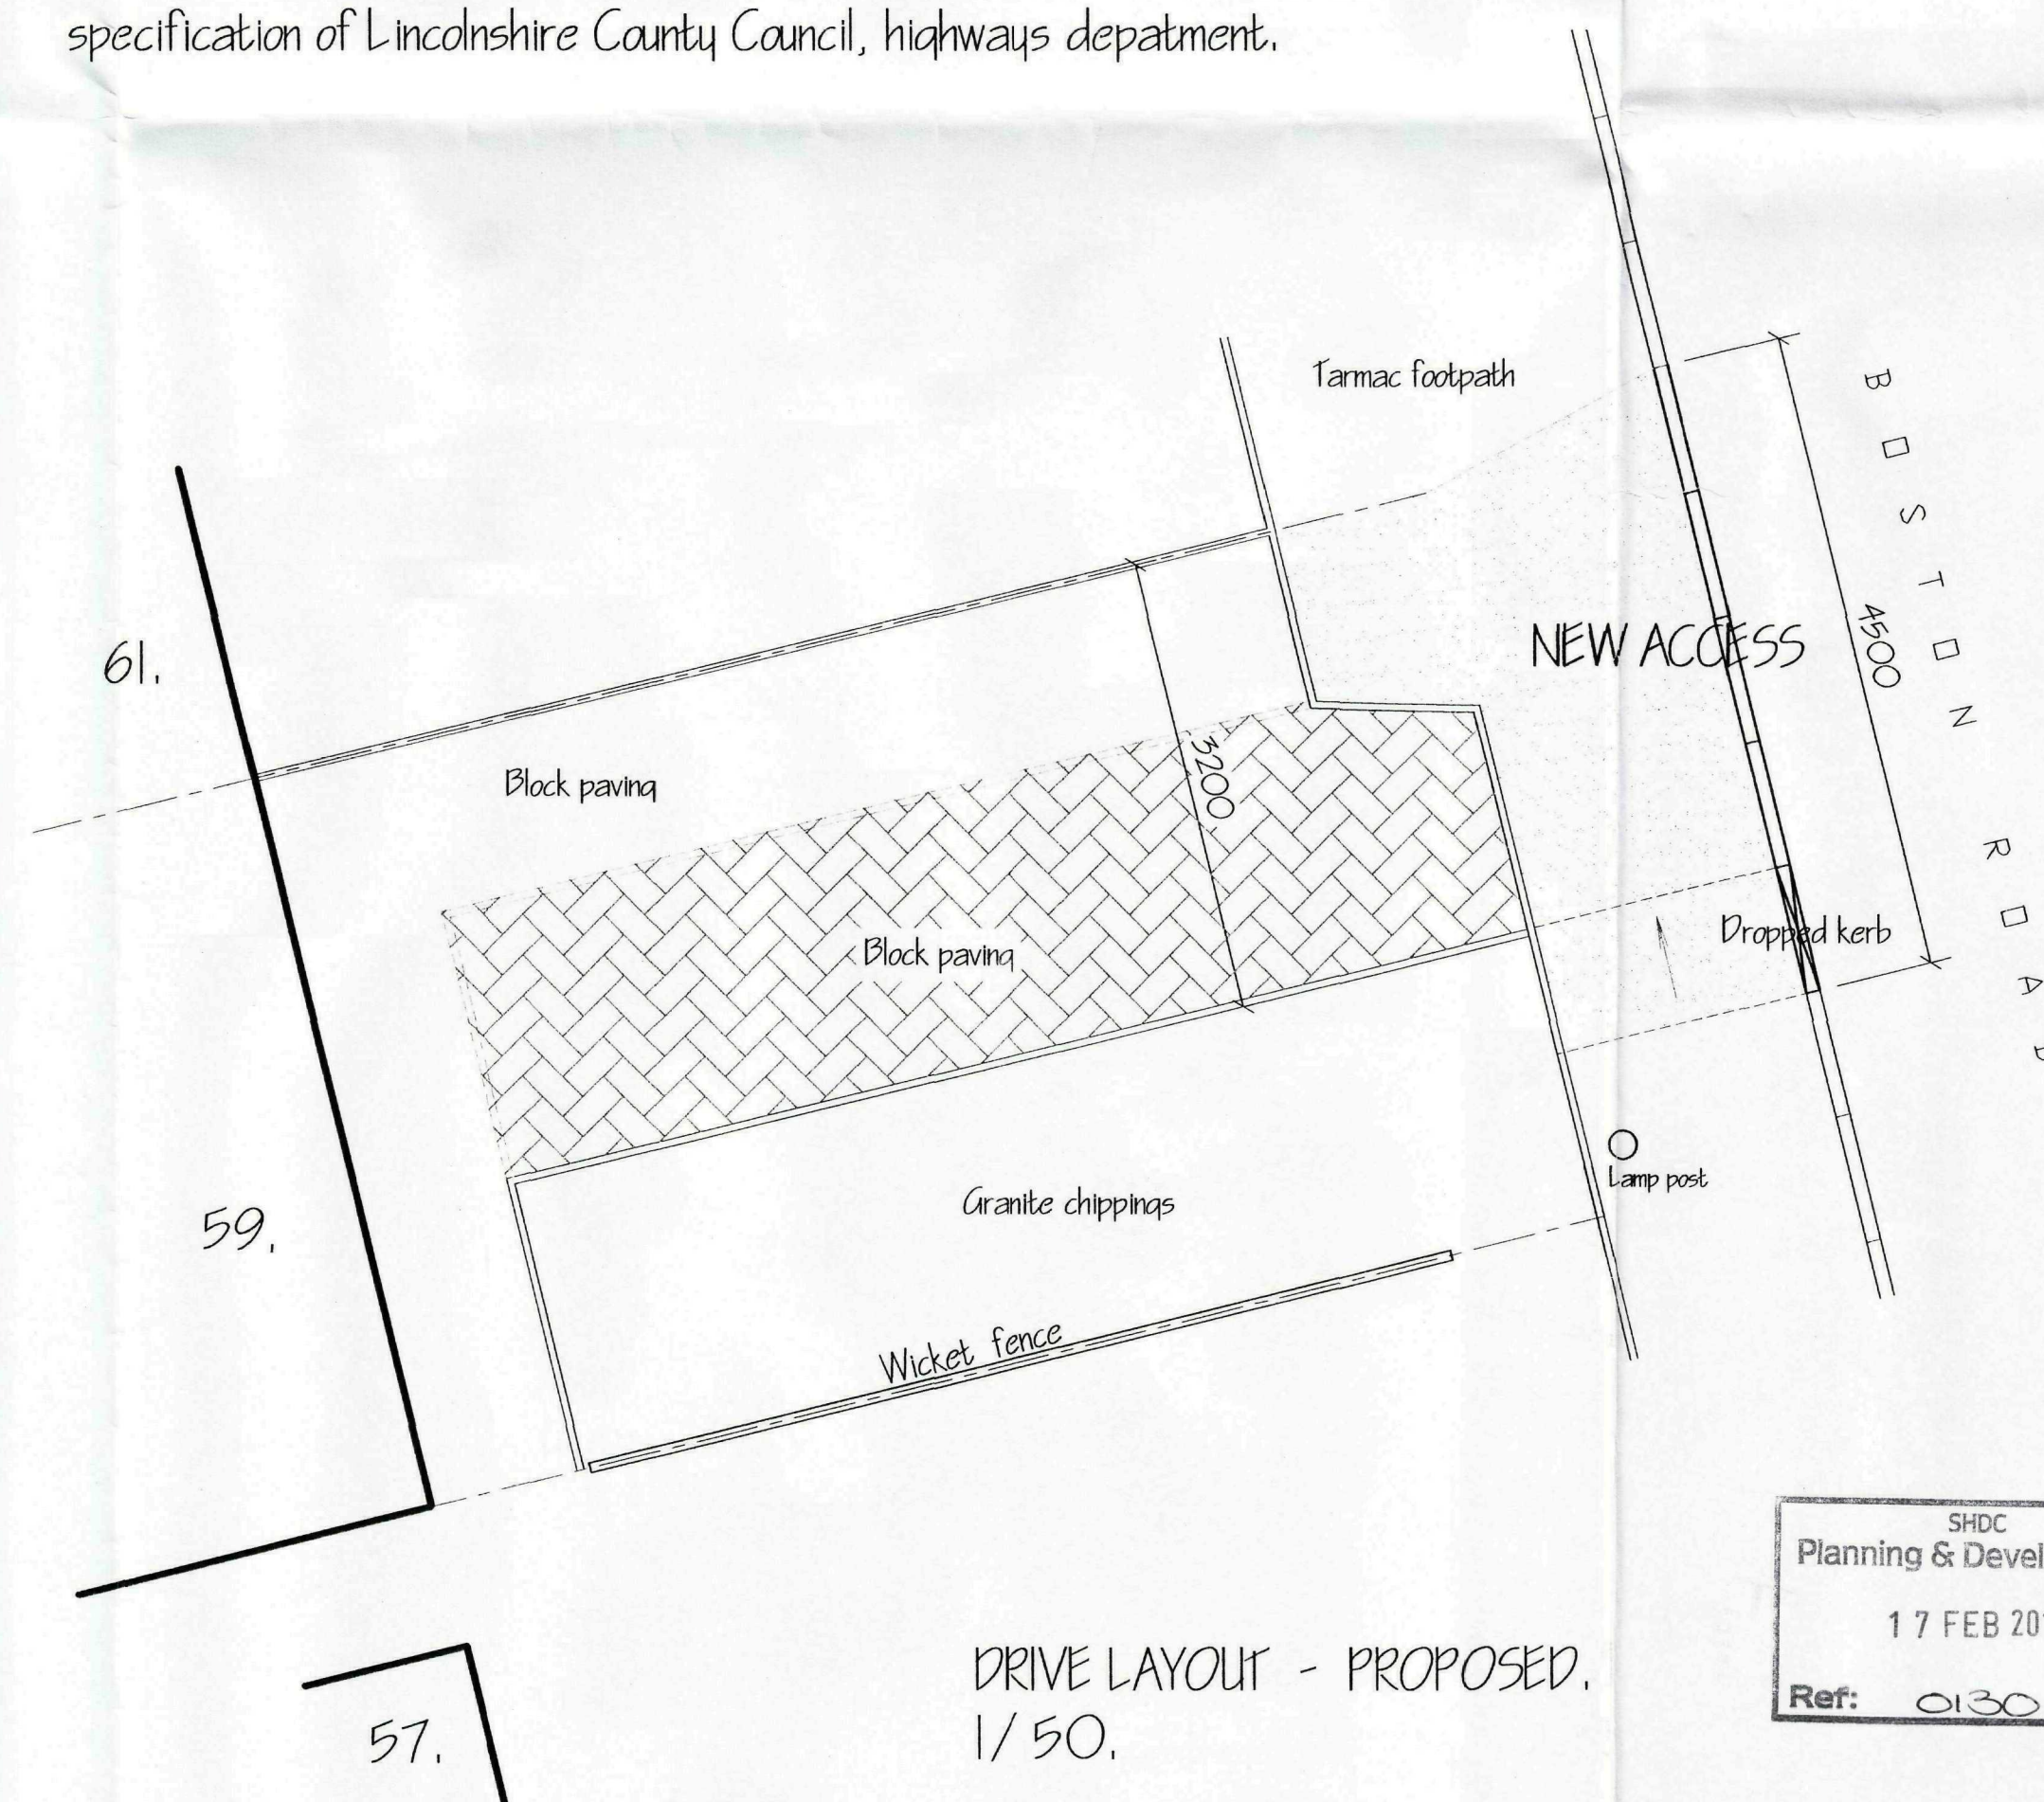

DRIVE LAYOUT - PROPOSED.
1/50.

[illegible]