
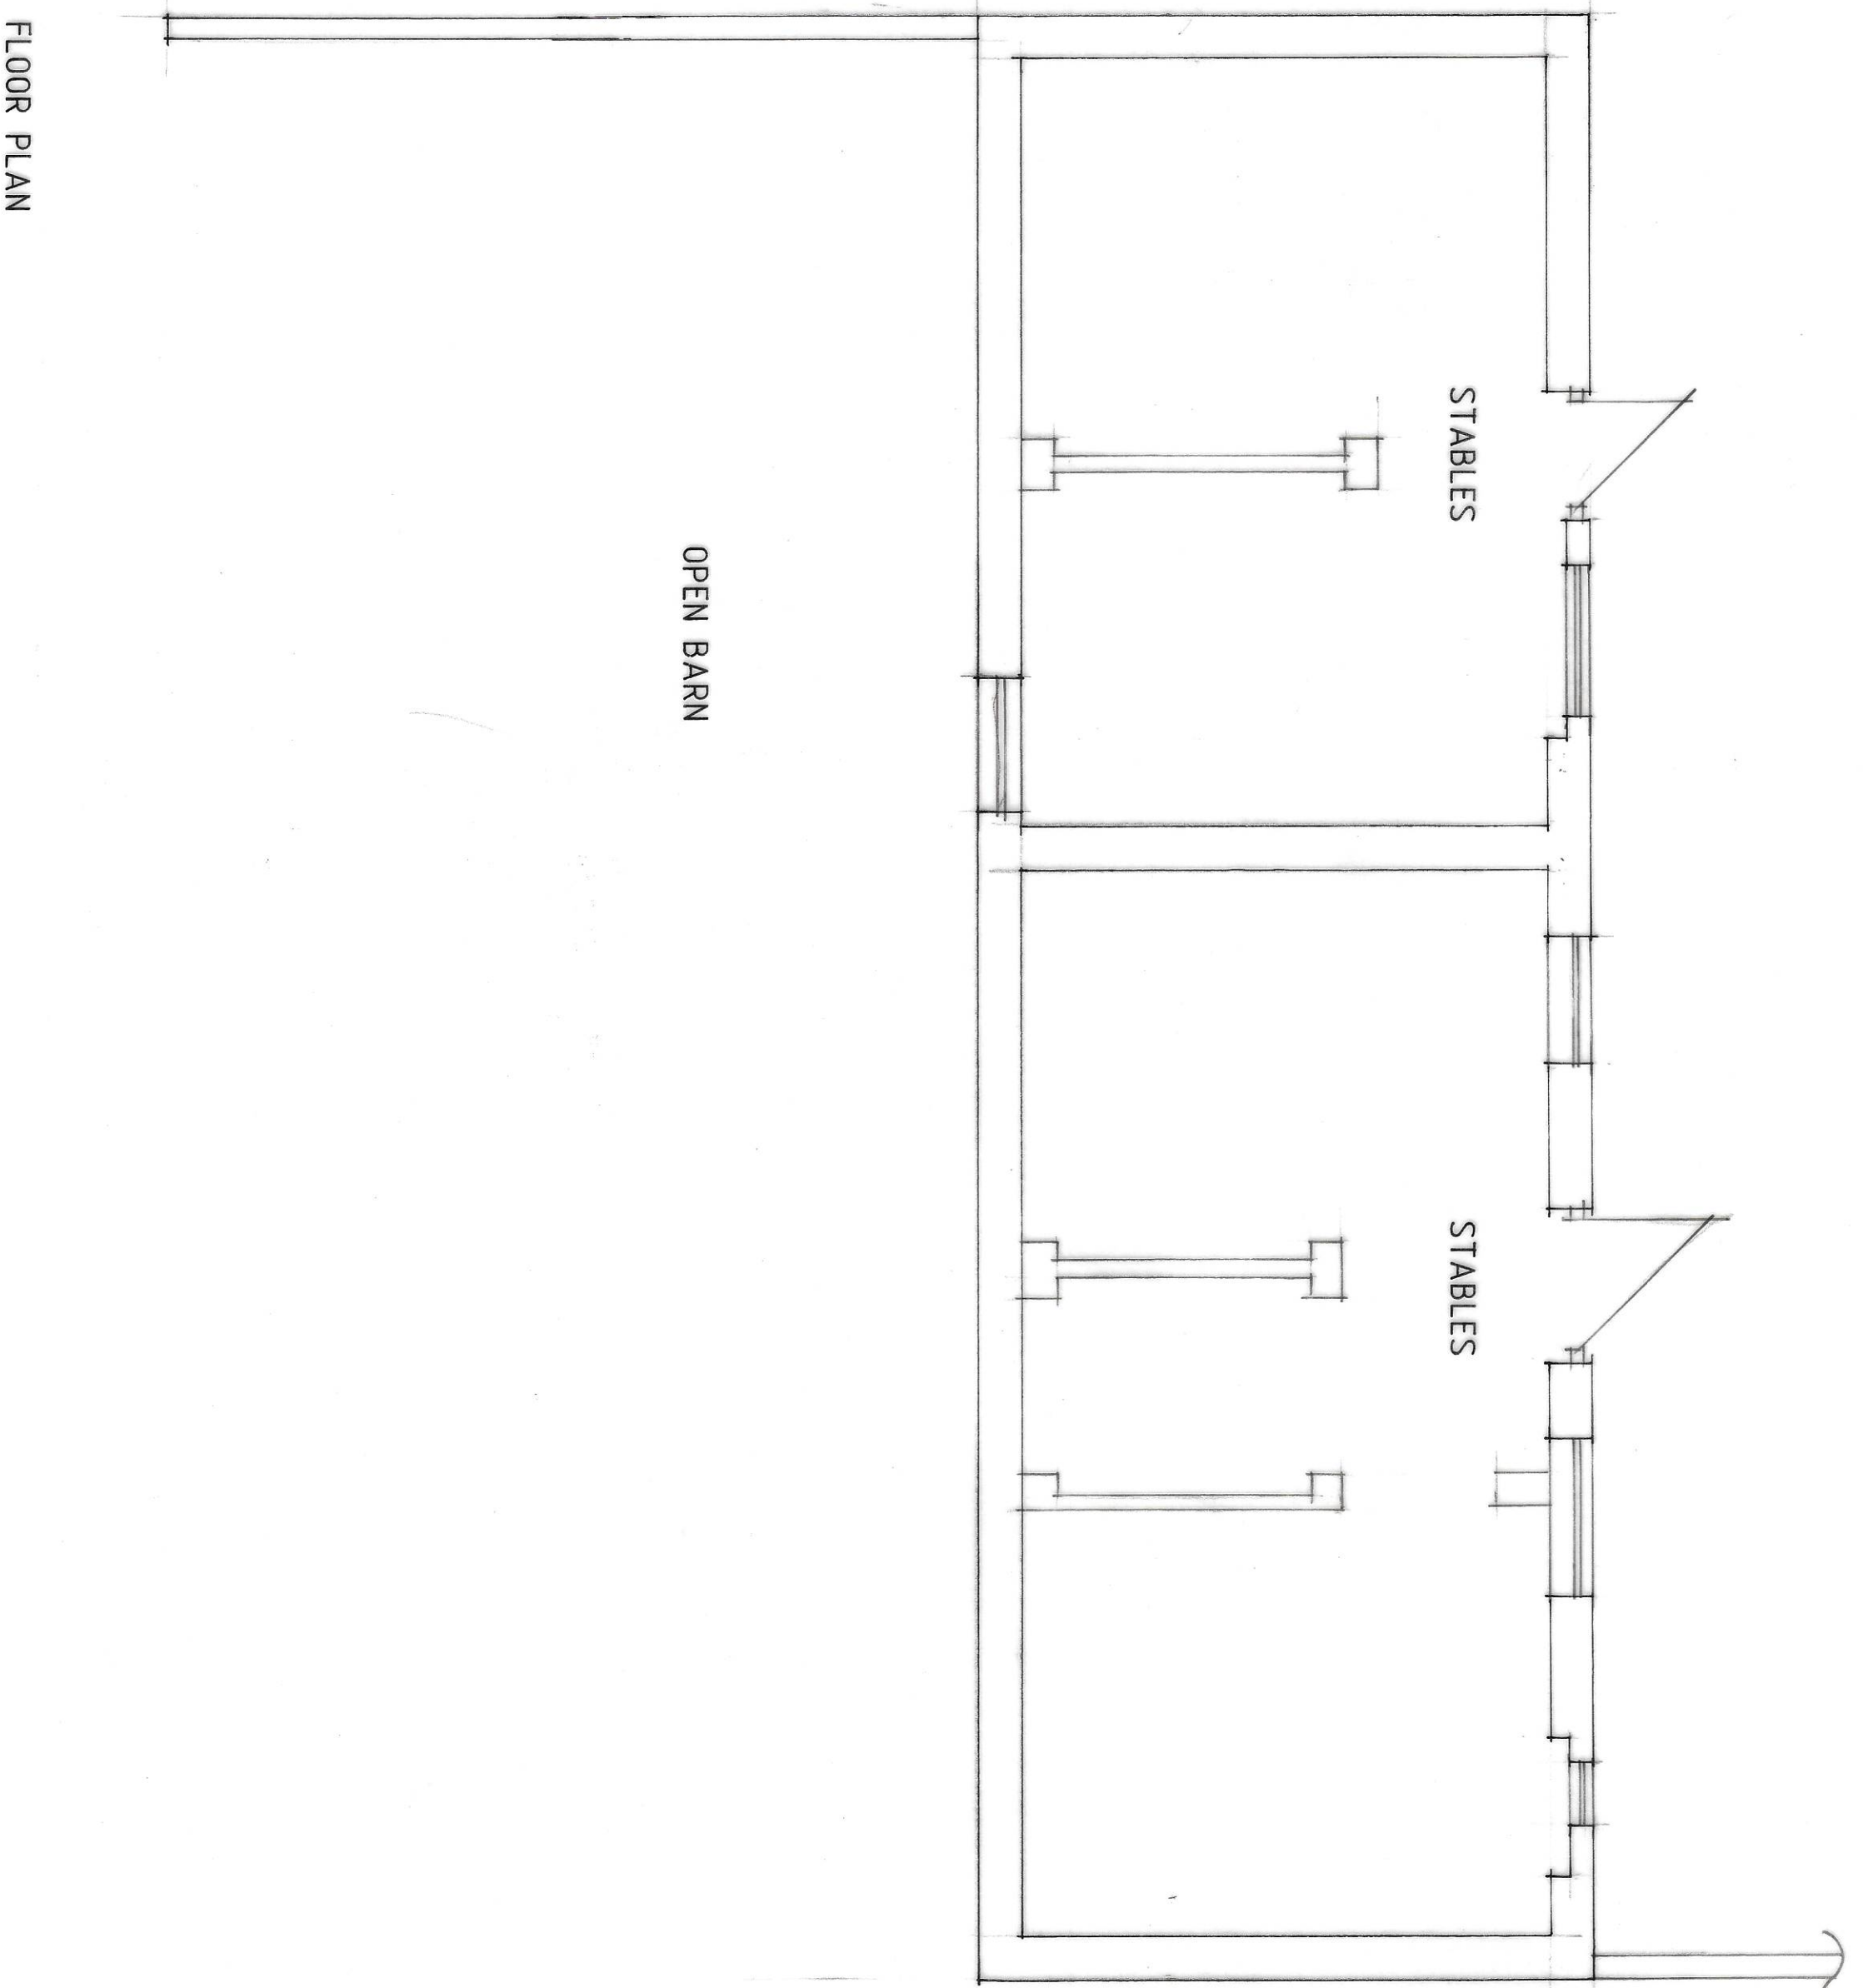


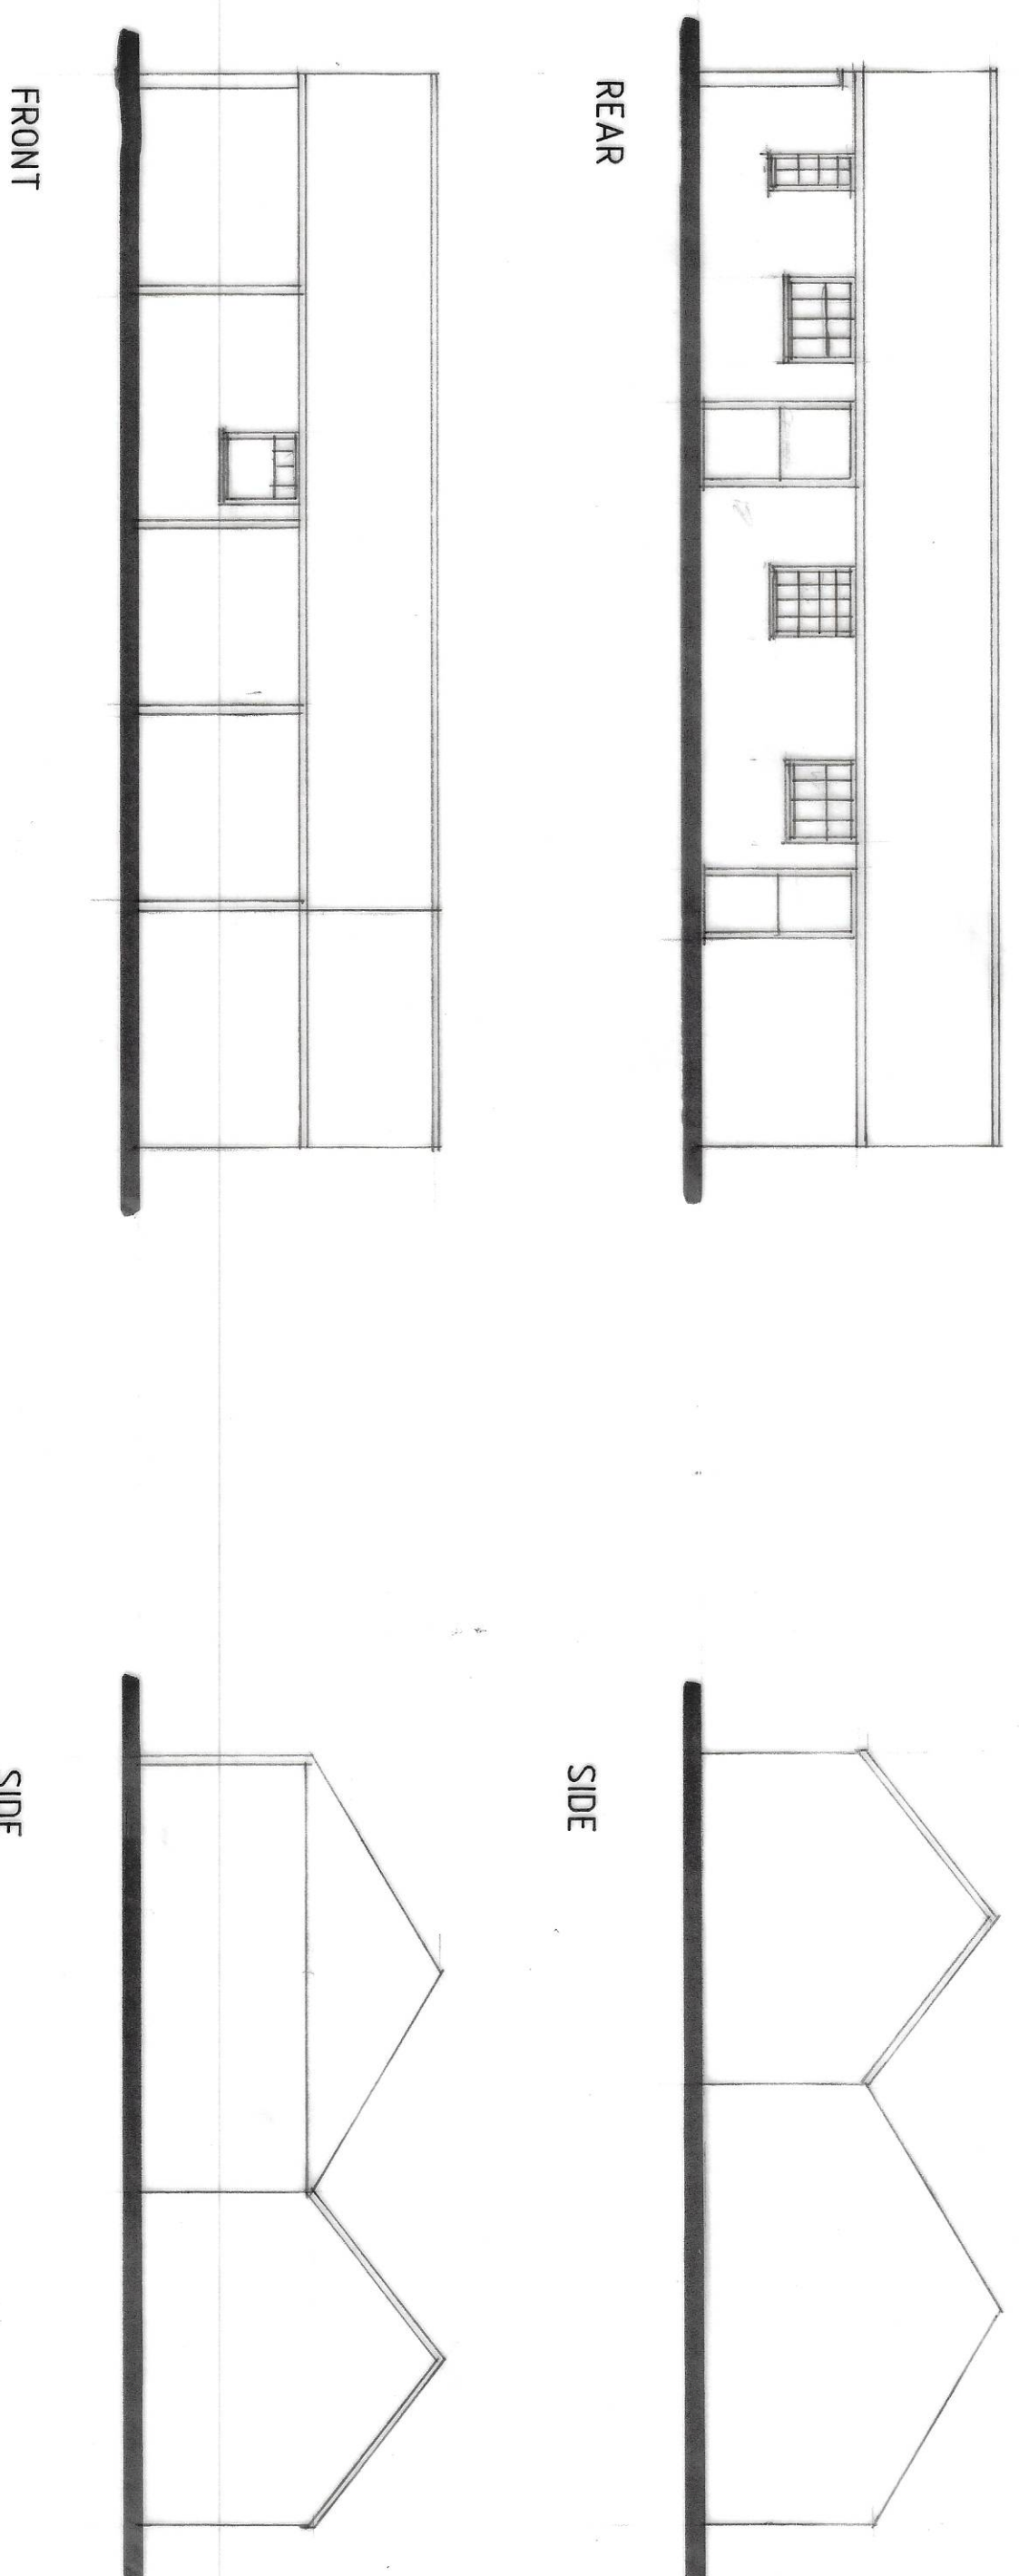

Status

CONSULTANTS IN ARCHITECTURE & PLANNING

PROPOSED CONVERSION OF
OUTBUILDING TO GRANNY
ANNEXE AT THE OLD RANCH,
LOW ROAD, HOLBEACH HURN
FOR

MR. & MRS. C. BUTLER.

PLAN AS EXISTING

1:50 1:100 SD24-008/1
MARCH-24 B. GILHAM.

2 Edinburgh Walk, Holbeach,
Spalding, Lincs PE12 7JW 01506 659702
MR. 01506 655545 FAX. 01506 659702

SD24-008/1