


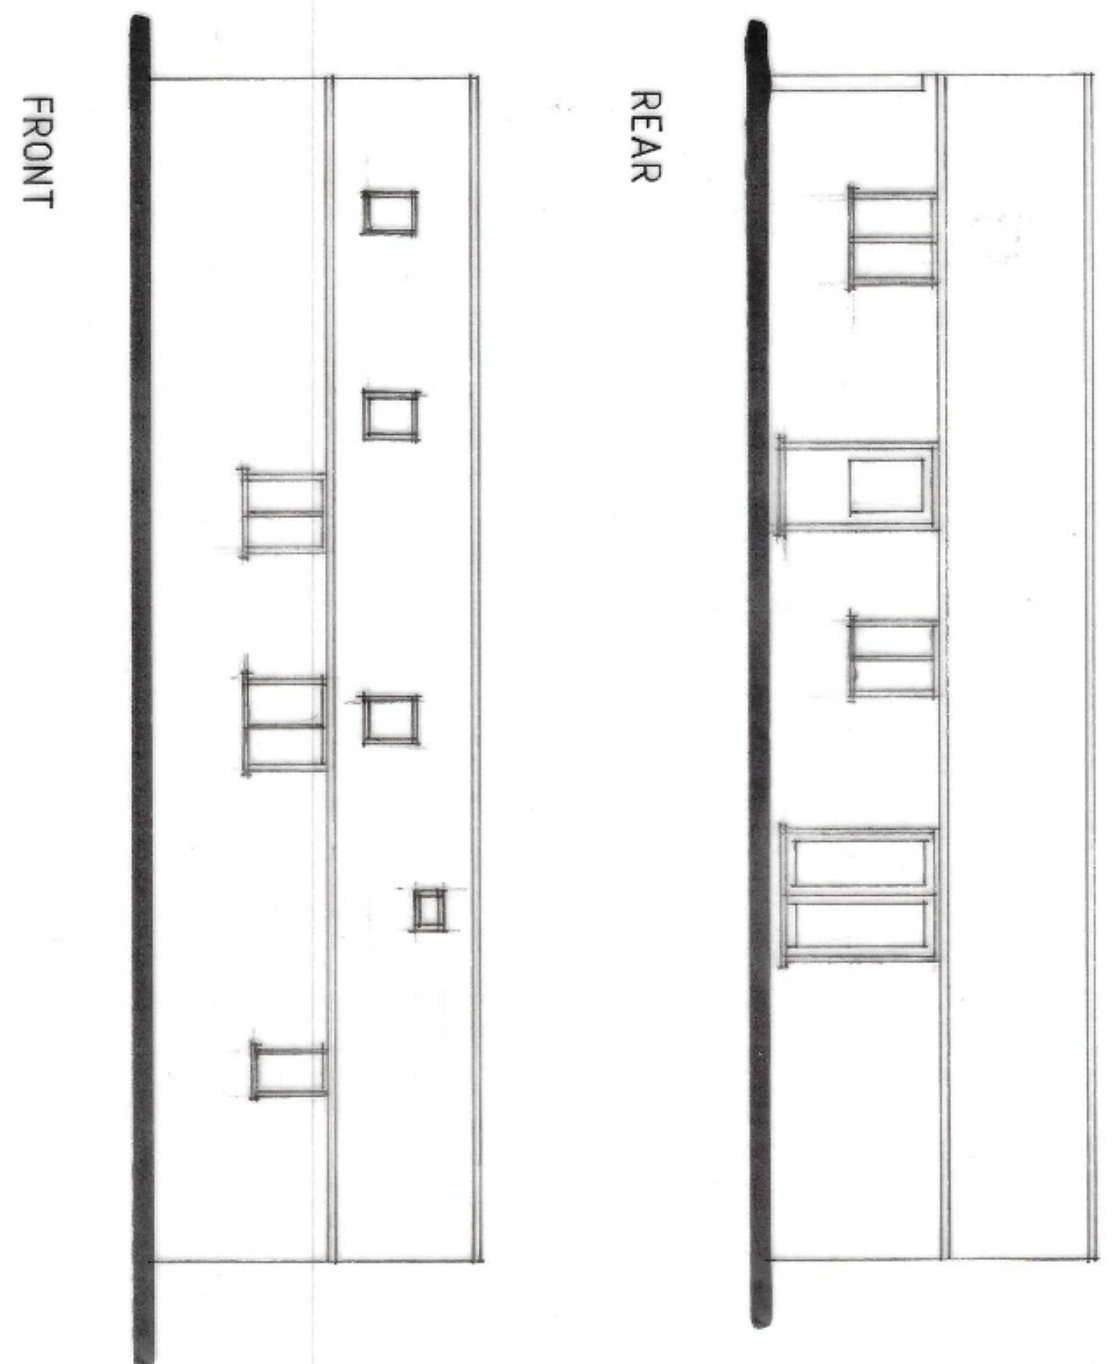



FRONT

REAR

SIDE

SIDE

FLOOR PLAN

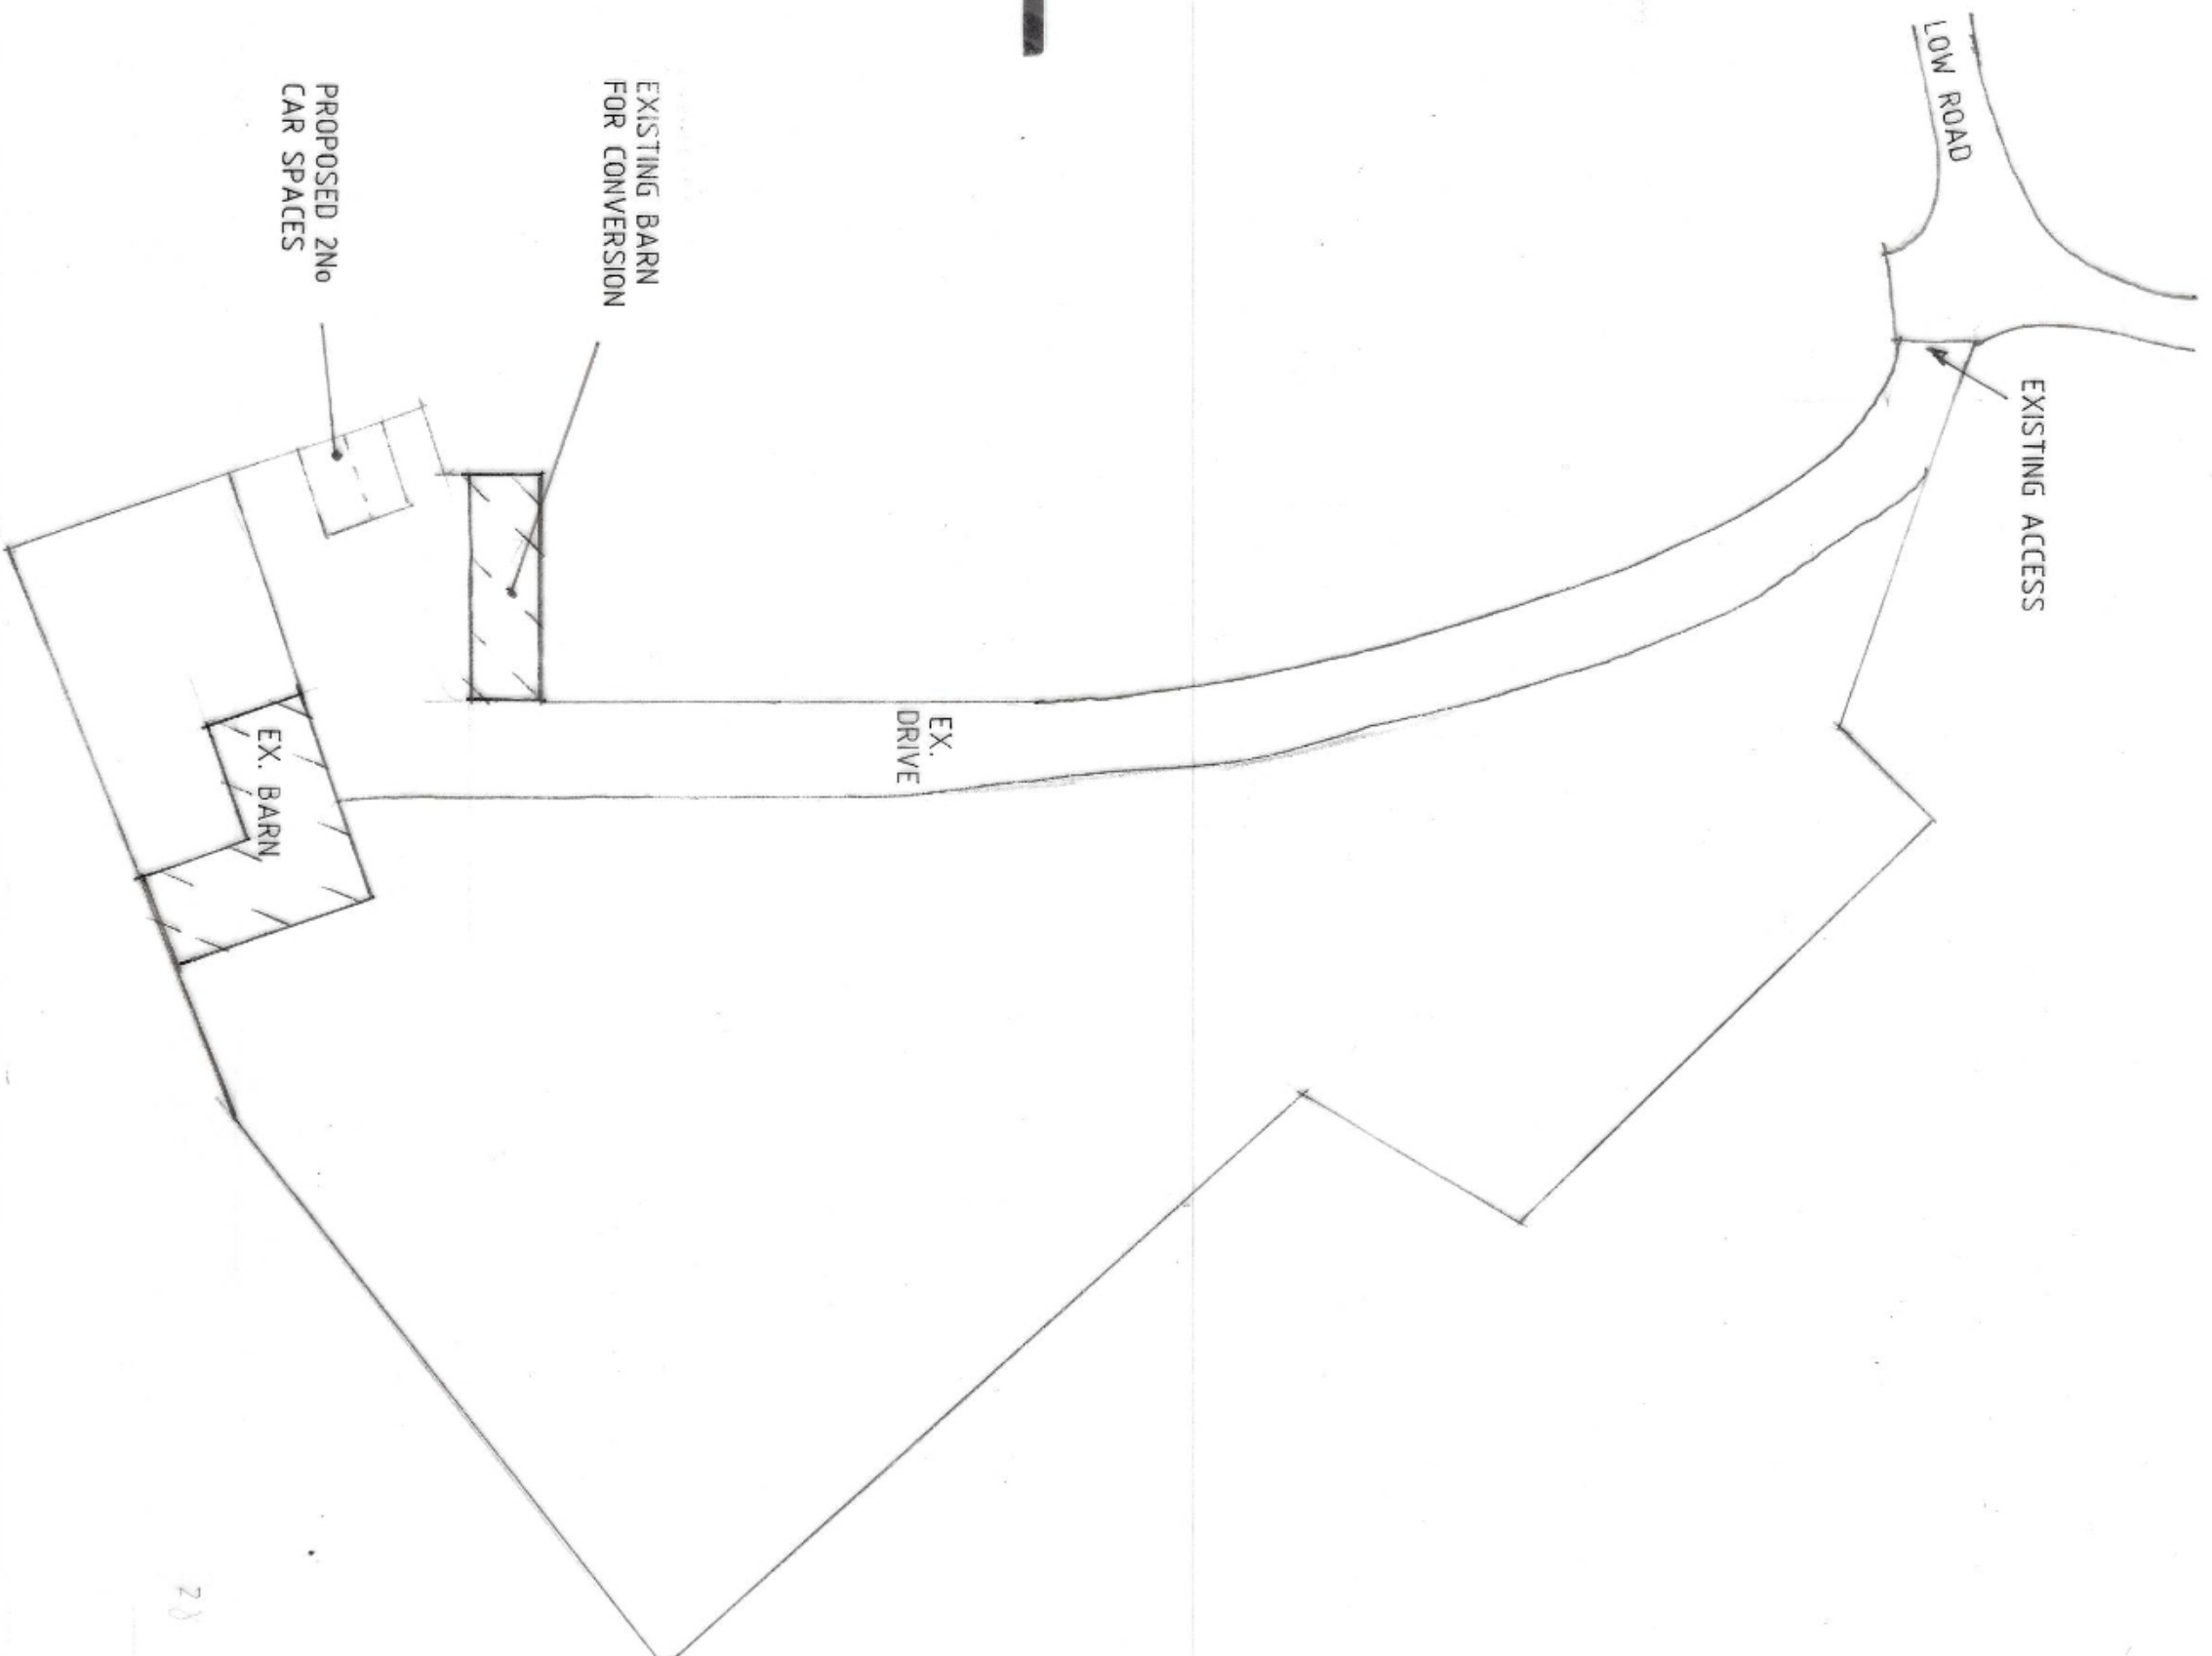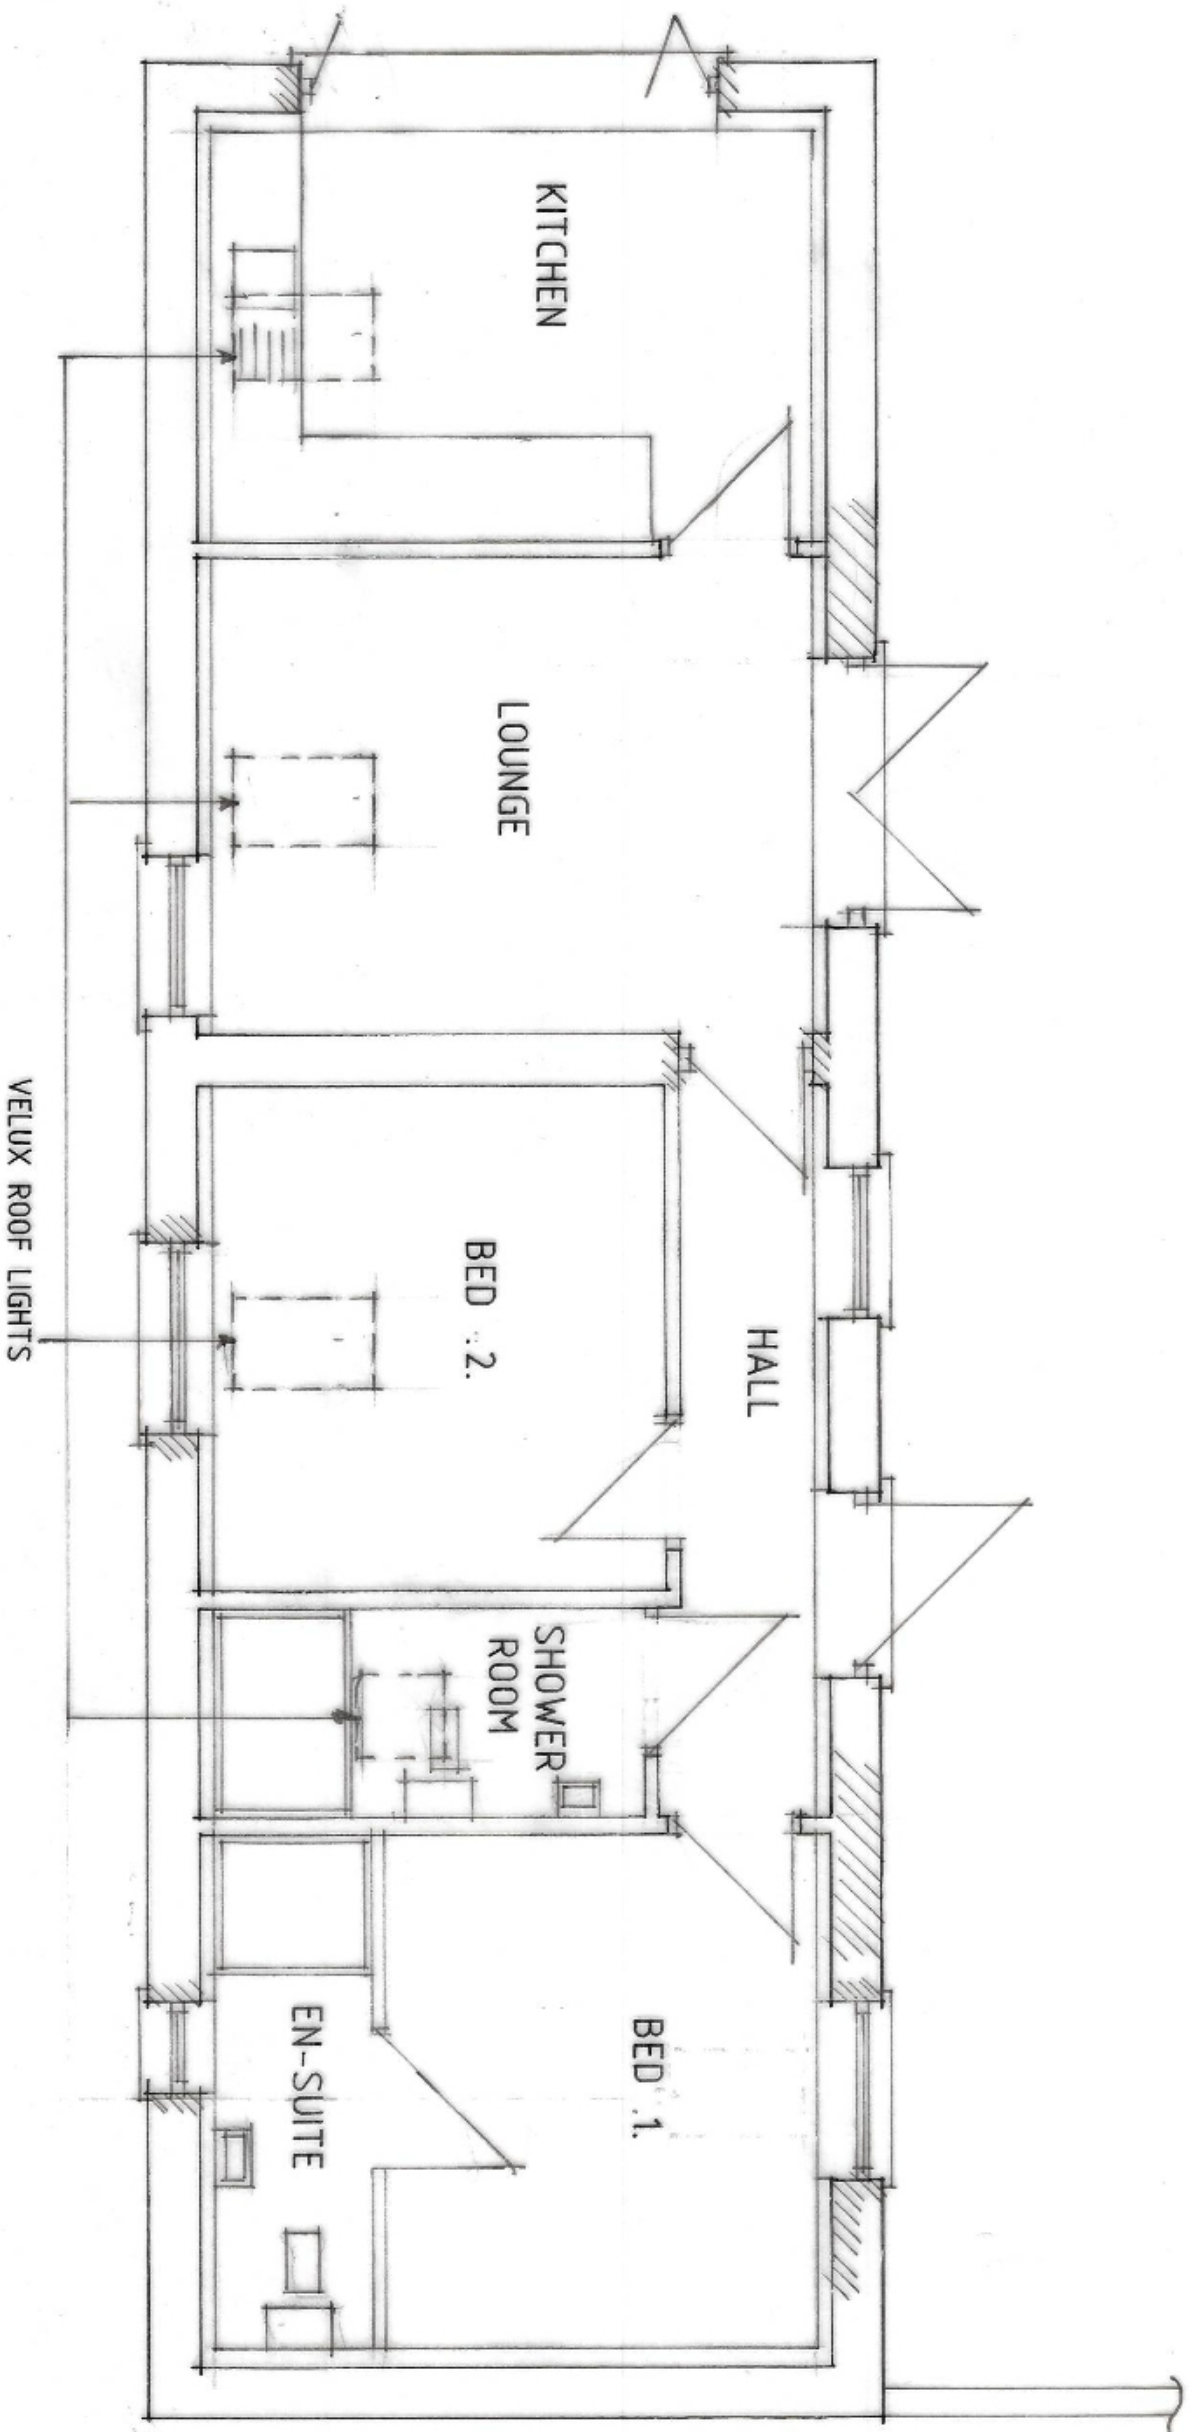

SITE PLAN
1:500

C - SITE PLAN ADDED - 11.6.24
B - ALTS - 19.4.24
A - ALTS - 15.4.24

Status
CONSULTANTS IN ARCHITECTURE & PLANNING

PROPOSED CONVERSION OF
OUTBUILDING TO GRANNY
ANNEXE AT THE OLD RANCH,
LOW ROAD, HOLBEACH HURN
FOR

MR. & MRS. C. BUTLER.

PLAN AS PROPOSED

1:50 1:100 SD24-008/2
MARCH-24 B.GILHAM.

2 Edinburgh Walk, Holbeach,
Spalding, Lincs. PE12 7AP
Tel: 01406 424343 Fax: 01406 490702

