




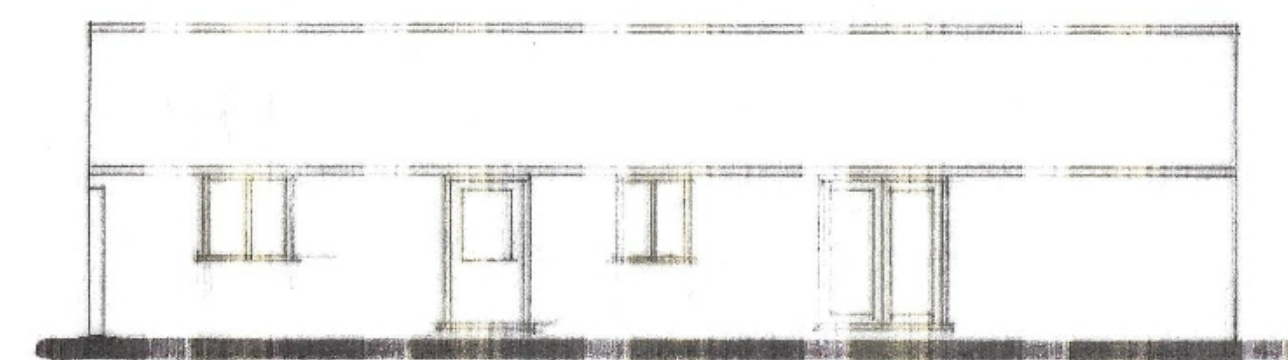


REAR

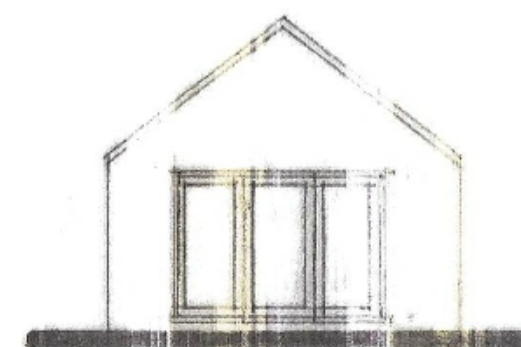


SIDE

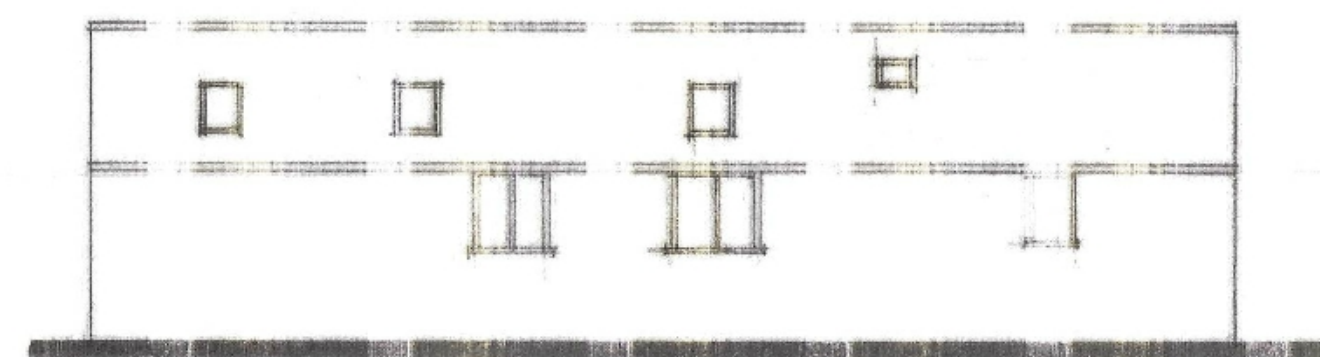


FRONT

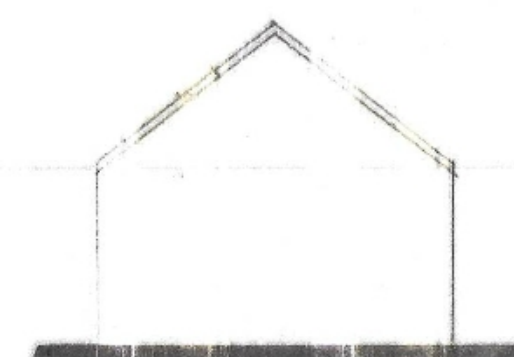

SIDE

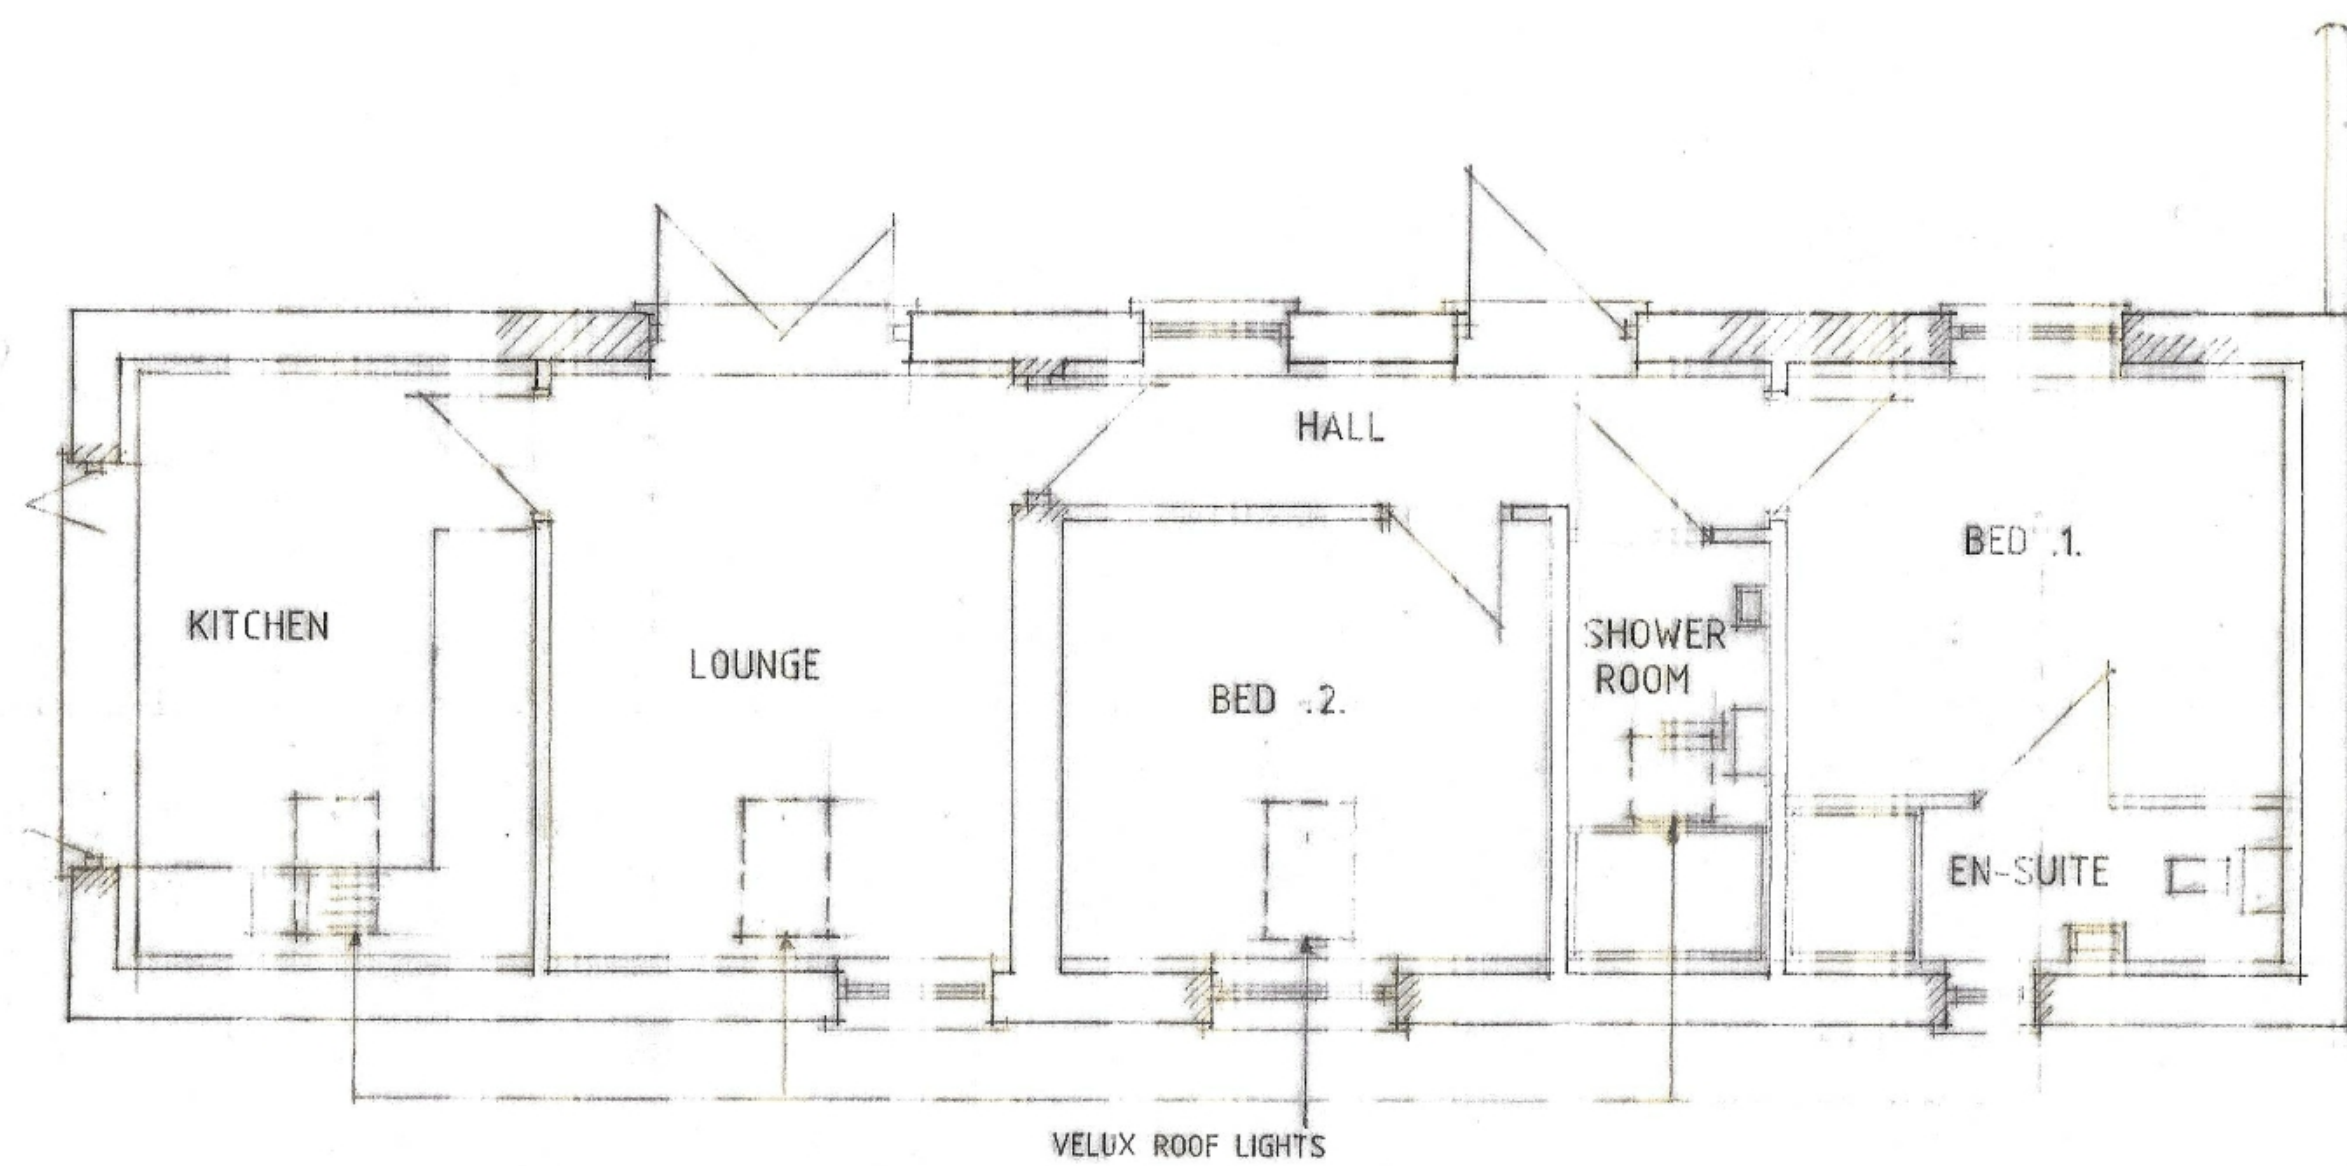

FLOOR PLAN

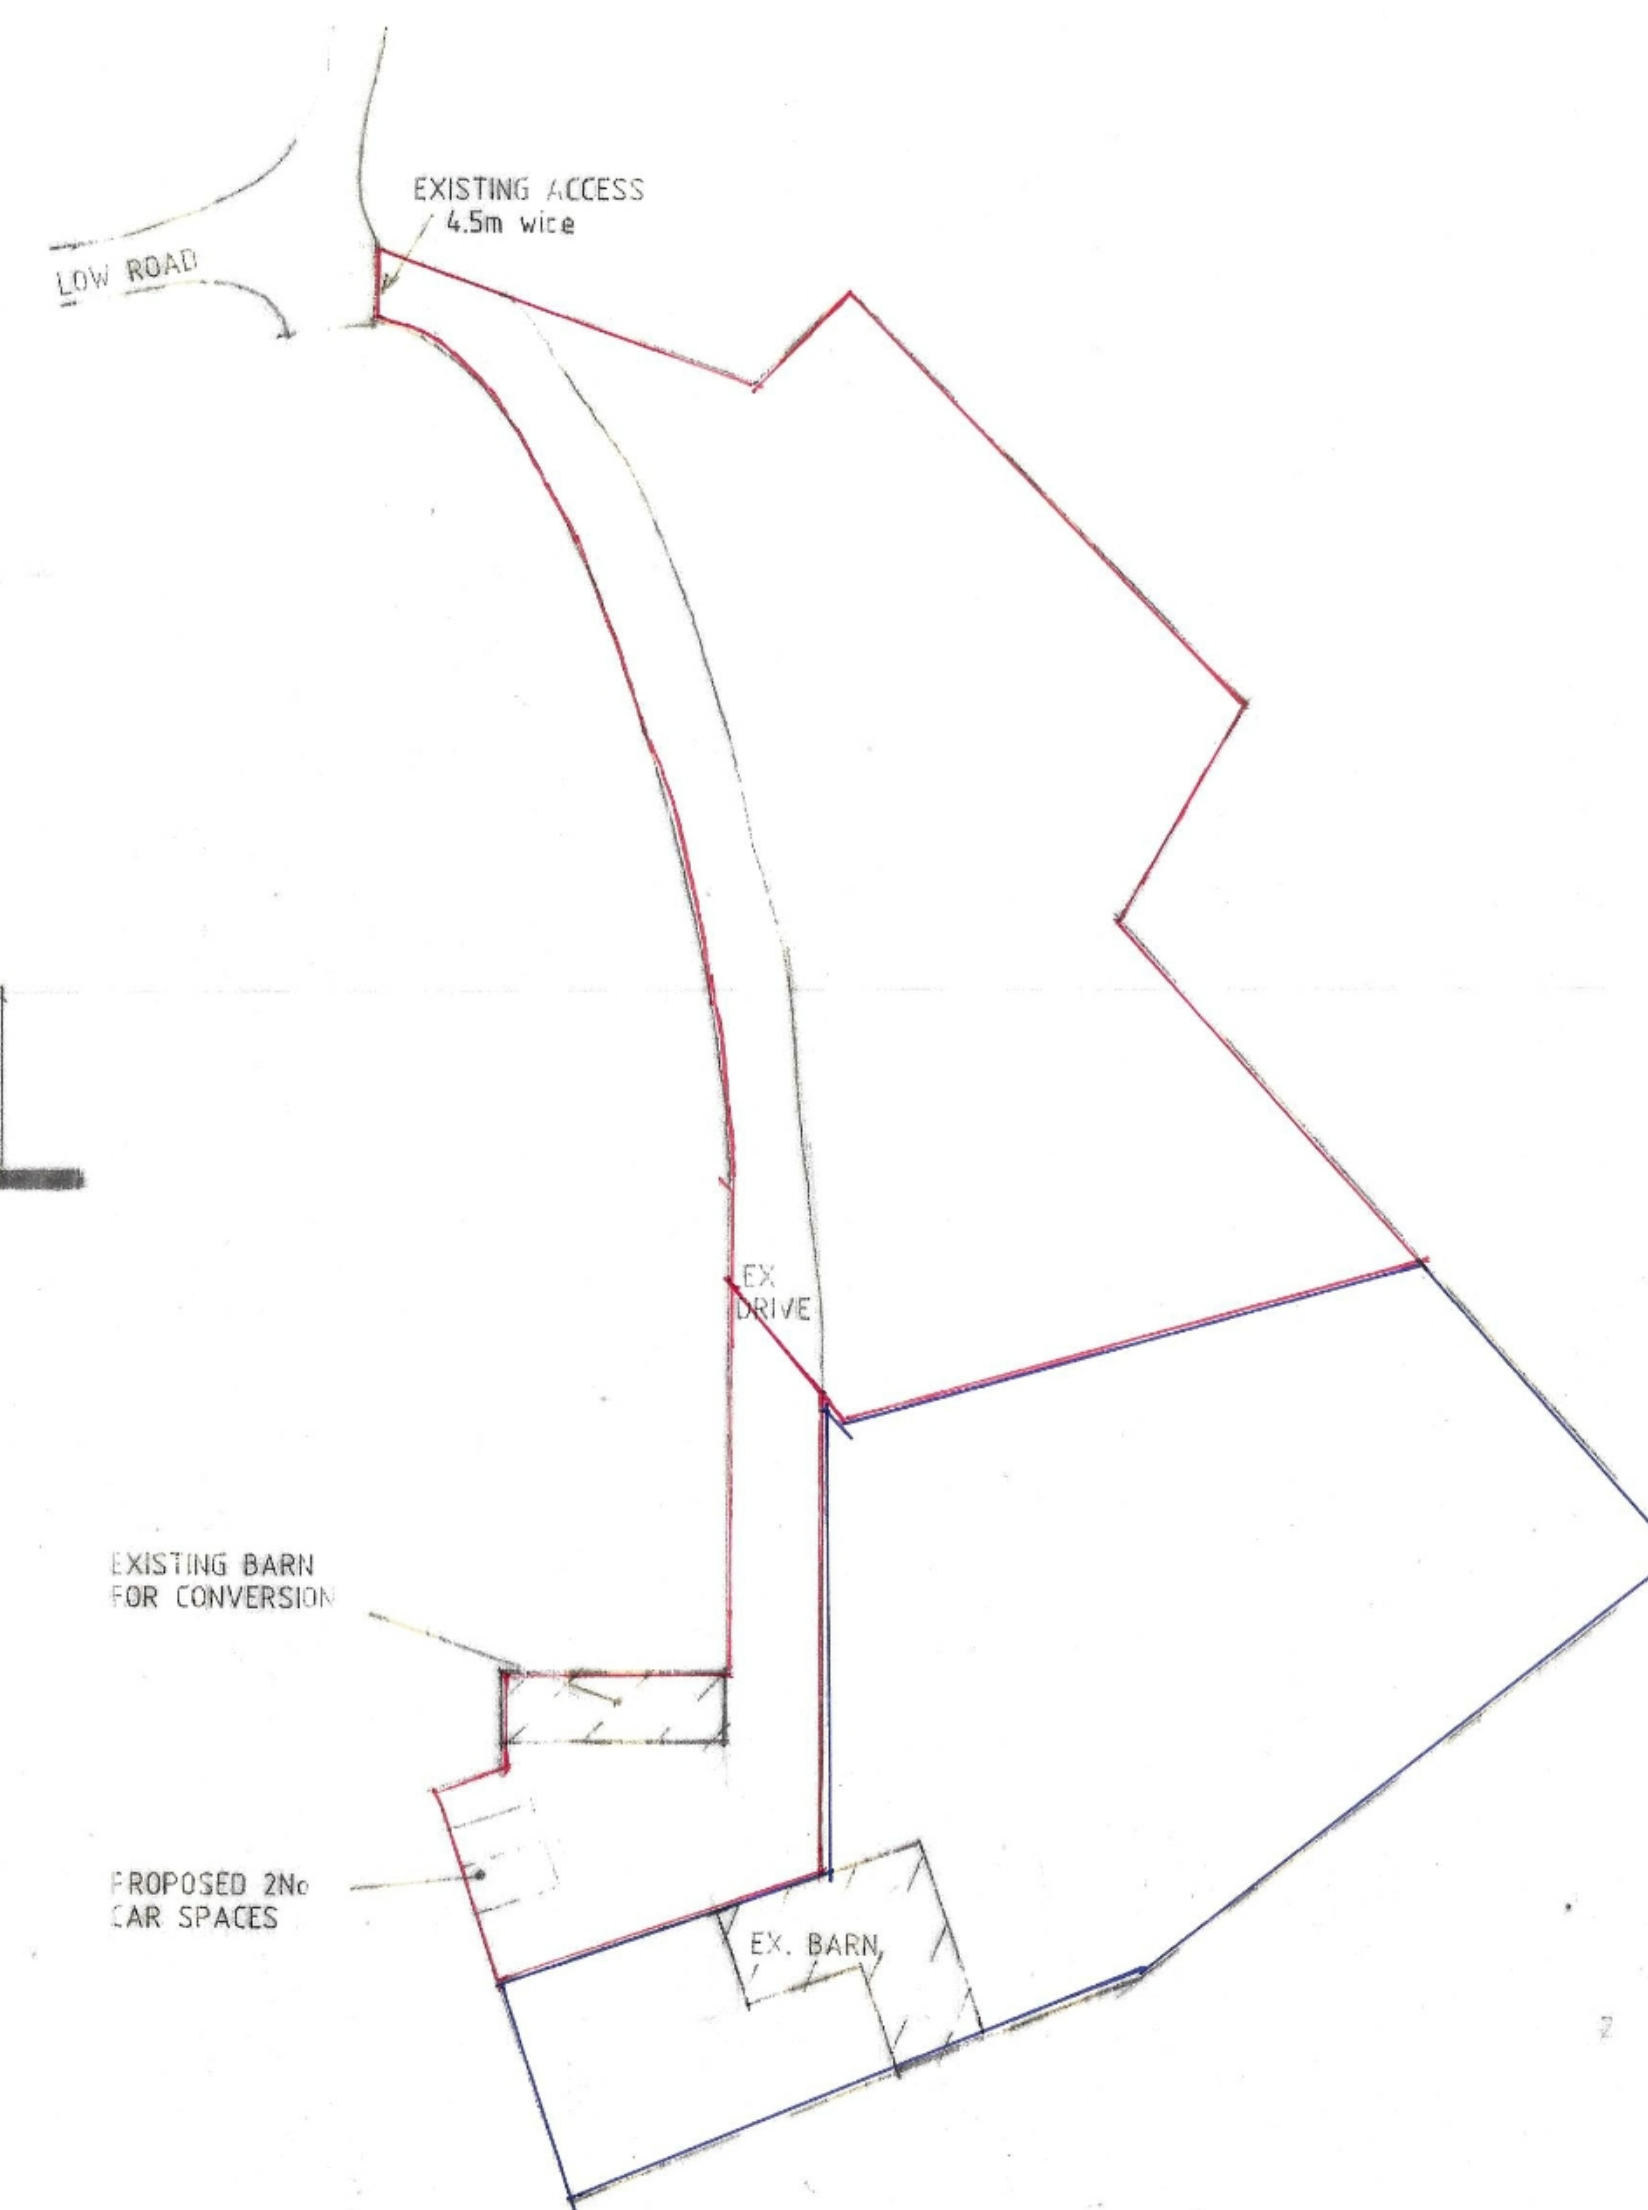

SITE PLAN
1:500

- D - INF. ADDED - 3.7.24
- C - SITE PLAN ADDED - 11.5.24
- B - ALTS - 19.4.24
- A - ALTS - 15.4.24



PROPOSED CONVERSION OF
OUTBUILDING TO GRANNY
ANNEXE AT THE OLD RANCH,
LOW ROAD, HOLBEACH HURN
FOR

MR. & MRS. C. BUTLER.

PLAN AS PROPOSED

1:50 1:100 SD24-008/2
MARCH-24 B.GILHAM.