


Granny Annexe at the Old Ranch

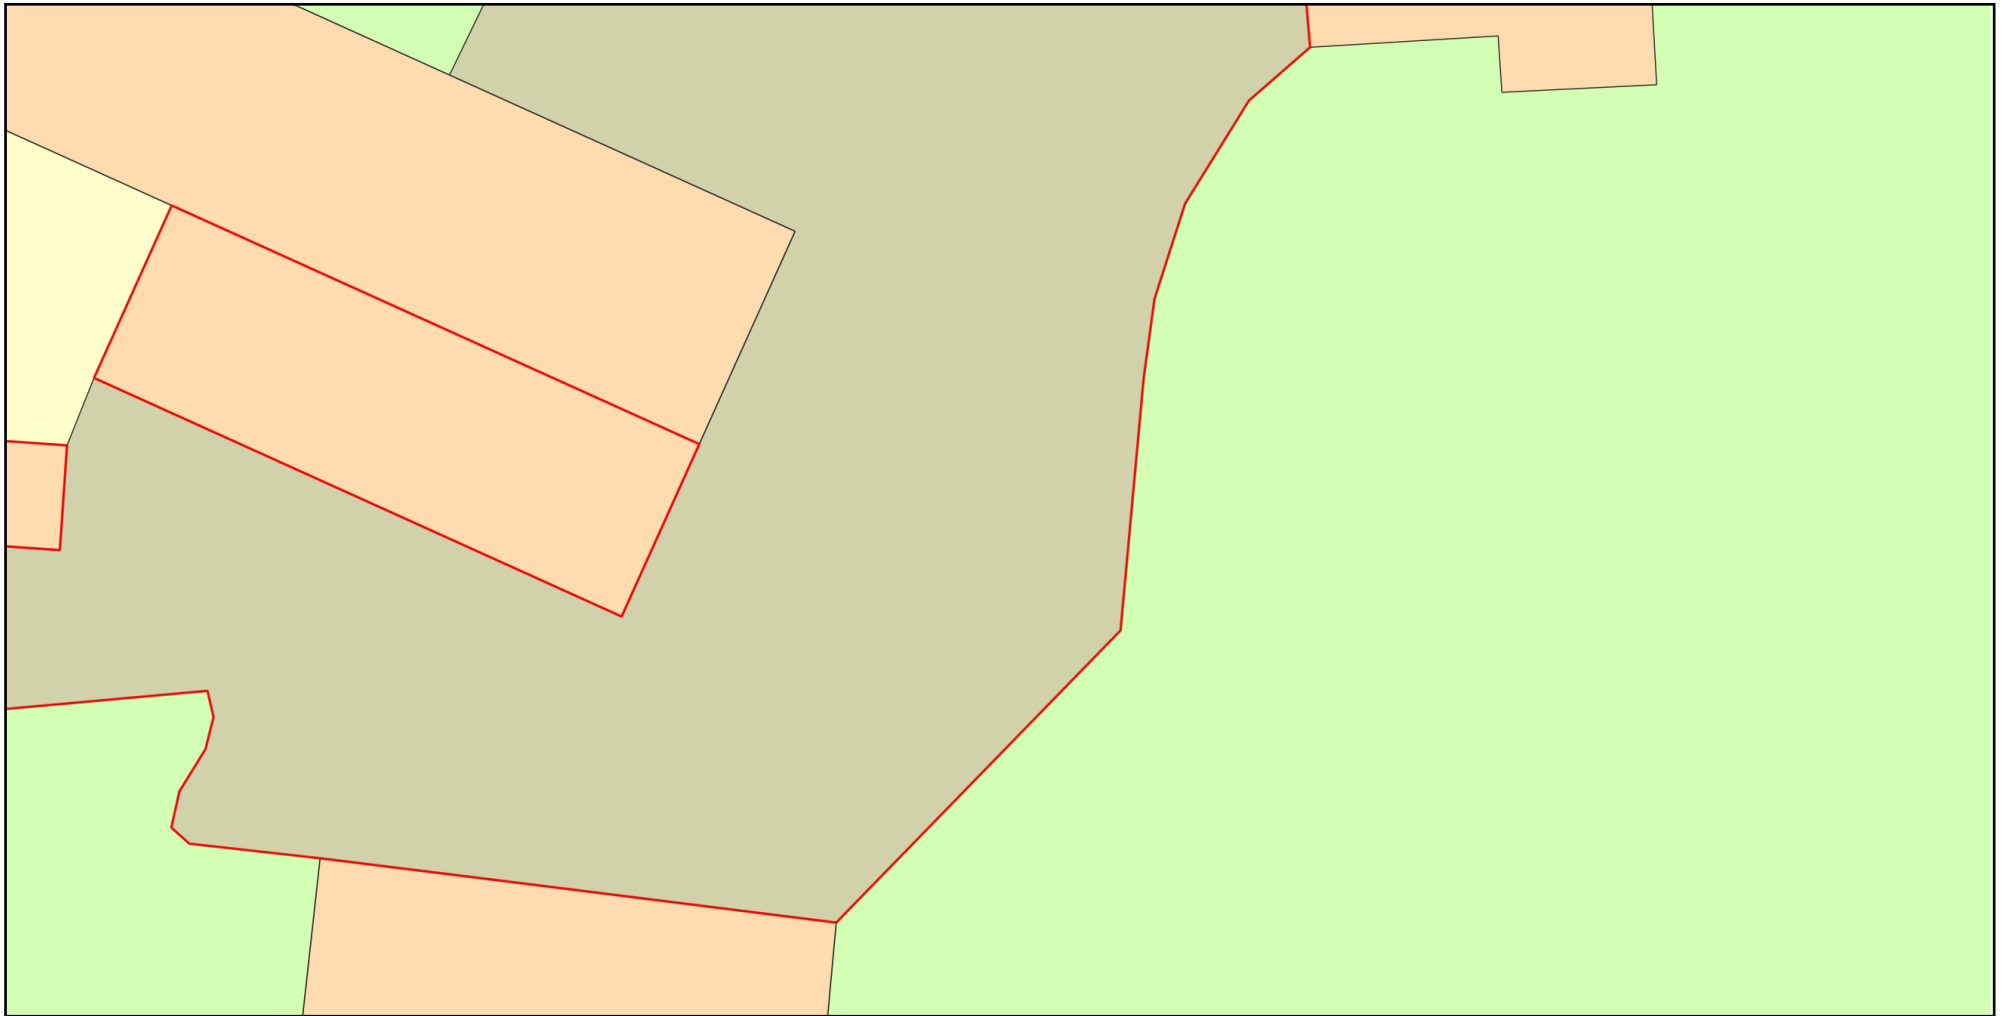

0 10
Metres



Plan Produced for: Patricia Butler

Date Produced: 05 Mar 2024

Plan Reference Number: TQRQM24065143321886

Scale: 1:200 @ A4

© Crown copyright and database rights 2023 OS 100042766