


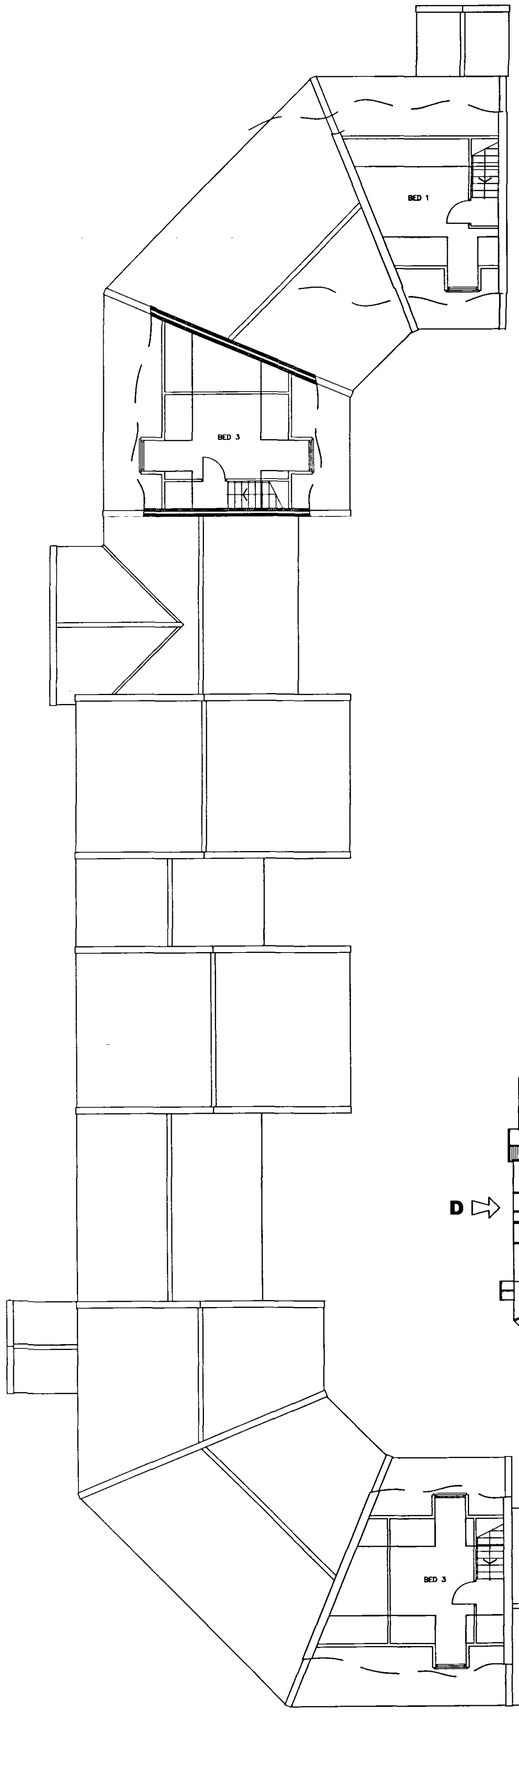










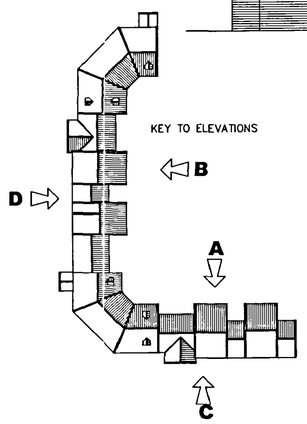





Planning & Development
02 FEB 2005
Ref: 0131/05

# FAIRFIELDS

TUDOR WAY, HOLBEACH

Architectural
Peter Humphrey Associates
ARCHITECTURAL DESIGN AND BUILDING
TELEPHONE 01945 466 966
FAX 01945 466 433
E-MAIL: info@peterhumphrey.co.uk
30 OLD MARKET WISBECH CAMBS PE13 1NB
British Institute of Architectural Technologists

DETERMINED