


Scale:
1:2500


Council Offices, Priory Road, Spalding,
Lincolnshire PE11 2XE

DETAILS: SITE LAYOUT PLAN.


'HOLMLEA HOUSE' FEN ROAD,
HOLBEACH.

CLIENTS: MR & MRS WILLIAMS

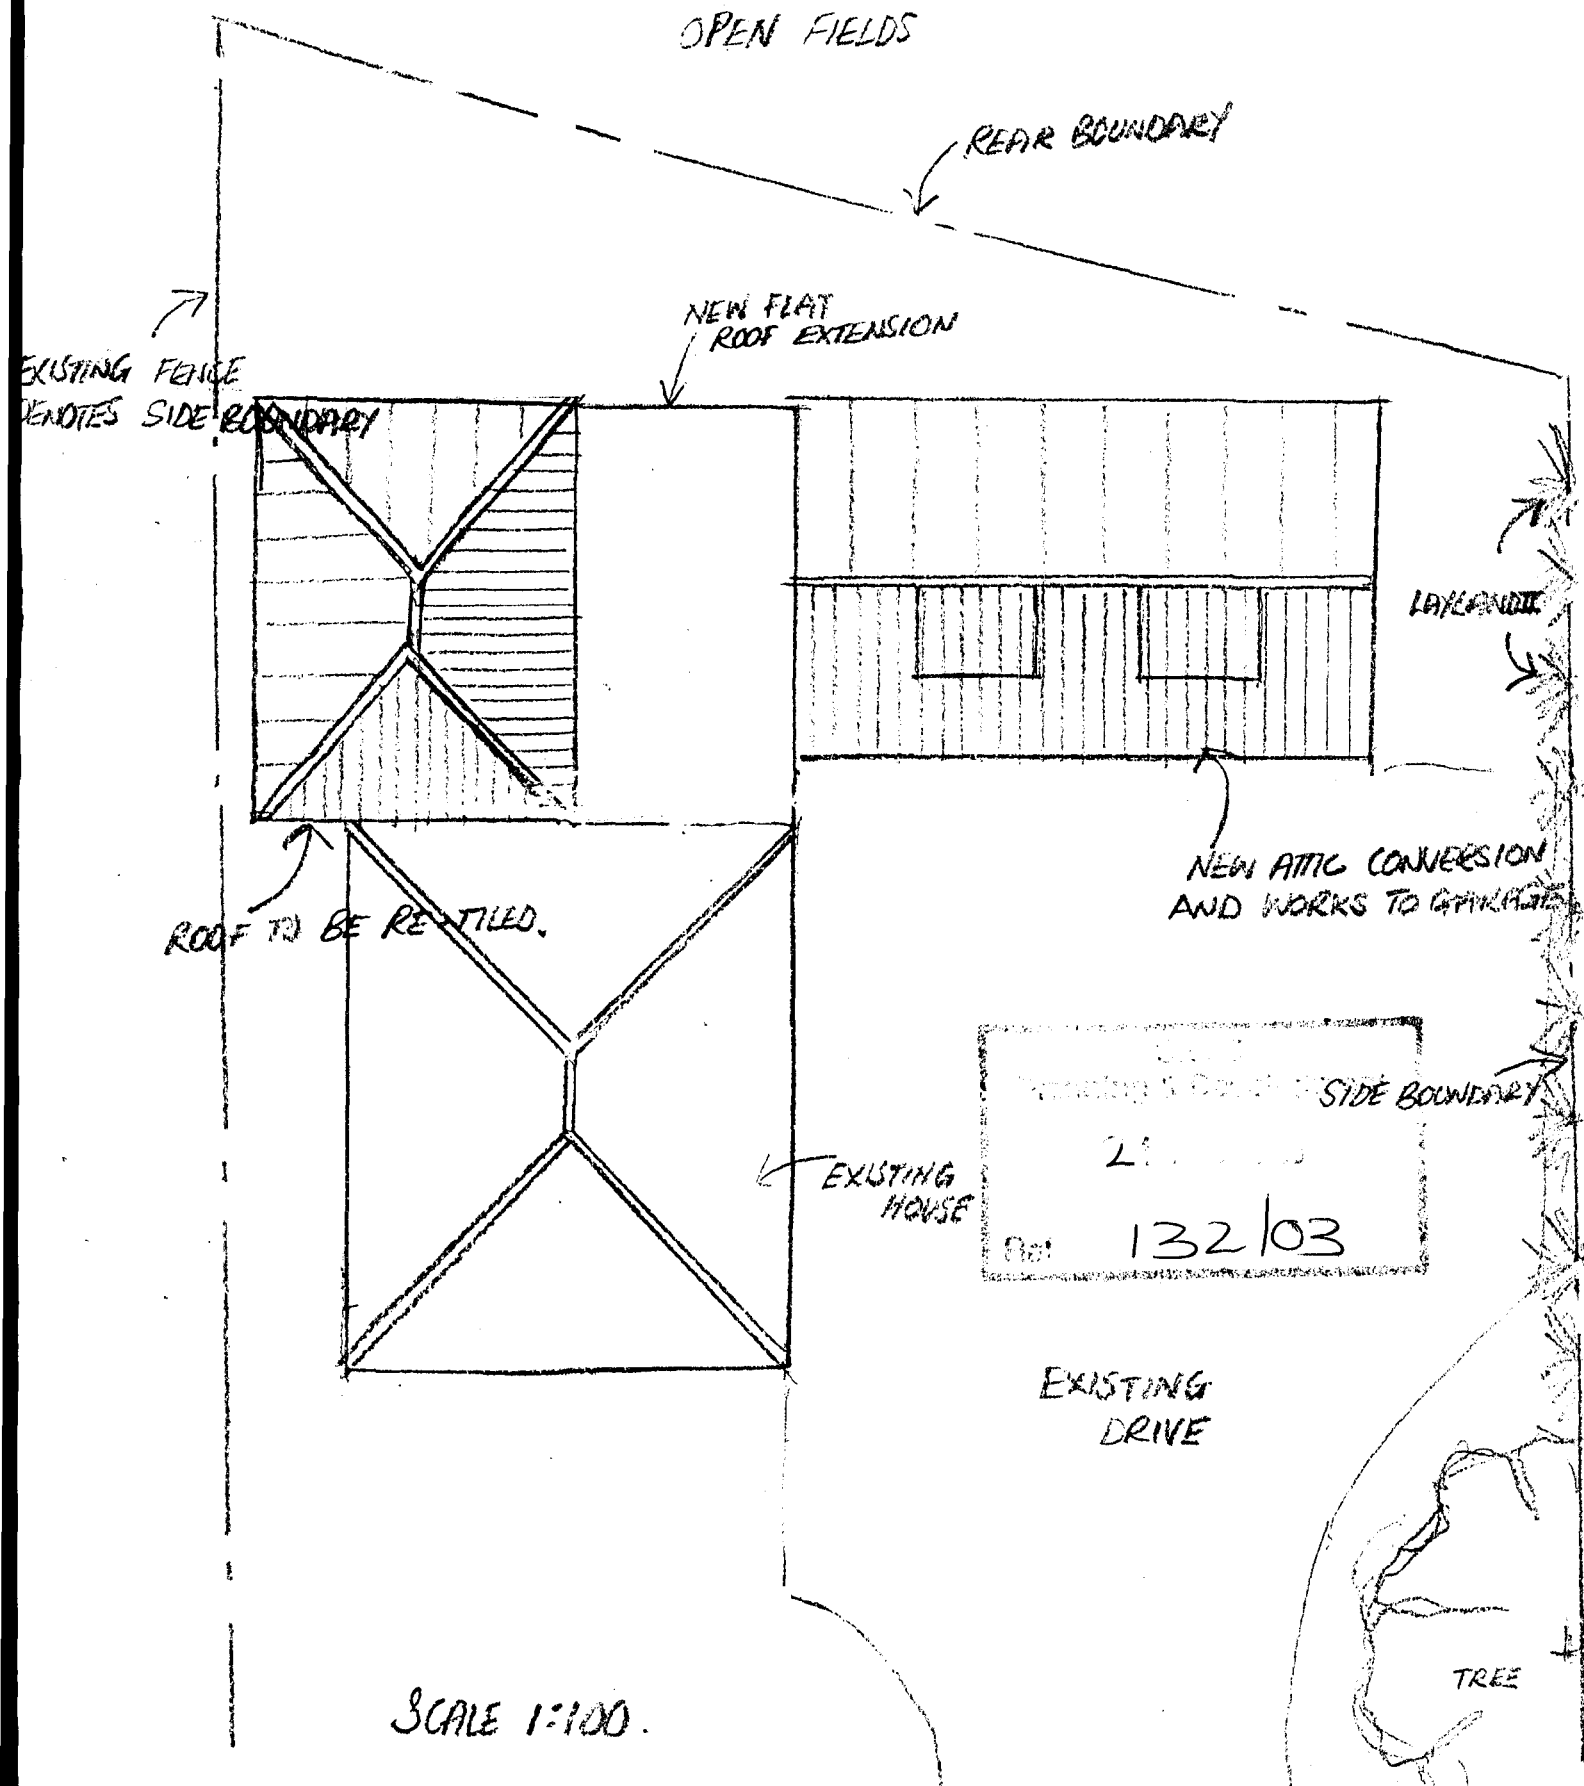


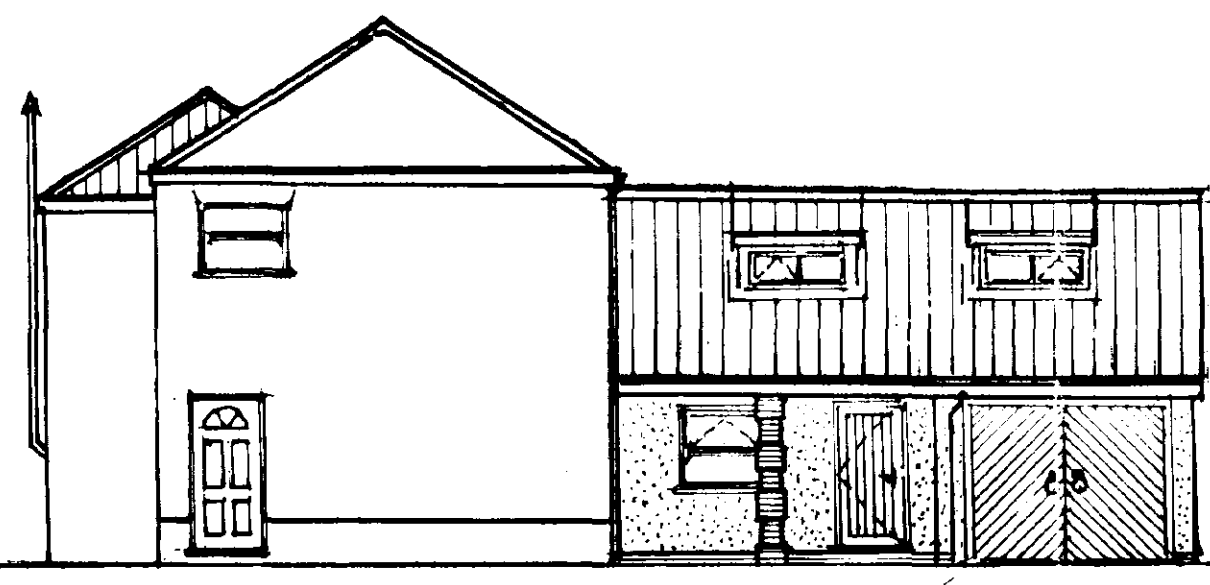


FRONT.

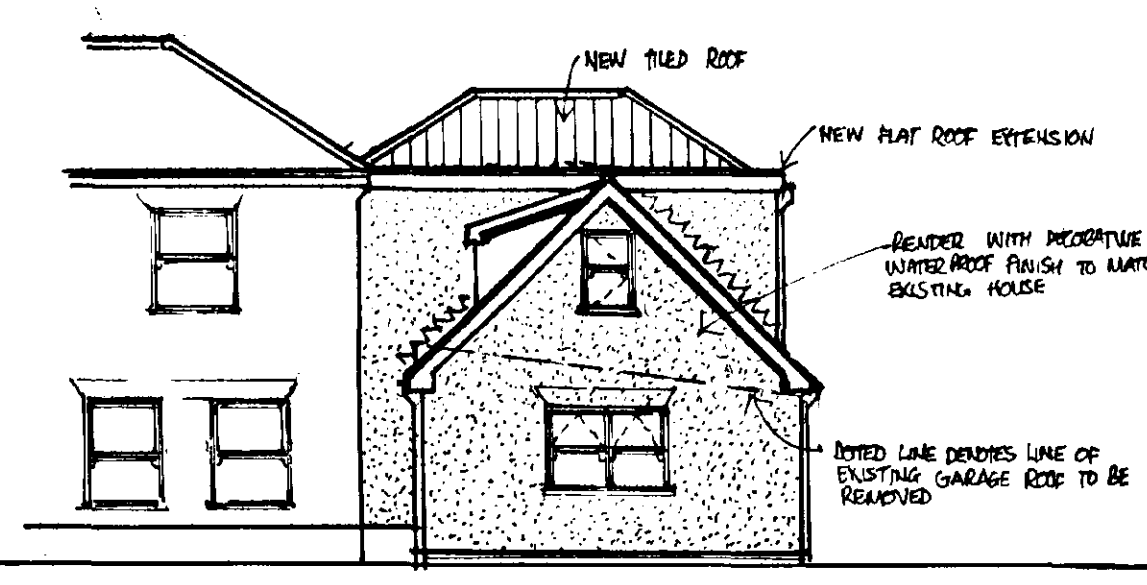


SIDE.

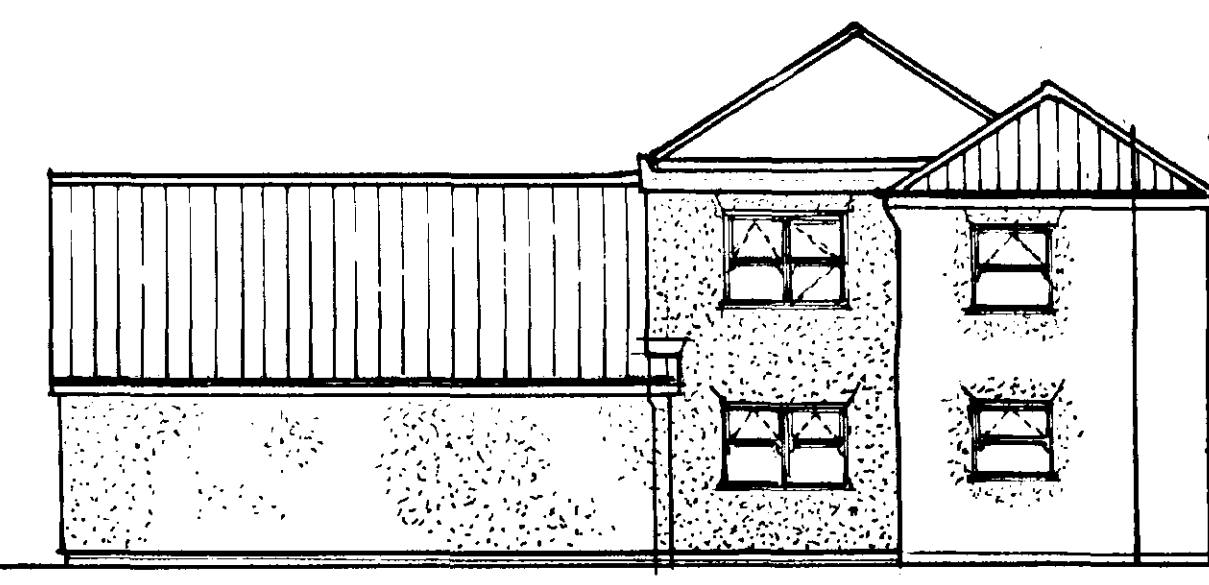


REAR.

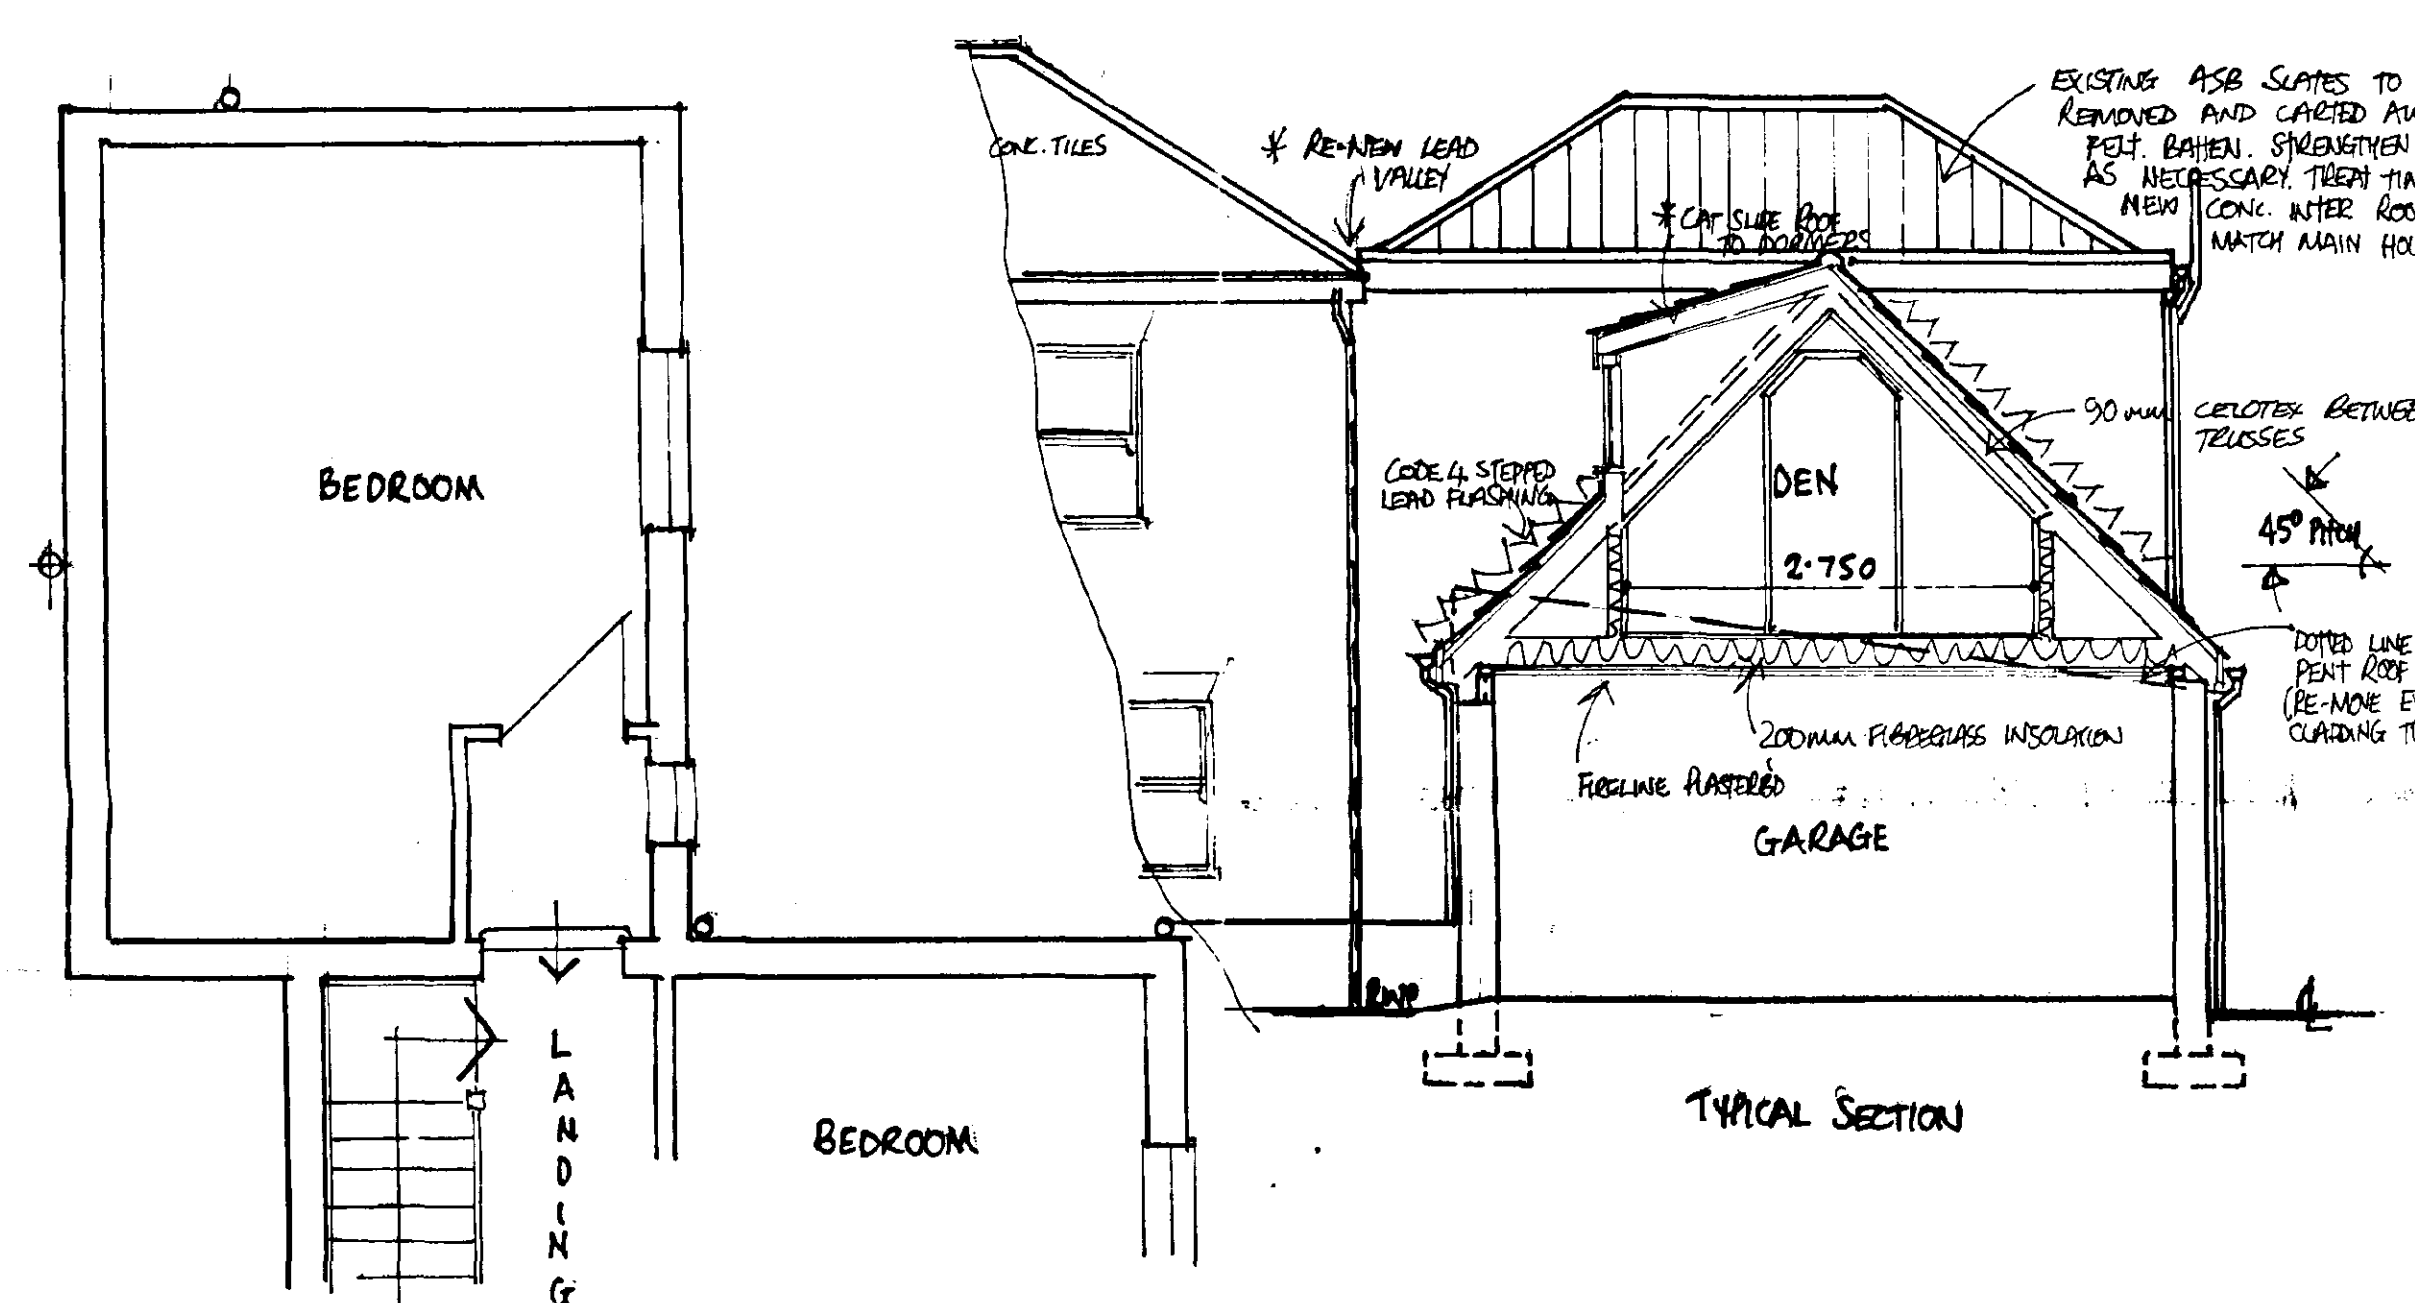


TYPICAL SECTION

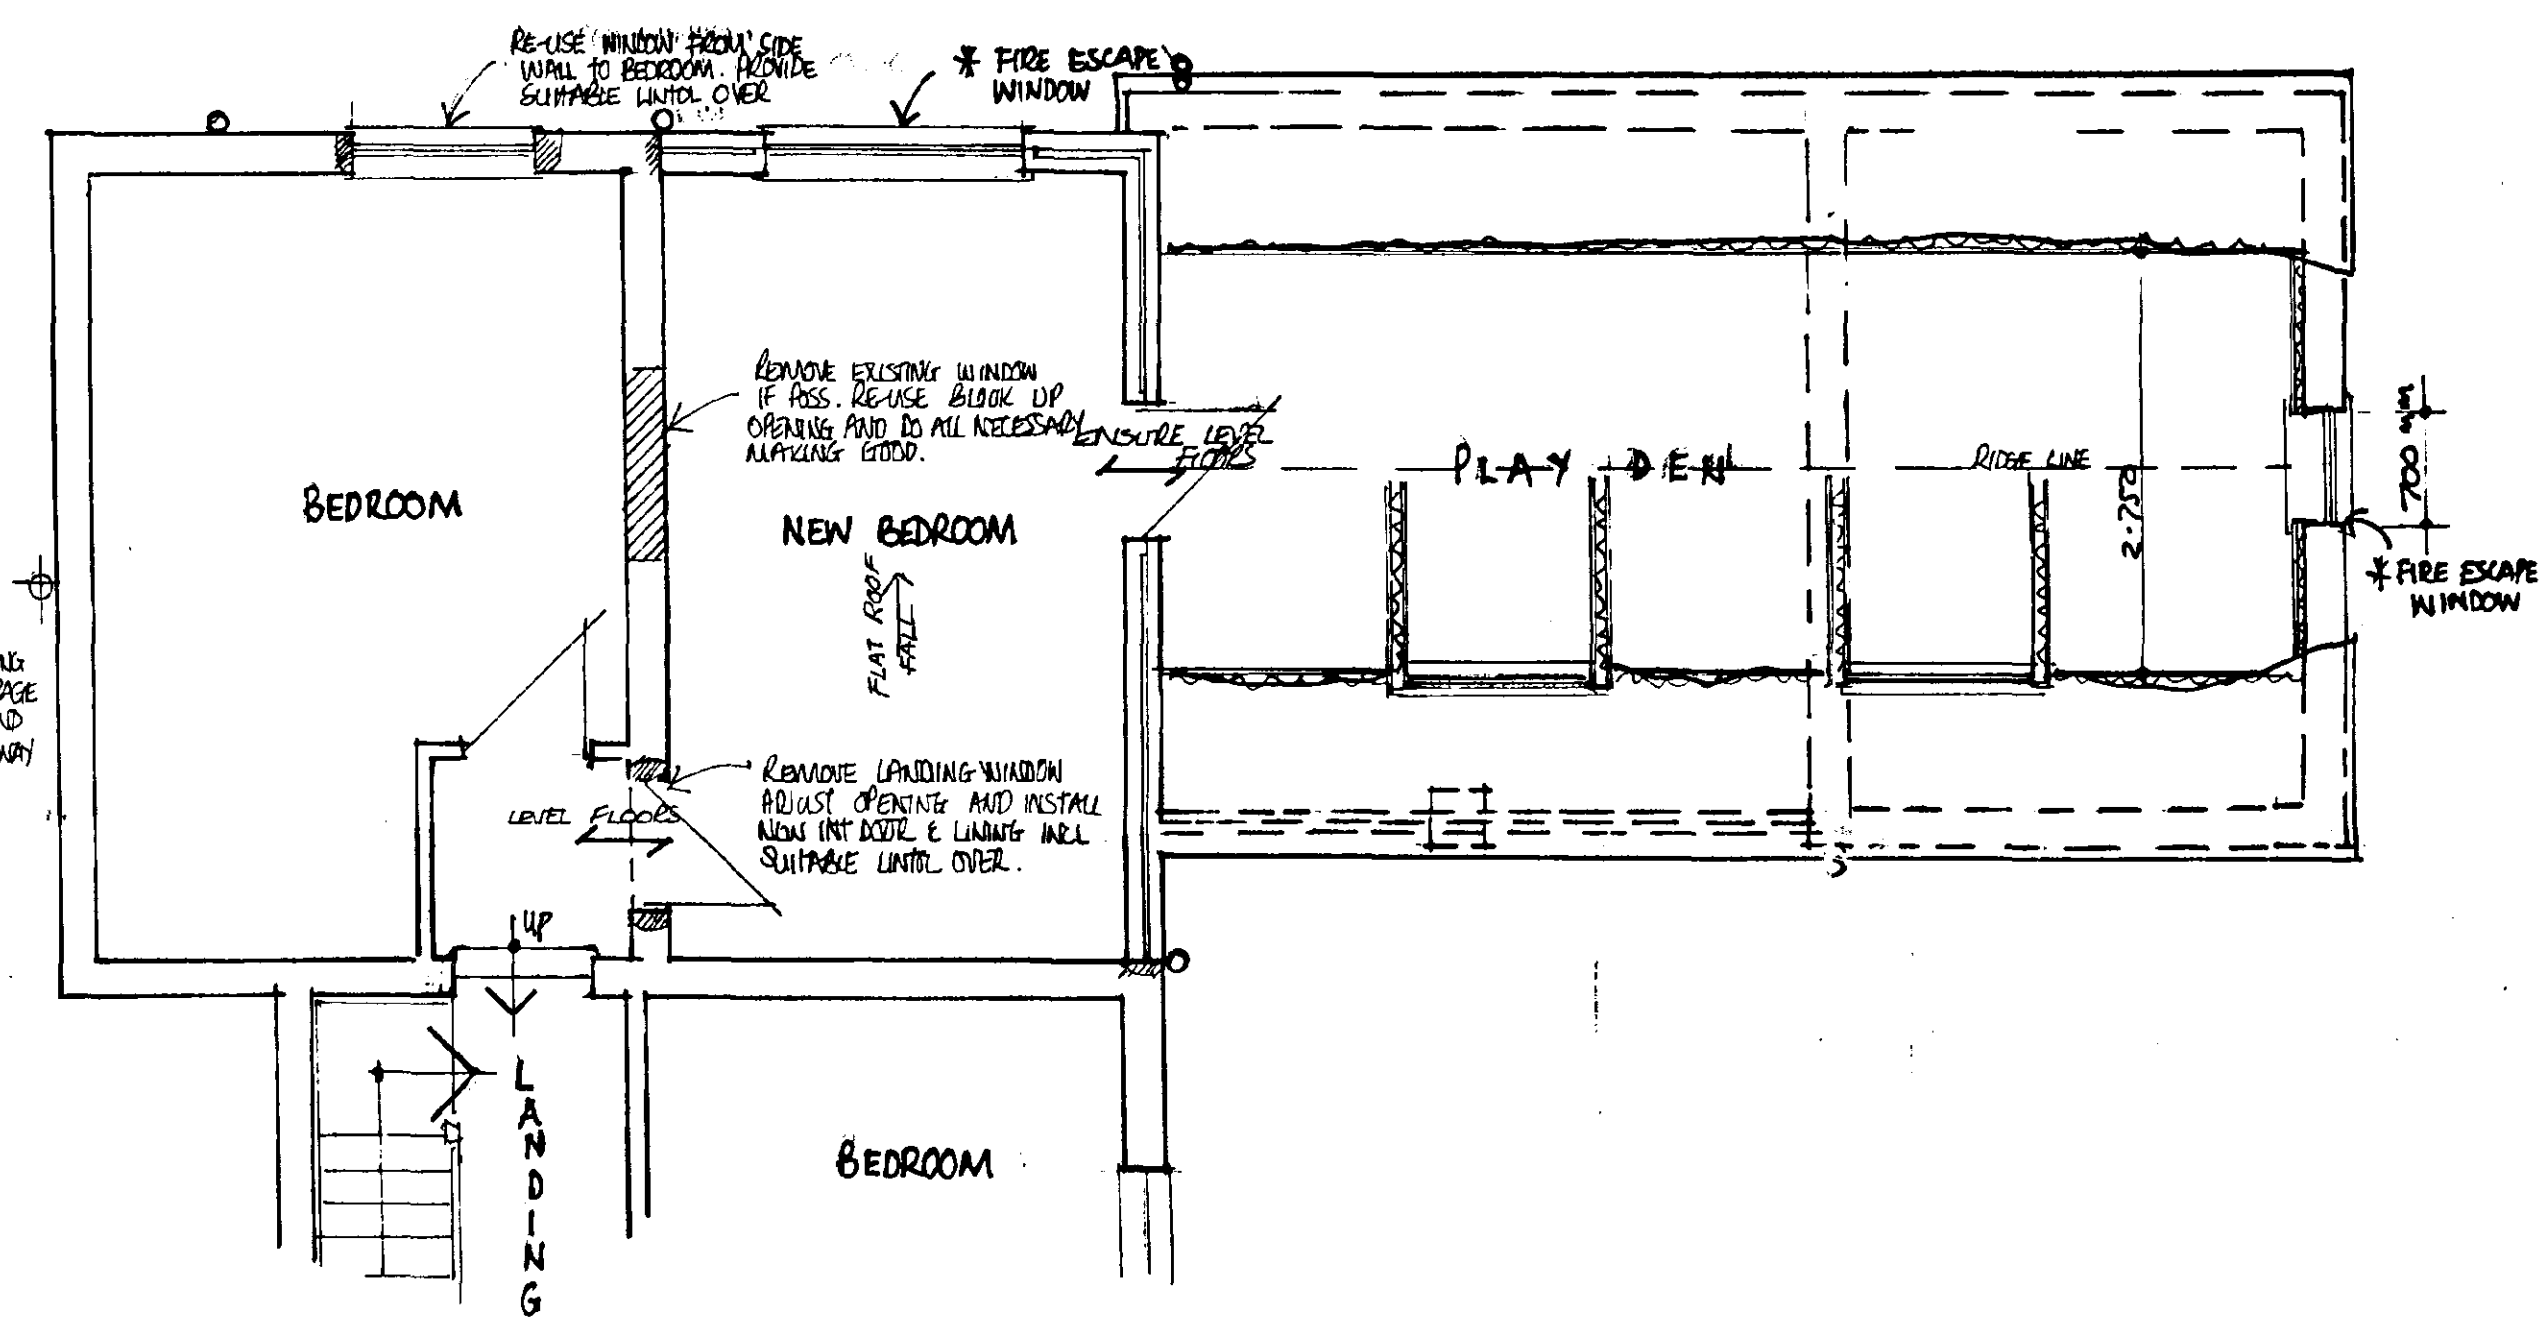


FIRST FLOOR PLAN AS PROPOSED.

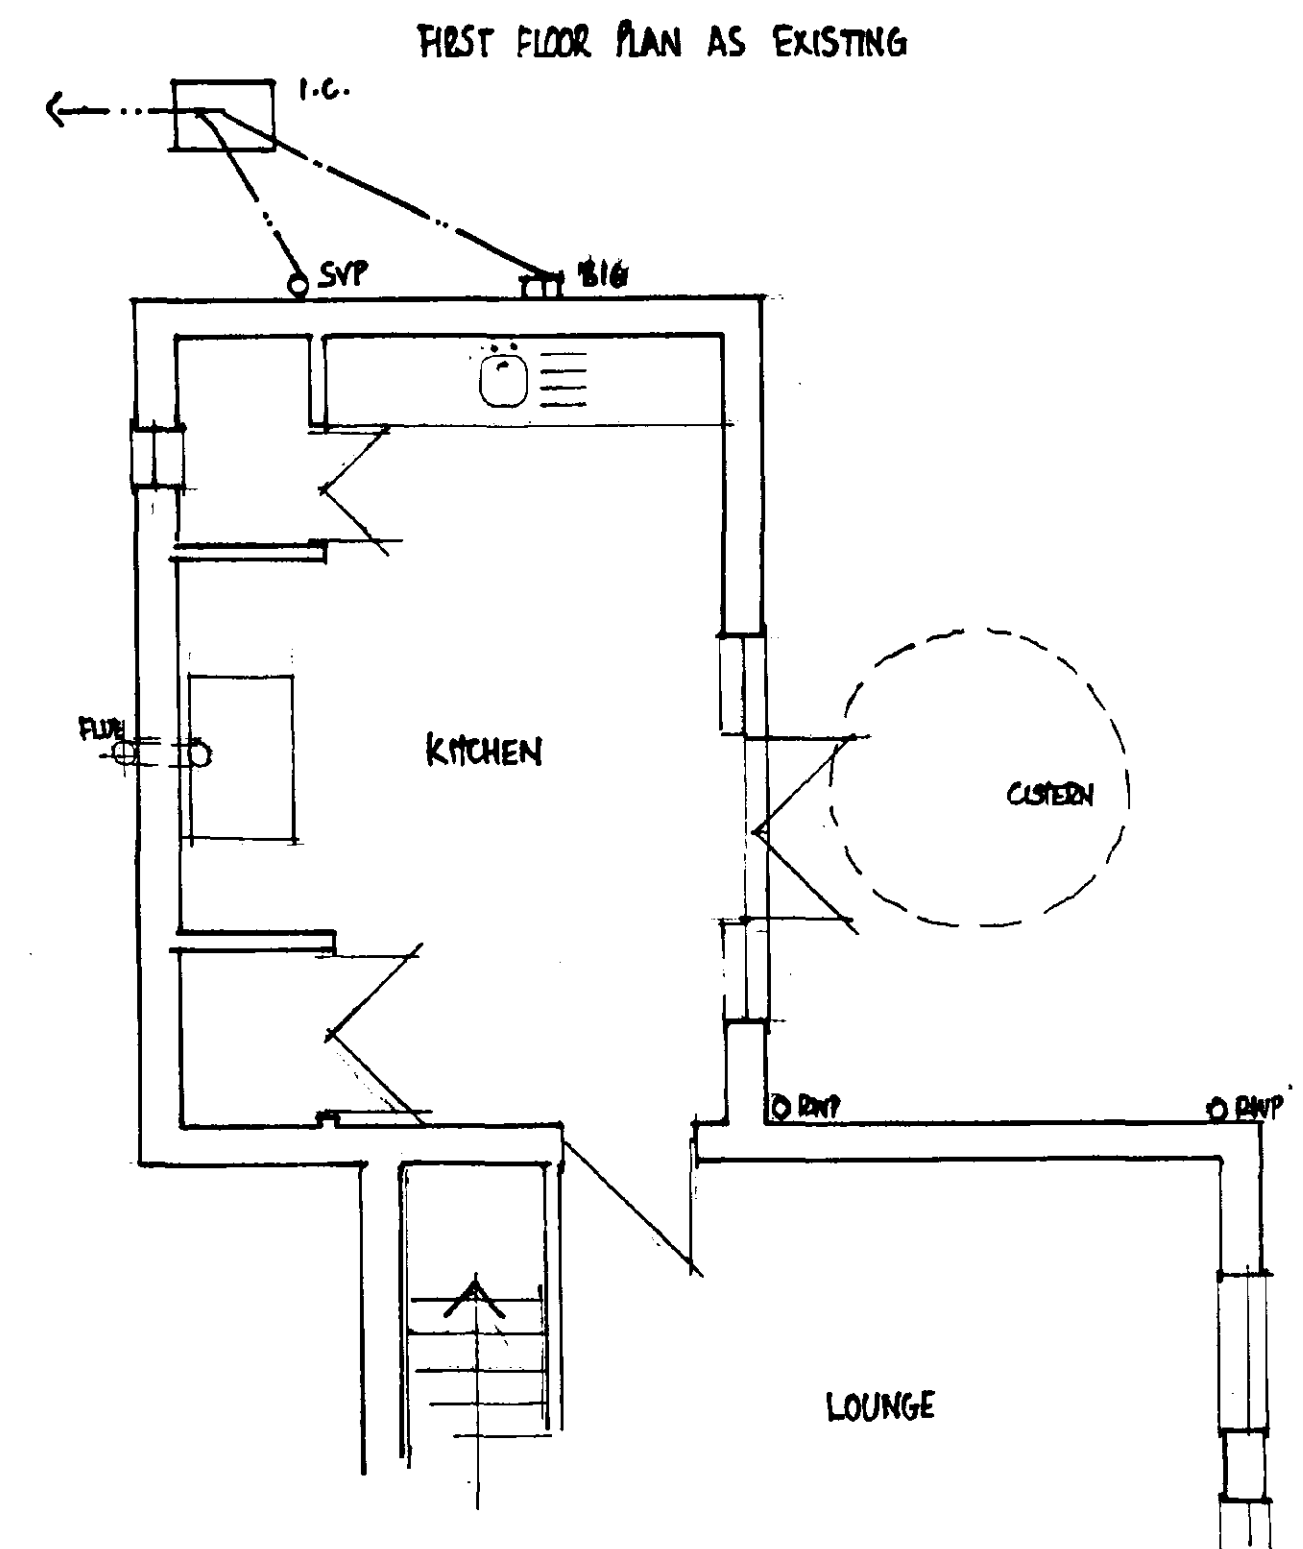

FIRST FLOOR PLAN AS EXISTING

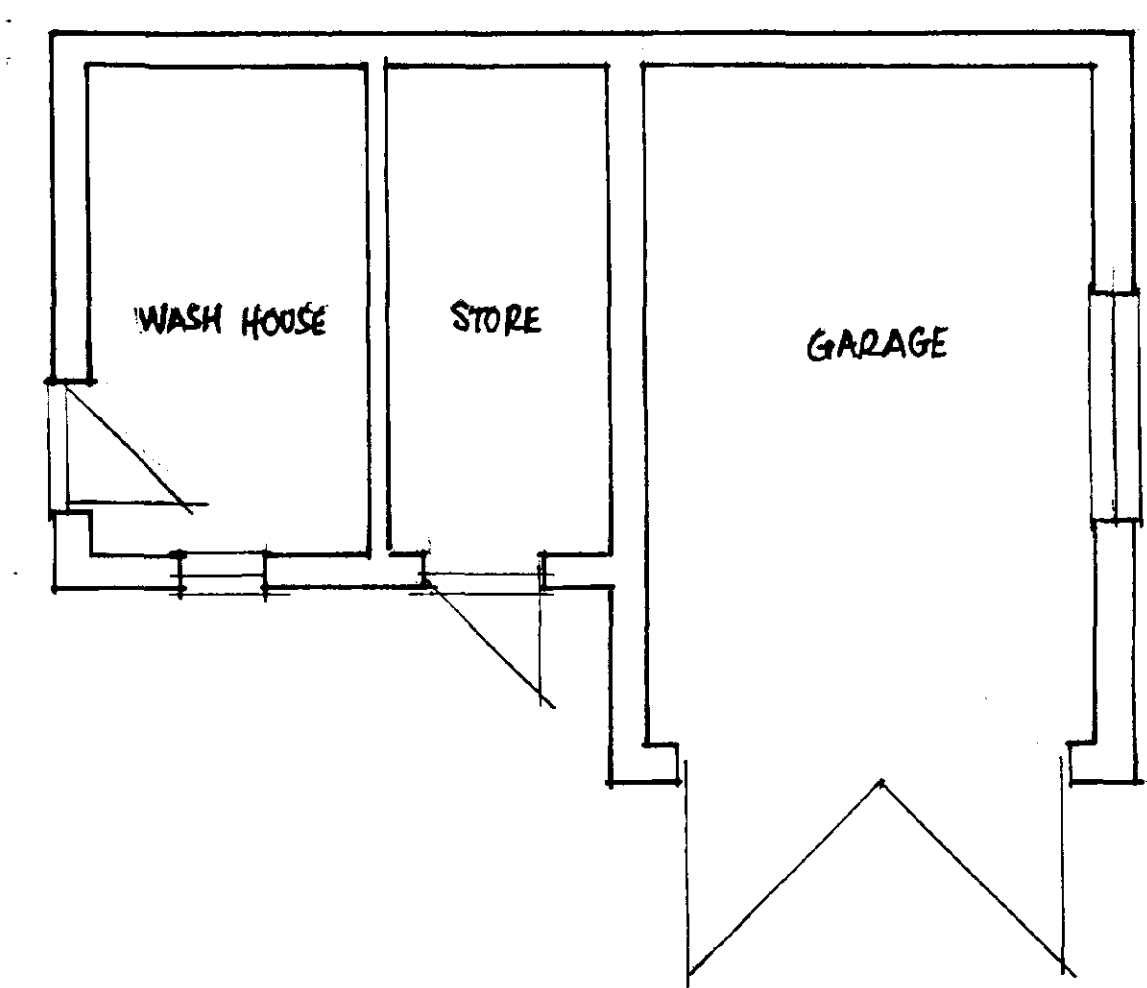

GROUND FLOOR PLAN AS EXISTING

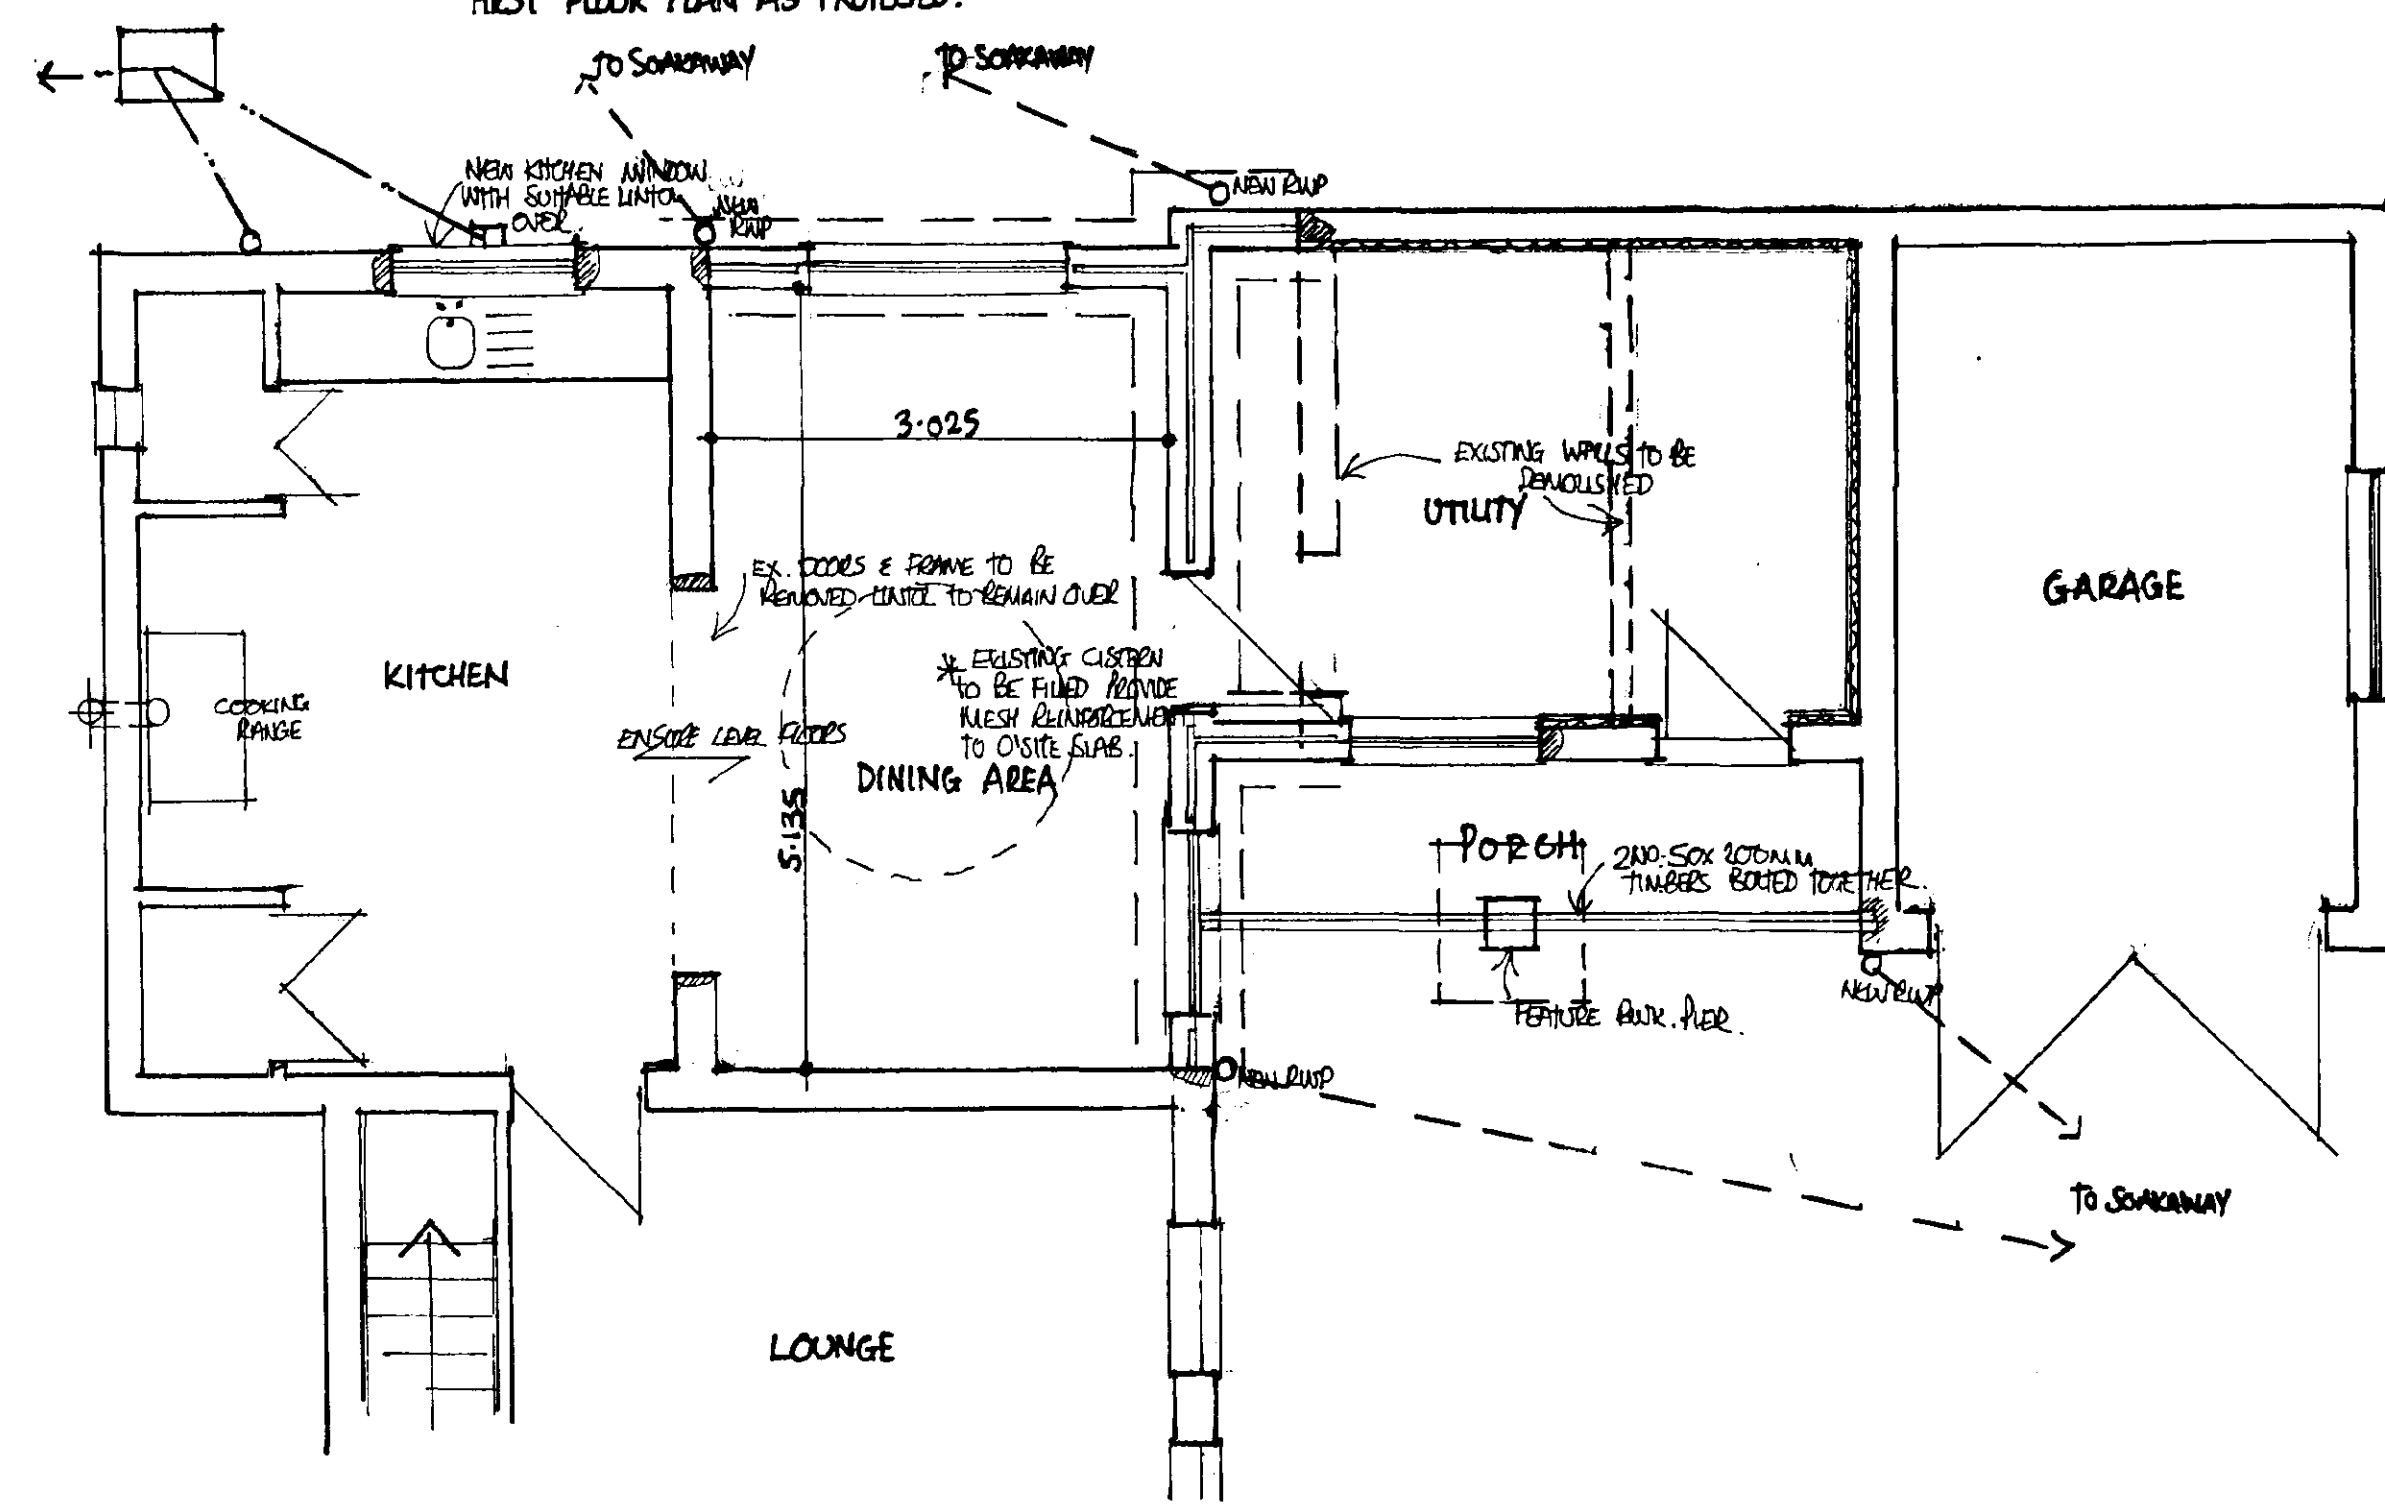

GROUND FLOOR PLAN AS PROPOSED.

DETERMINED PLAN

SHDC
Planning & Development
07 FEB 2003
Ref 0132/03

PROJECT: PROPOSED TWO STOREY EXTENSION
TO SIDE OF HOUSE INCLUDING WORKS
TO GARAGE/OUTBUILDINGS.
SITE: 'HOLMLEA HOUSE' FEN ROAD,
HOLBEACH, LINCOLNSHIRE.
CLIENTS: MR & MRS G. T. WILLIAMS.

SCALES: 1:50, 1:100. DATE: JAN, 03.