
Security Camera & Fence Section
1:30 @ A3

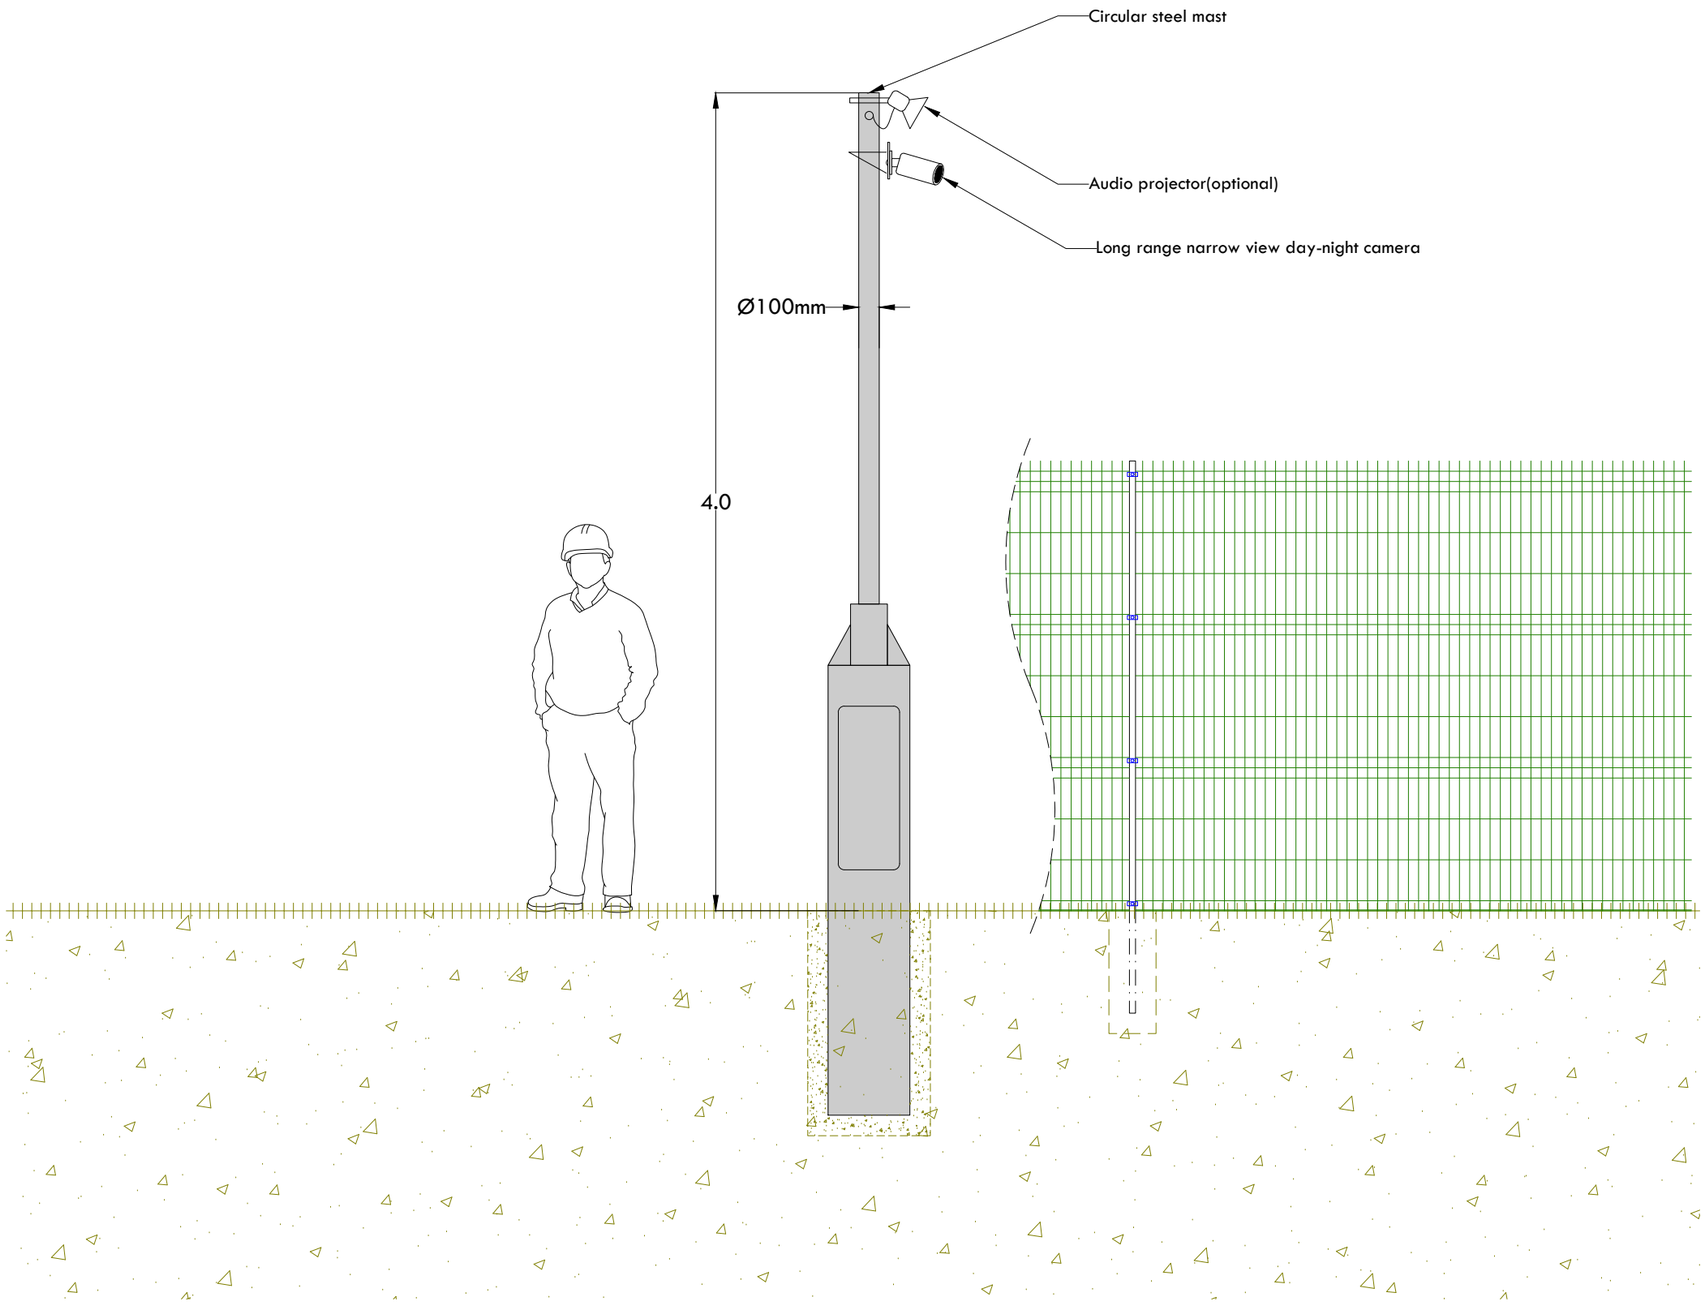

NOTES

1. DO NOT SCALE. Use annotated measurements only
2. NOT FOR CONSTRUCTION
3. Dimensions in metres (unless otherwise noted)
4. Foundation and detailing subject to detailed design
5. Tilt-up design for ladder-free maintenance access
6. Where possible static cameras will be used with a fixed view along the fenceline or covering entrances. PTZ cameras may be required to minimise points e.g. at complex fence sections
7. All cameras will be equipped with software masks preventing image capture beyond the curtilage

LEGEND

Rev	Date	Comment	Drwn	Chkd	Apvd
C	02/09/22	Title block update	CD		
B	01/09/22	Title block update	CD	JC	JC
-	-	Issued for Planning	CD	JC	JC

Project	Boston Solar
Site	Holbeach Bank, Holbeach
Client	AUK PE12 LIMITED

Elevations
CCTV

Drawing Status	PLANNING		
Sheet	1 of 1	Drawing No. 1386-129	Issue C
Scale	1:30		

Paper Size: ISO A3

CLENDON ARCHITECTURE Ltd
1 Bar Ln
York
YO1 6JU
TEL: 01904 341408
EMAIL: enquiries@clendon.co.uk

COOPER ENERGY ENGINEERING Ltd
Oundle Wharf
Station Road, Oundle
Peterborough
PE8 4DE
TEL: 01933 712341
EMAIL: Info@CooperEE.com