

General Elevation
1:50 @ A3

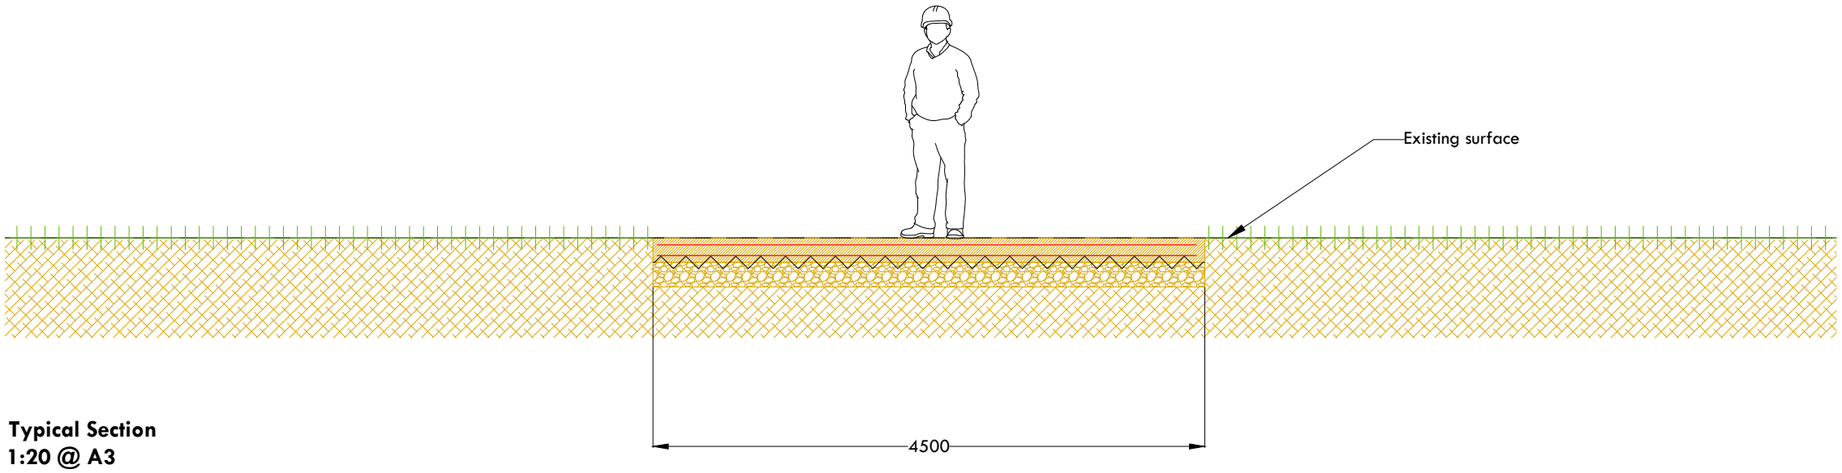

Typical Section
1:20 @ A3

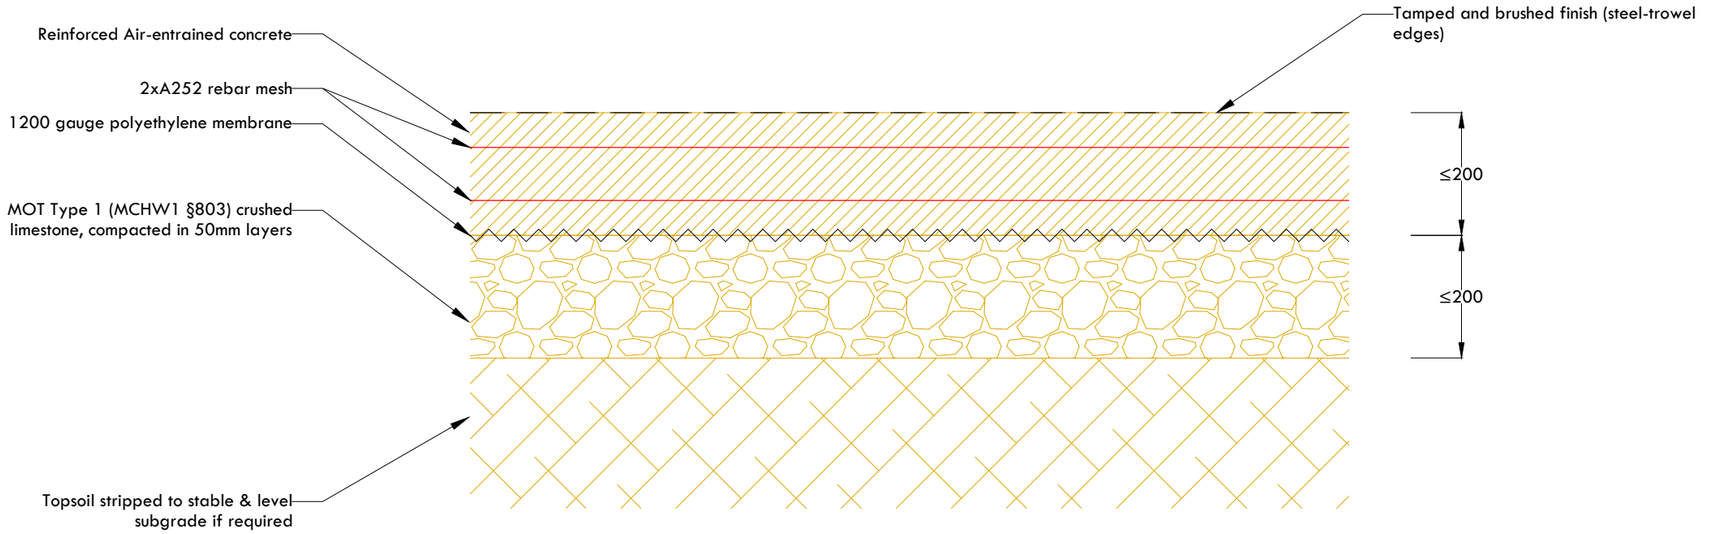

ONLY PRINT THIS DRAWING IF YOU REALLY NEED TO!

NOTES

1. DO NOT SCALE. Use annotated measurements only
2. NOT FOR CONSTRUCTION
3. Dimensions in mm (unless otherwise noted)
4. Detailing subject to detailed design by civil engineer
5. Tracks intended for light use during maintenance with very occasional plant deliveries. Additional temporary surfaces may be required during lifting operations

LEGEND

Rev	Date	Comment	Drwn	Chkd	Apvd
C	02/09/22	Title block update	CD		
B	01/09/22	Title block update	CD	JC	JC
-	-	Issued for Planning	CD	JC	JC

Project: Boston Solar
Site: Holbeach Bank, Holbeach
Client: AUK PE12 LIMITED

Sections
Typical transformer access track

Drawing Status: PLANNING
Sheet: 1 of 1
Drawing No.: 1386-313
Issue: C
Scale: 1:50/1:20
Paper Size: ISO A3

CLENDON ARCHITECTURE Ltd
1 Bar Ln
York
YO1 6JU
TEL: 01904 341408
EMAIL: enquiries@clendon.co.uk

COOPER ENERGY ENGINEERING Ltd
Oundle Wharf
Station Road, Oundle
Peterborough
PE8 4DE
TEL: 01933 712341
EMAIL: Info@CooperEE.com