

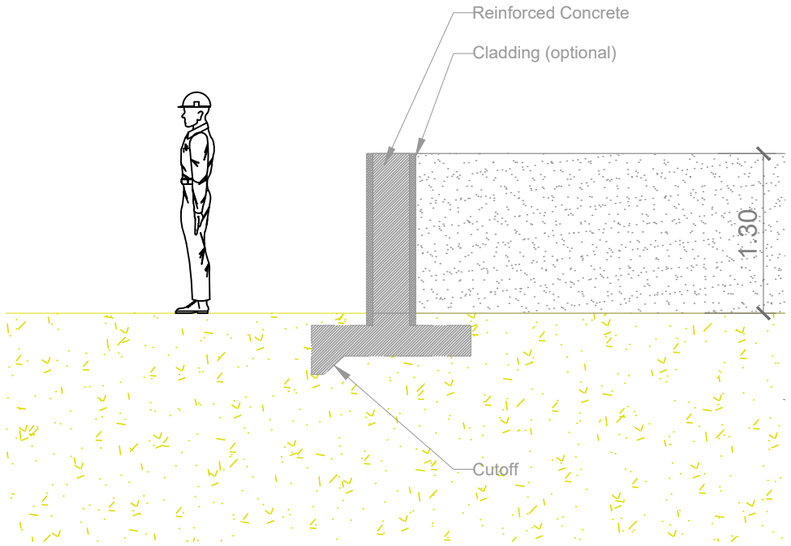


FLOODWALL TYPICAL SECTION 1:50

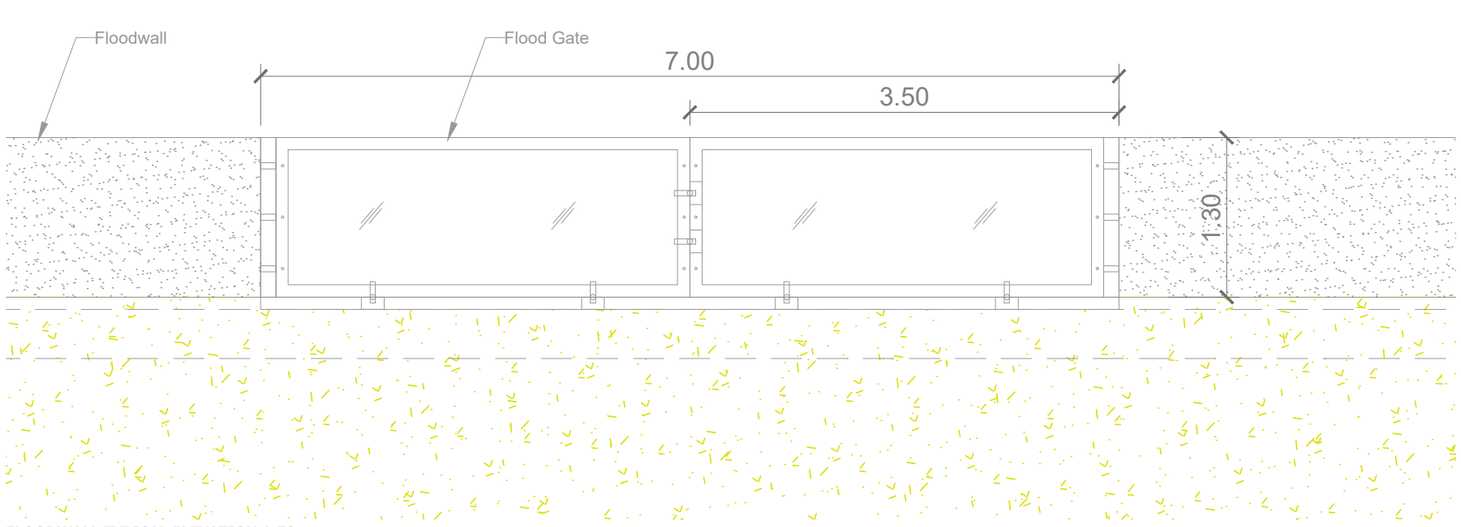

FLOODWALL TYPICAL ELEVATION 1:50

INDICATIVE FLOODWALL AND FLOOD GATE

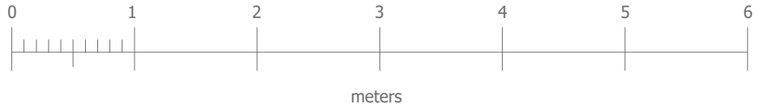

The scaling of this drawing cannot be assured.

This drawing is based on dimensional survey information provided by others. Clendon Architecture cannot accept responsibility for the accuracy of this information.

All dimensions shown are in metric.

This drawing remains the copyright of Clendon Architecture.

Revision	Description	Date	Drawn	Checked
-	-	-	-	-

NOTE:
Flood defence wall and gate is to be designed to a specialist design following planning approval

Client
AUK PE12 LIMITED
Project
Boston Solar
Holbeach Bank, Holbeach
Drawing Title
Indicative Floodwall and Flood Gate

First Issue Date	Scale	Drawn by	Check by
14.09.22	1:50 @ A3	VB	TG
Project No		**Status**	**Revision**
CAL030821		-	-
Drawing No			
MP-08			

• Master Planning & Urban Design
• Architecture • Building Control
• Public Engagement • 3D Visuals
• Graphic Communication

clendon.co.uk

1 Bar Lane York YO1 6JU
01904 341408