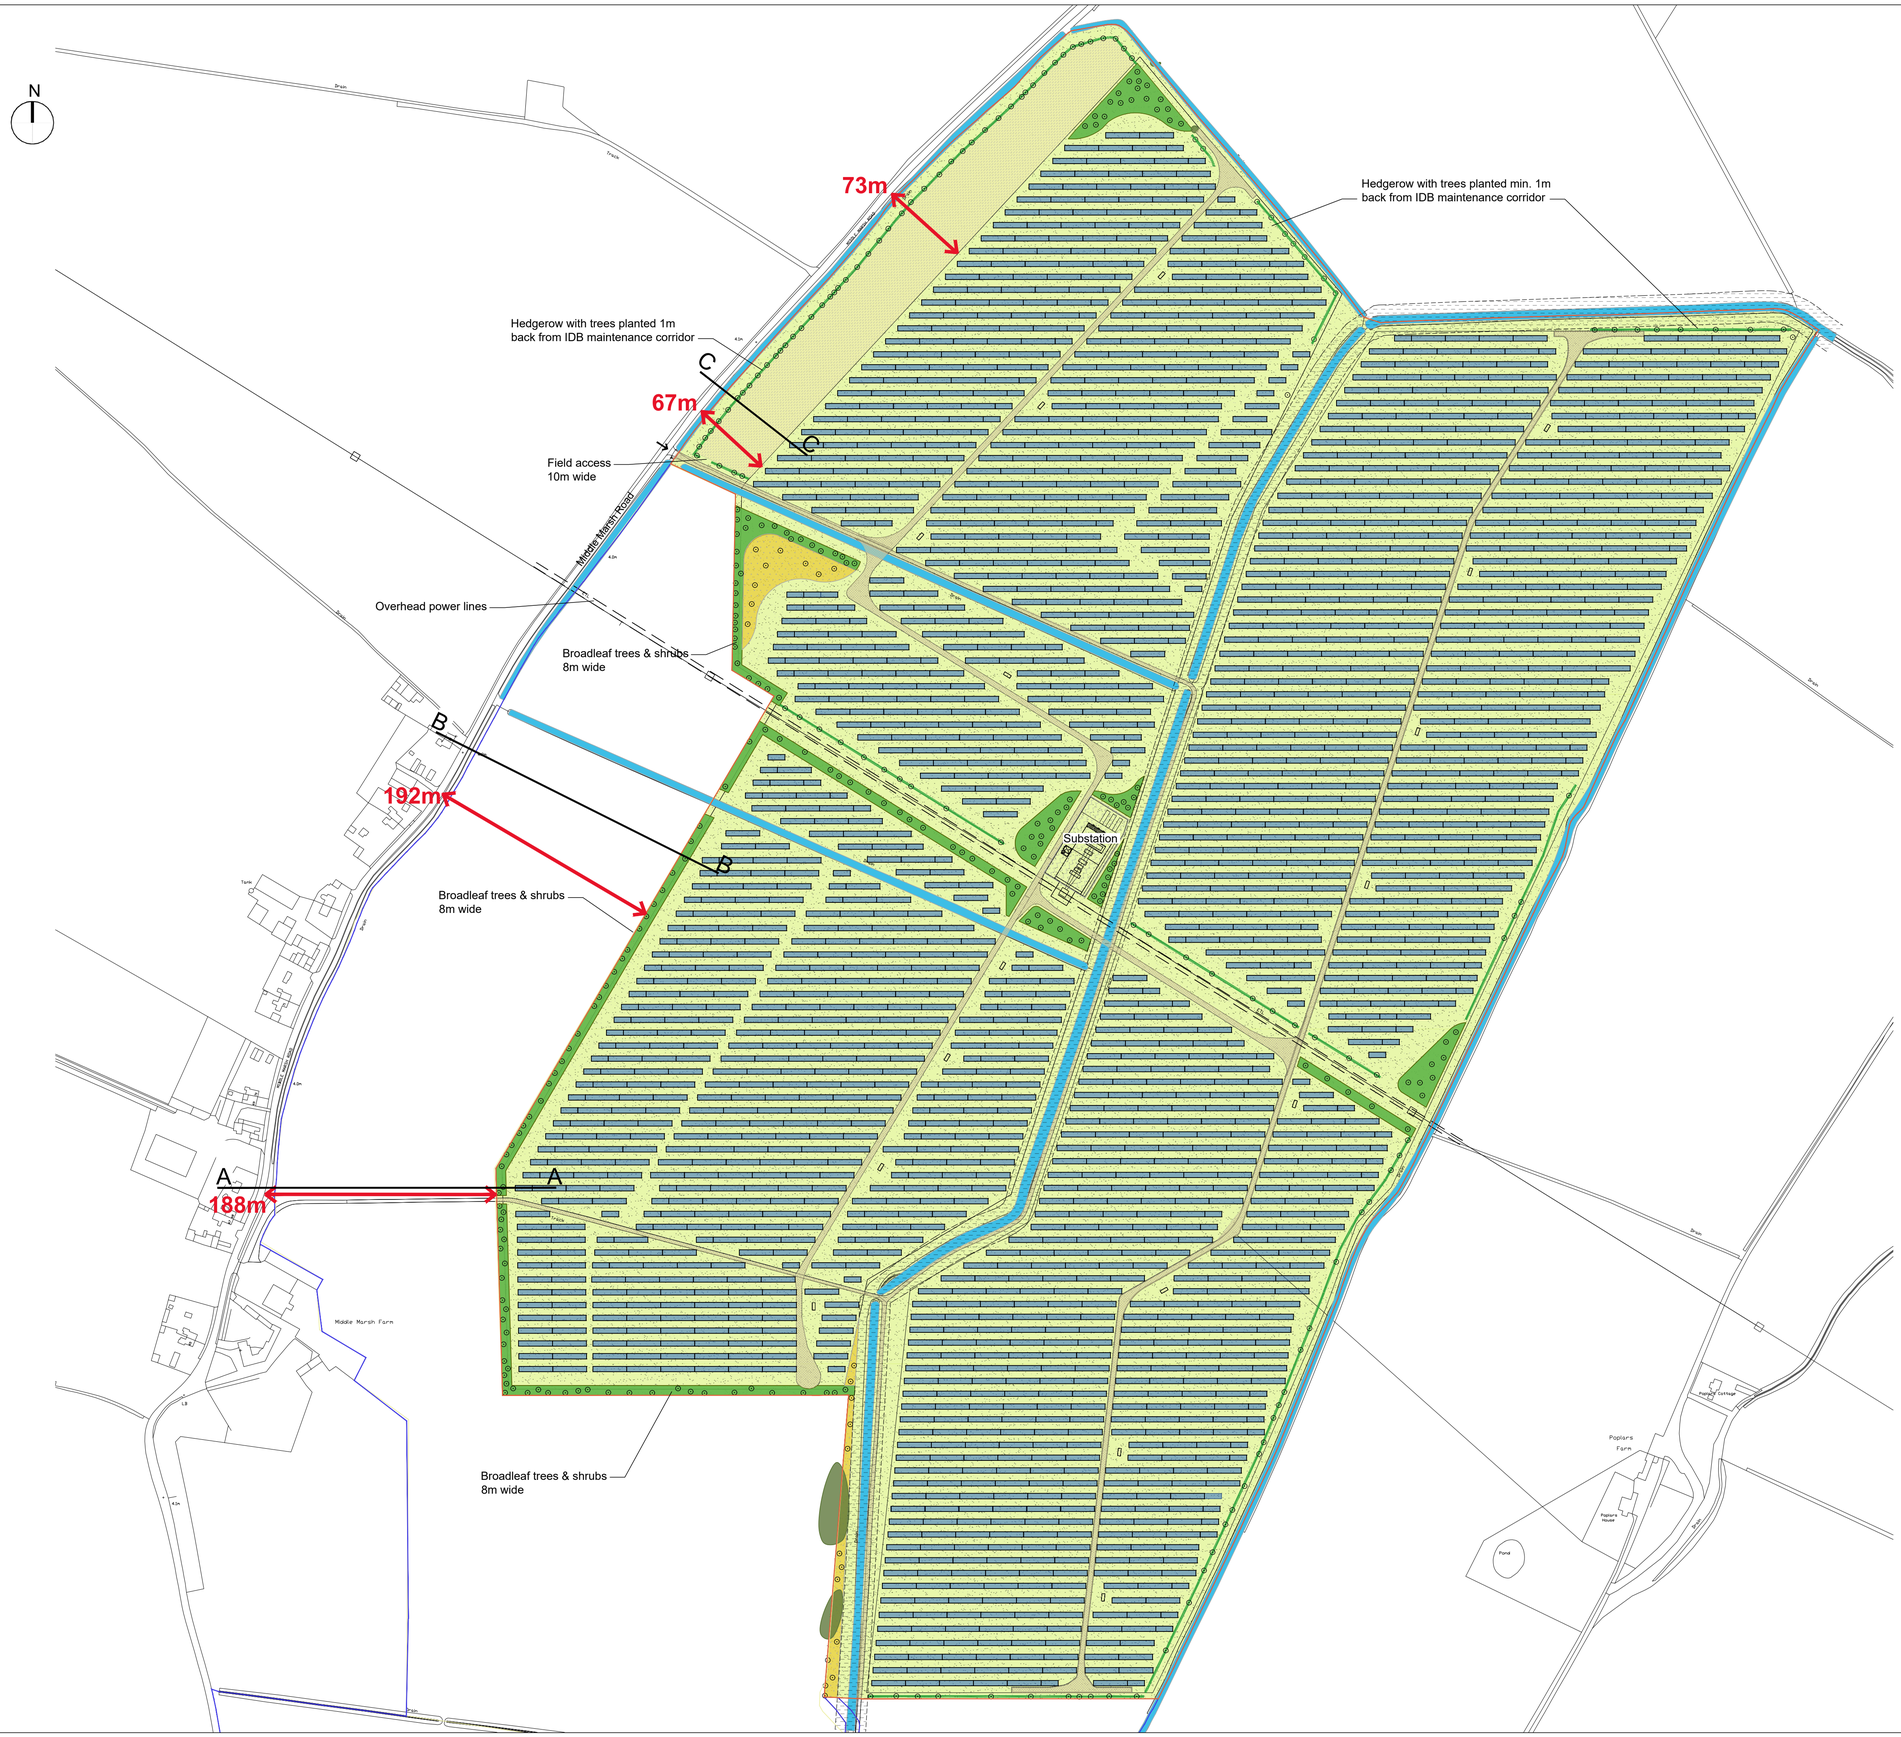


AAH landscape

NOTE

This drawing is for planning purposes and is not to be used for construction

KEY

Existing:

- To remain in arable cultivation
- Existing drainage ditch
- Areas under IDB - 9m either side of top of bank of drainage channel)
- Overhead electricity cables
- Trees

Proposed:

- Site boundary
- Land lease boundary
- Access tracks
- Substation
- Solar panels
- Native hedgerow with trees

  Hedgerow: hawthorn, blackthorn, hazel, elder, holly, dogwood, dogrose

  Hedgerow trees: Pedunculate oak, ash, horse chestnut, small-leaved lime, field maple, silver birch, goat willow, white willow, common osier, wild cherry
- Wildflower Mixes

  Cotswolds Grass Seeds - Solar Park Long Term Grazing Mixture, or similar and approved seed mix for open areas

  Buffer Strip Grass Margin Mix for perimeters along hedgerows and within woodland copses
- Native shrubs and broadleaf trees

  Common osier, Guelder Rose, Elder, Dogwood, Spindle, Butchers Broom, Box, Hawthorn, Blackthorn, Hazel, Dogs Rose, Holly, Goat Willow

  Pedunculate oak, ash, field maple, silver birch, alder, goat willow, white willow, common osier, wild cherry, holly
- Scrub

  Hawthorn / blackthorn with Cotswolds Grass Seeds Pollen & Nectar Mix Grass & Legume Margin mix

Rev 7 - Minor amendments - 28.6.23

Rev 6 - Correction to number of panels & easement added - 22.6.23

Rev 5 - Panels and substation compound removed from IDB management corridor, 16.5.23

Rev 4 - 30.5 panel units relocated, 4.5.23

Rev 3 - Planting removed from IDB maintenance corridors, 27.4.23

Rev 2 - Revised to Council comments, 16.4.23

Rev 1 - Revised to latest Site layout, 16.9.22

Drawing Nr: 21-18-LM
Rev Nr: 7
Drawn by: TF
Checked by: OB

Scale @ A1: 1:2,500

Land east of Middle Marsh Rd, Holbeach, Lincolnshire

Landscape Masterplan