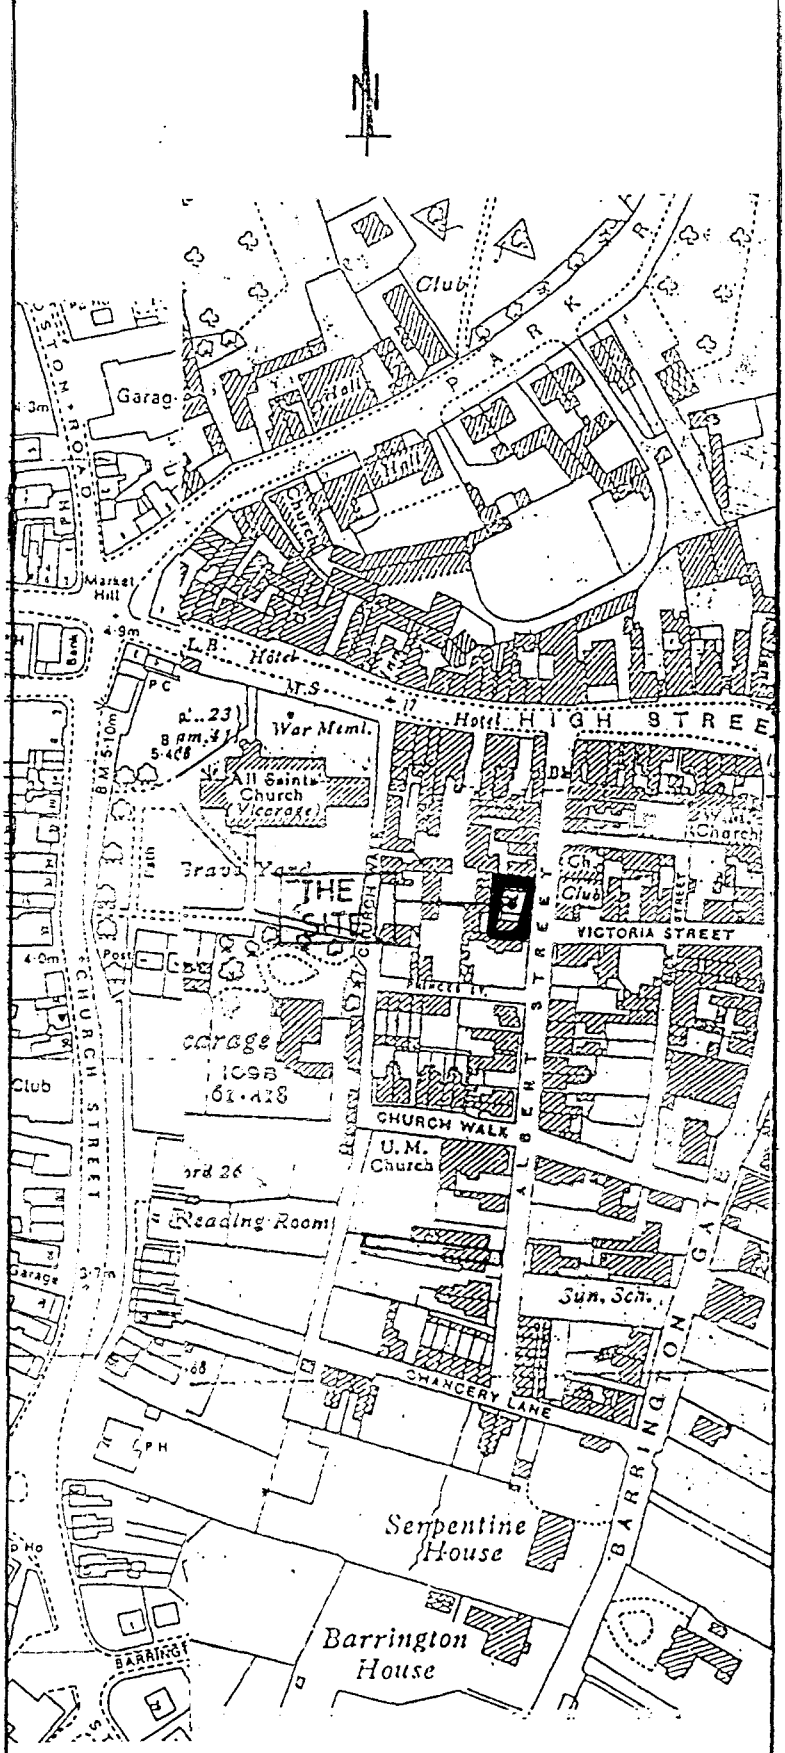


LOCATION PLAN.

SCALE: 1/2500.

DETERMINED PLAN

H09/0136/01

KITCHEN.

LOUNGE.

SHOP.

up

W.C

STAFF TOILET

New partition

STAFF ROOM

COLD STORE CONTROLS

New WALL

PATIENTS TOILET

1800

5730

4300

OFFICE

New doorway

Hatch

VENT

WAITING AREA

Walls to be removed

2000

250

1200

1.G.H/HD

PATIENTS ENTRANCE

4500

Extend partition + form door

SURGERY (2)

New partition

SURGERY (1)

5900

5030

site boundary

YARD.

DENTIST CAR PARKING

GARAGE.

Horizontal

1:50