



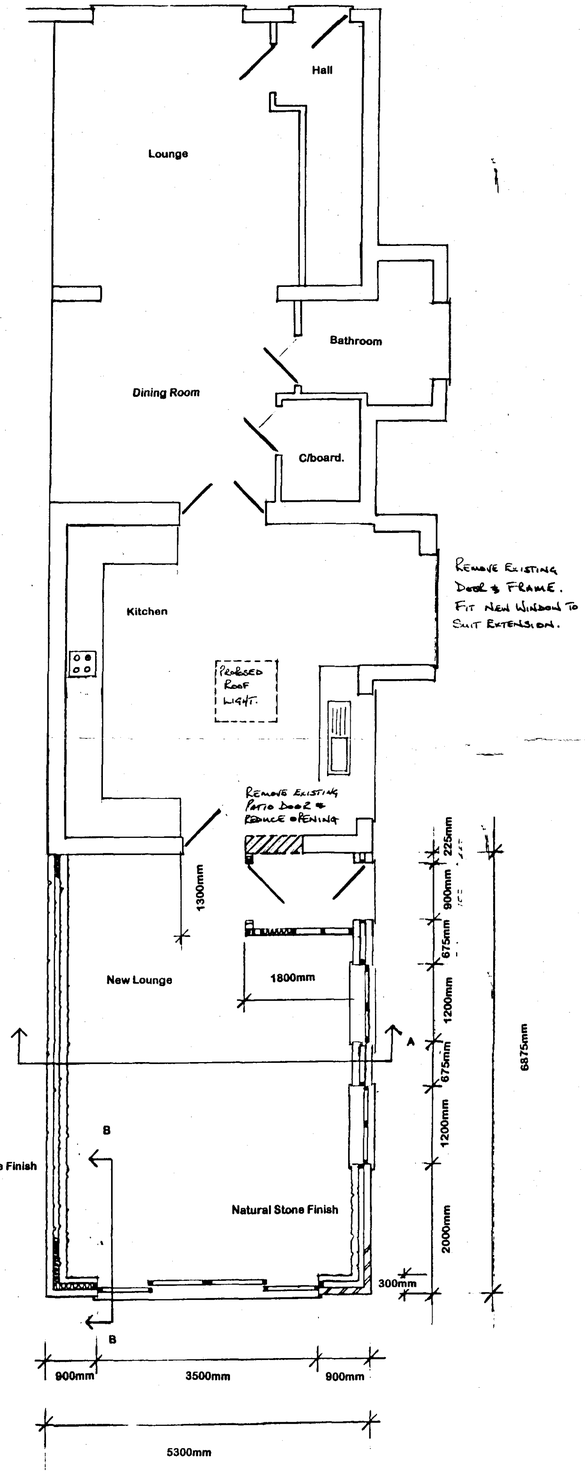


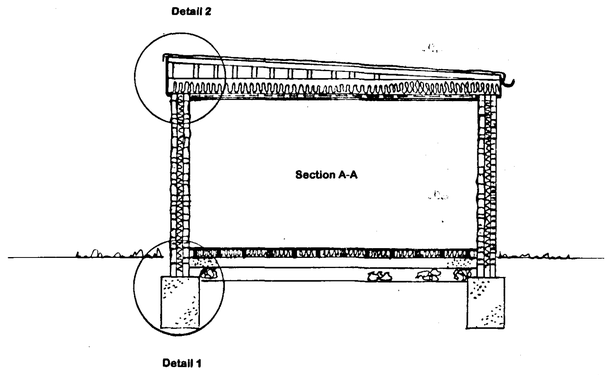


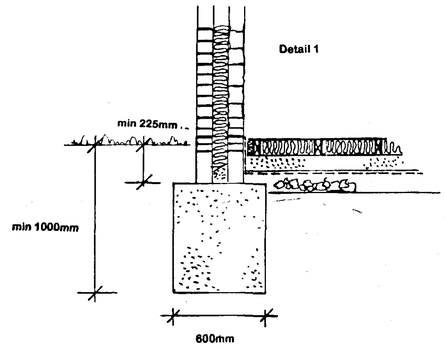

Over facia soffit vent to both sides of roof.

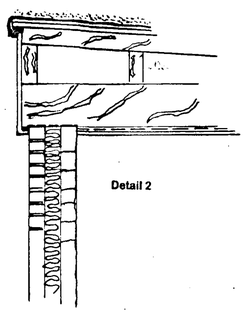

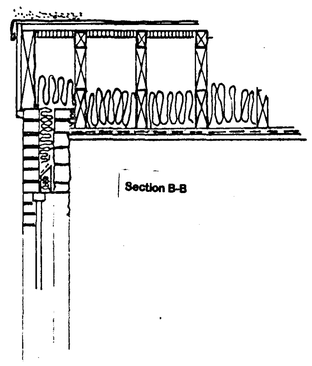

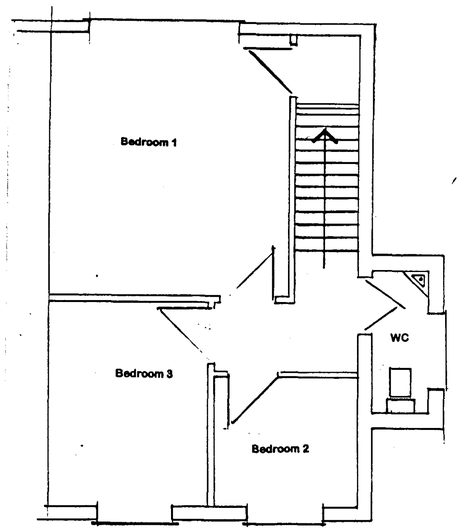

DETERMINED PLAN

SHDC Planning & Development 29 JAN 2007 Ref: 0128/07

Client

Mr and Mrs D Hart

Proposed Single Storey Extension at

21 Wignals Gate
Holbeach
Lincolnshire
PE12 7HL

Drawing Title:

Propsed Plan, Sections and Details.

Scale:1:50 1:20 — Drawn: P Guest

Date: 4th January 2007. — Revision: /