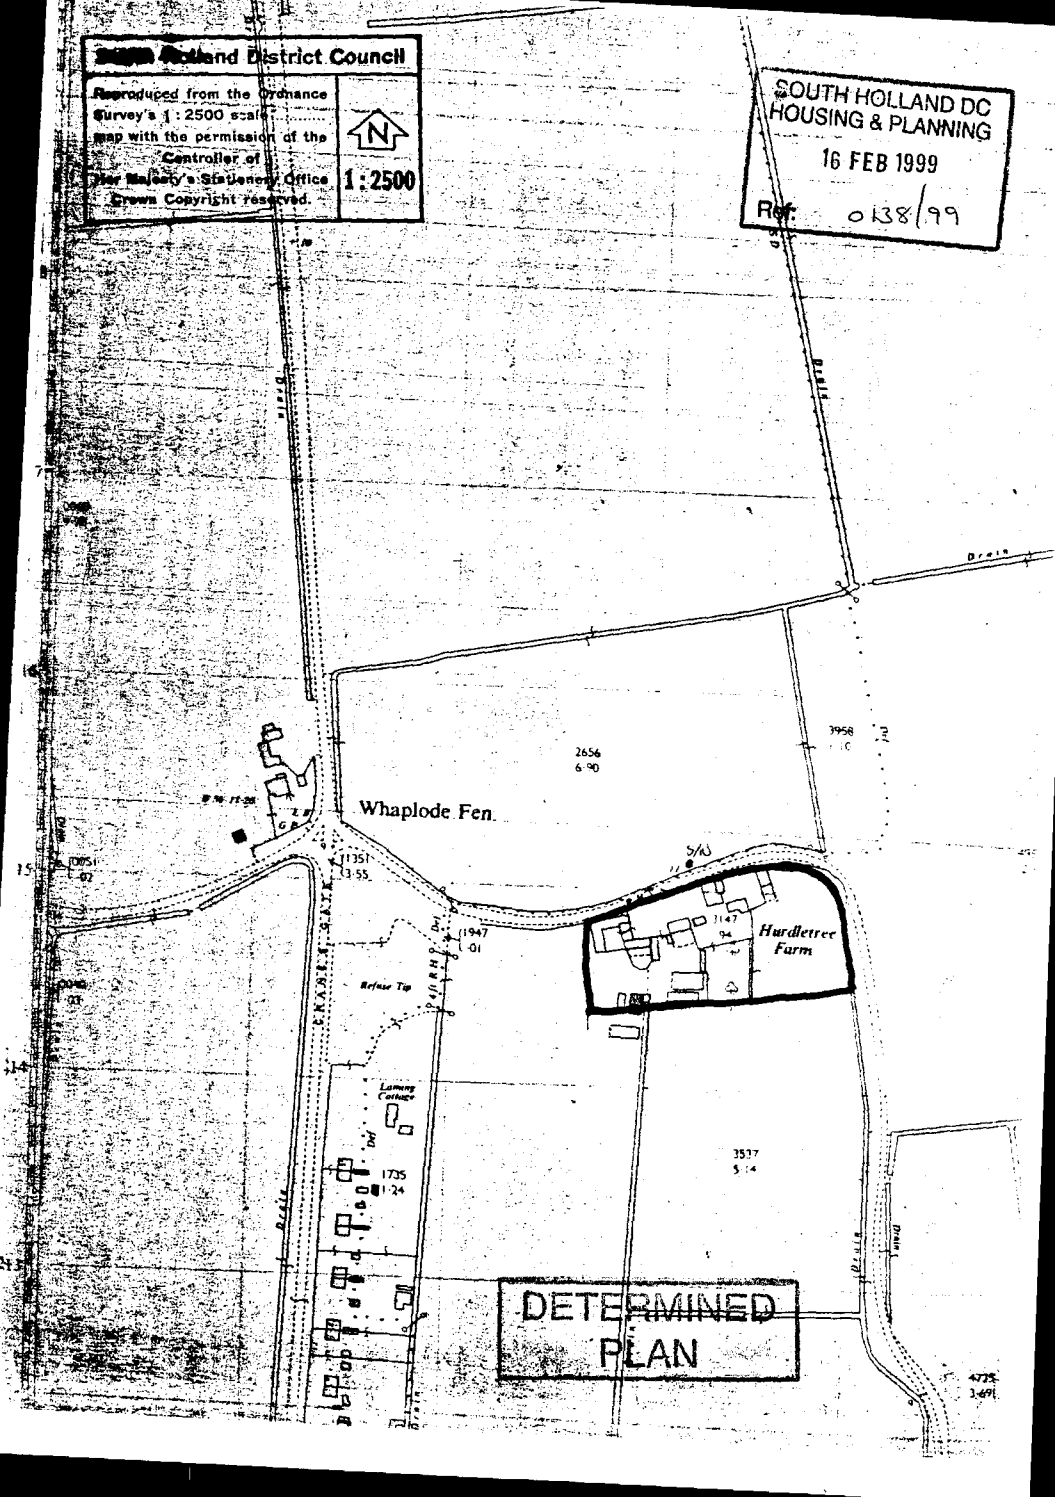
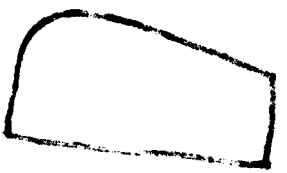
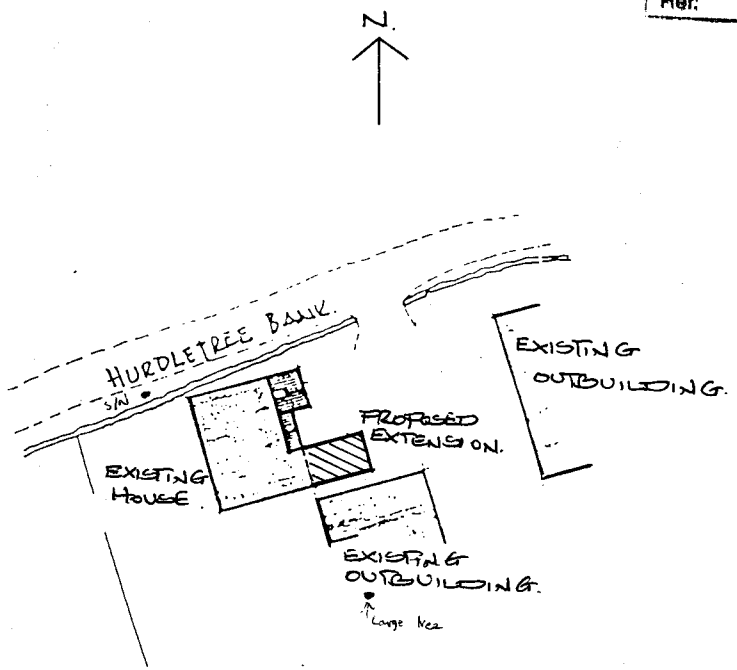

South Holland District Council
Reproduced from the Ordnance Survey's 1 : 2500 scale map with the permission of the Controller of Her Majesty's Stationery Office Crown Copyright reserved.
N
1 : 2500
SOUTH HOLLAND DC
HOUSING & PLANNING
16 FEB 1999
Ref: 0138/99
Whaplode Fen
Hurdletree Farm
Refuse Tip
Laming Cottage
DETERMINED
PLAN



SOUTH HOLLAND DC
HOUSING & PLANNING
16 FEB 1999
Ref: 0138/99



SITE PLAN 1:500

DETERMINED PLAN