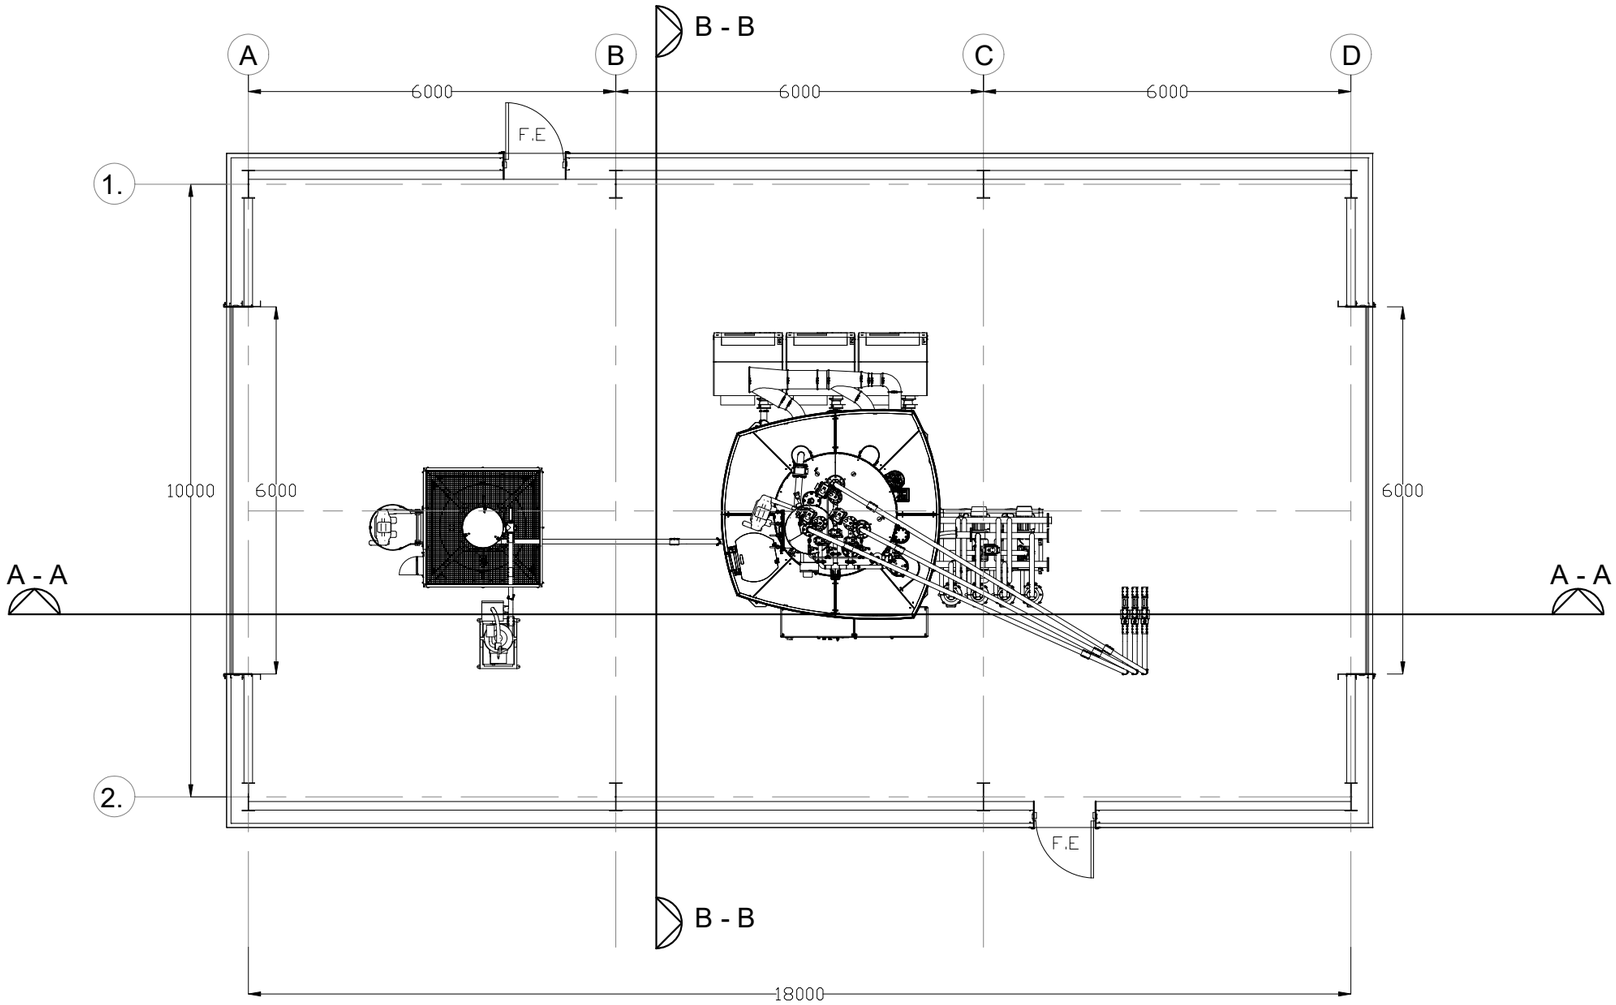


General Arrangement 1:50

MaxDesign

Architecture | Planning | Consultancy

Armstrong House, First Avenue, Doncaster, DN9 3GA
t: 01302 867509 m: 07734 939 044
e: design@maxdesignconsultancy.co.uk w: maxdesignconsultancy.co.uk

status: PLANNING

client: Midwest polychem

project: Proposed Polycondensation Plant
Washway Road, Holbeach

title: General Arrangement

scale: 1:50 @A1

date: DEC 2021

project no.:	drawn:	number:	rev:
21298	MJ	001	-