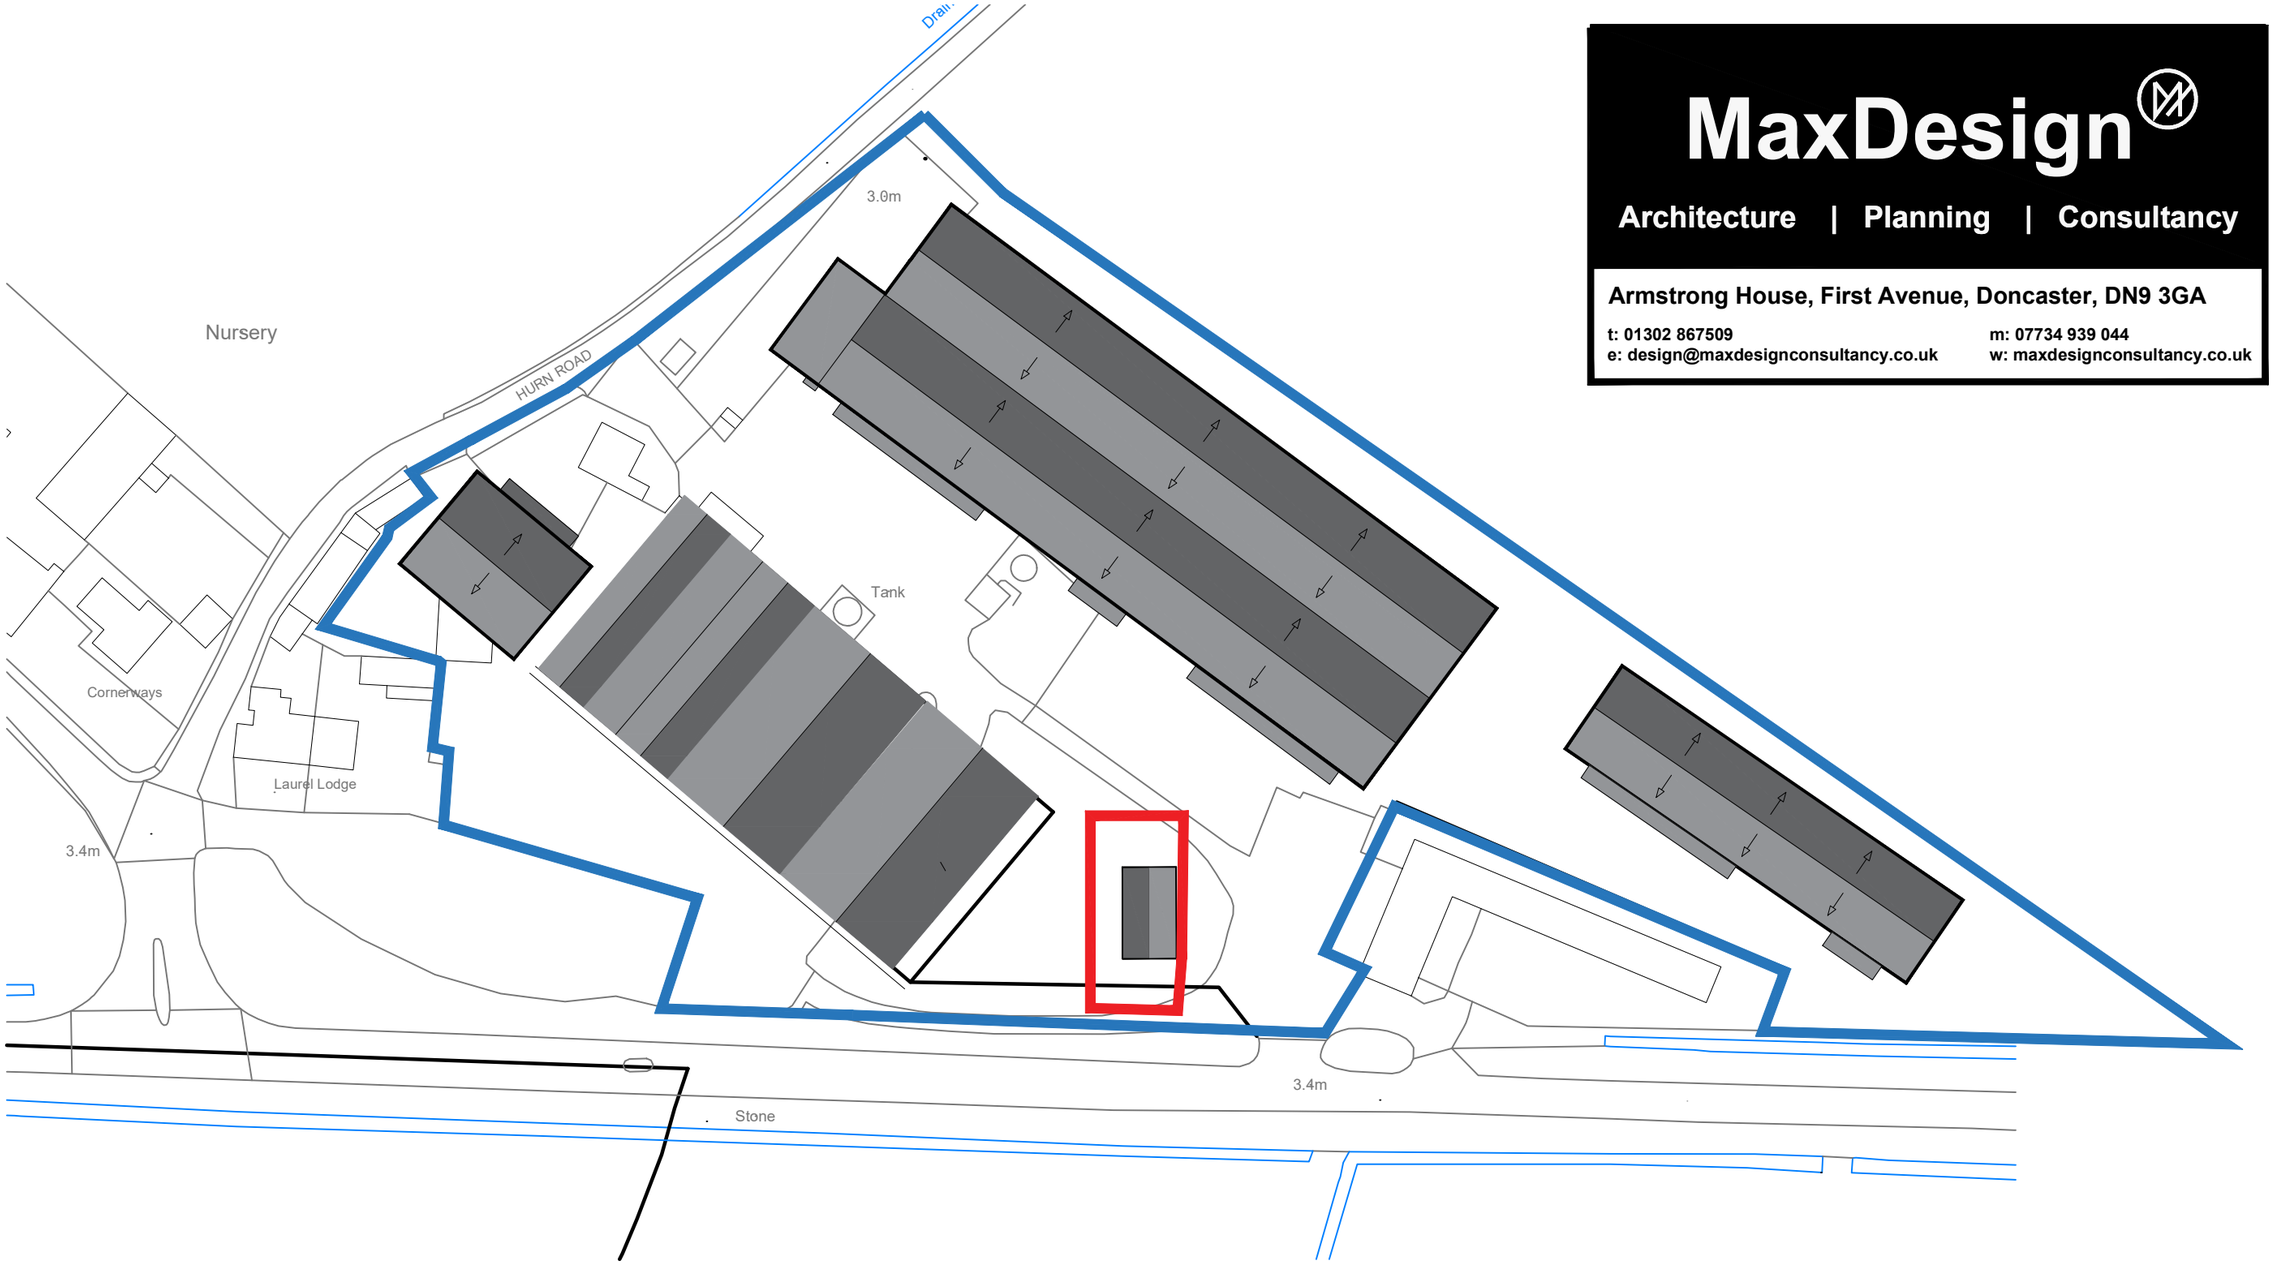


MaxDesign

Architecture | Planning | Consultancy

Armstrong House, First Avenue, Doncaster, DN9 3GA

t: 01302 867509
m: 07734 939 044
e: design@maxdesignconsultancy.co.uk
w: maxdesignconsultancy.co.uk

status:
PLANNING

client:
Midwest polychem

project:
Proposed Polycondensation Plant
Washway Road, Holbeach

title:
Site Location Plan

scale:
1:1250 @A3

date:
DEC 2021

project no.:	drawn:	number:	rev:
21298	MJ	004	-