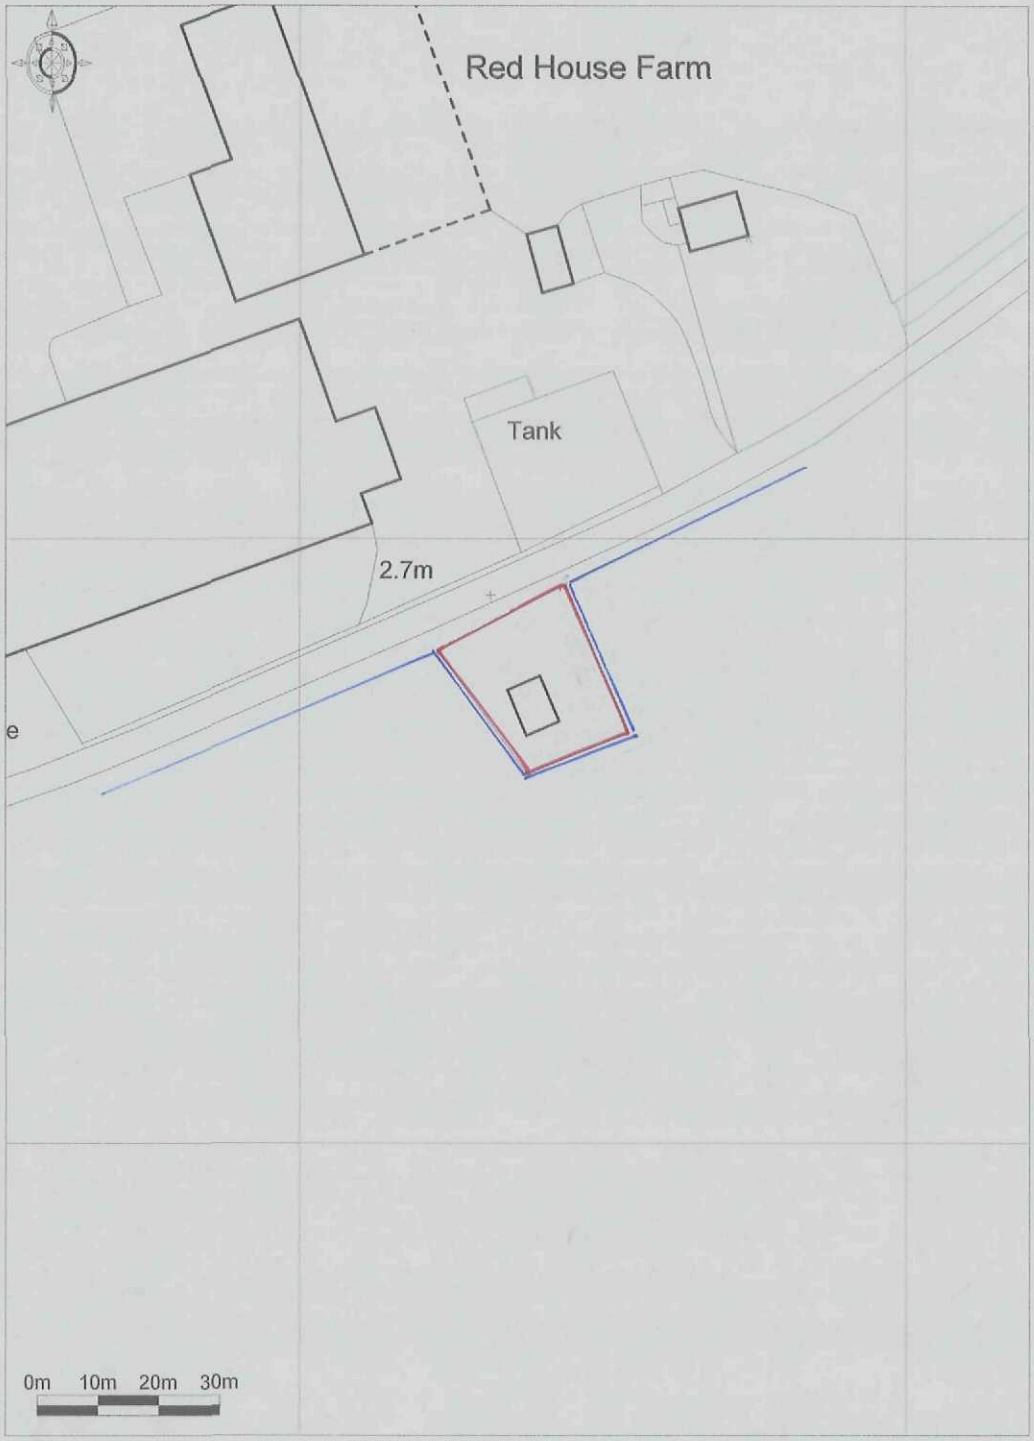

Promap®
Ordnance Survey © Crown Copyright 2011. All rights reserved.
Licence number 100020449. Plotted Scale - 1:1250

SHDC
Planning & Development
21 FEB 2012
Ref: 0140-12