




FRONT






SIDE



REAR

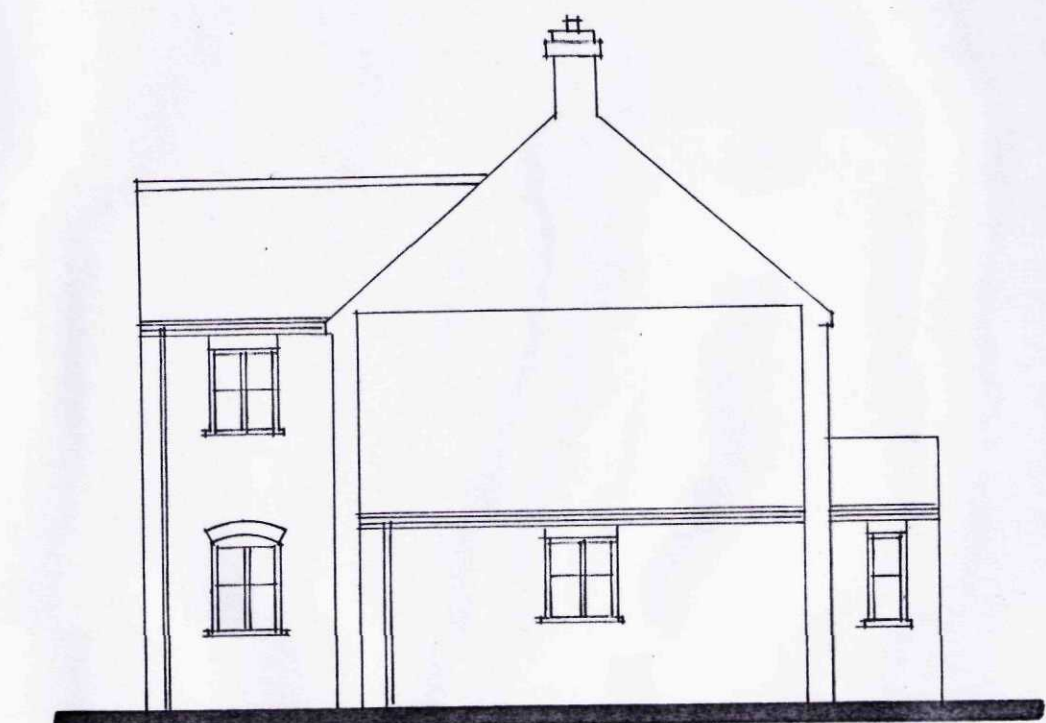

SIDE

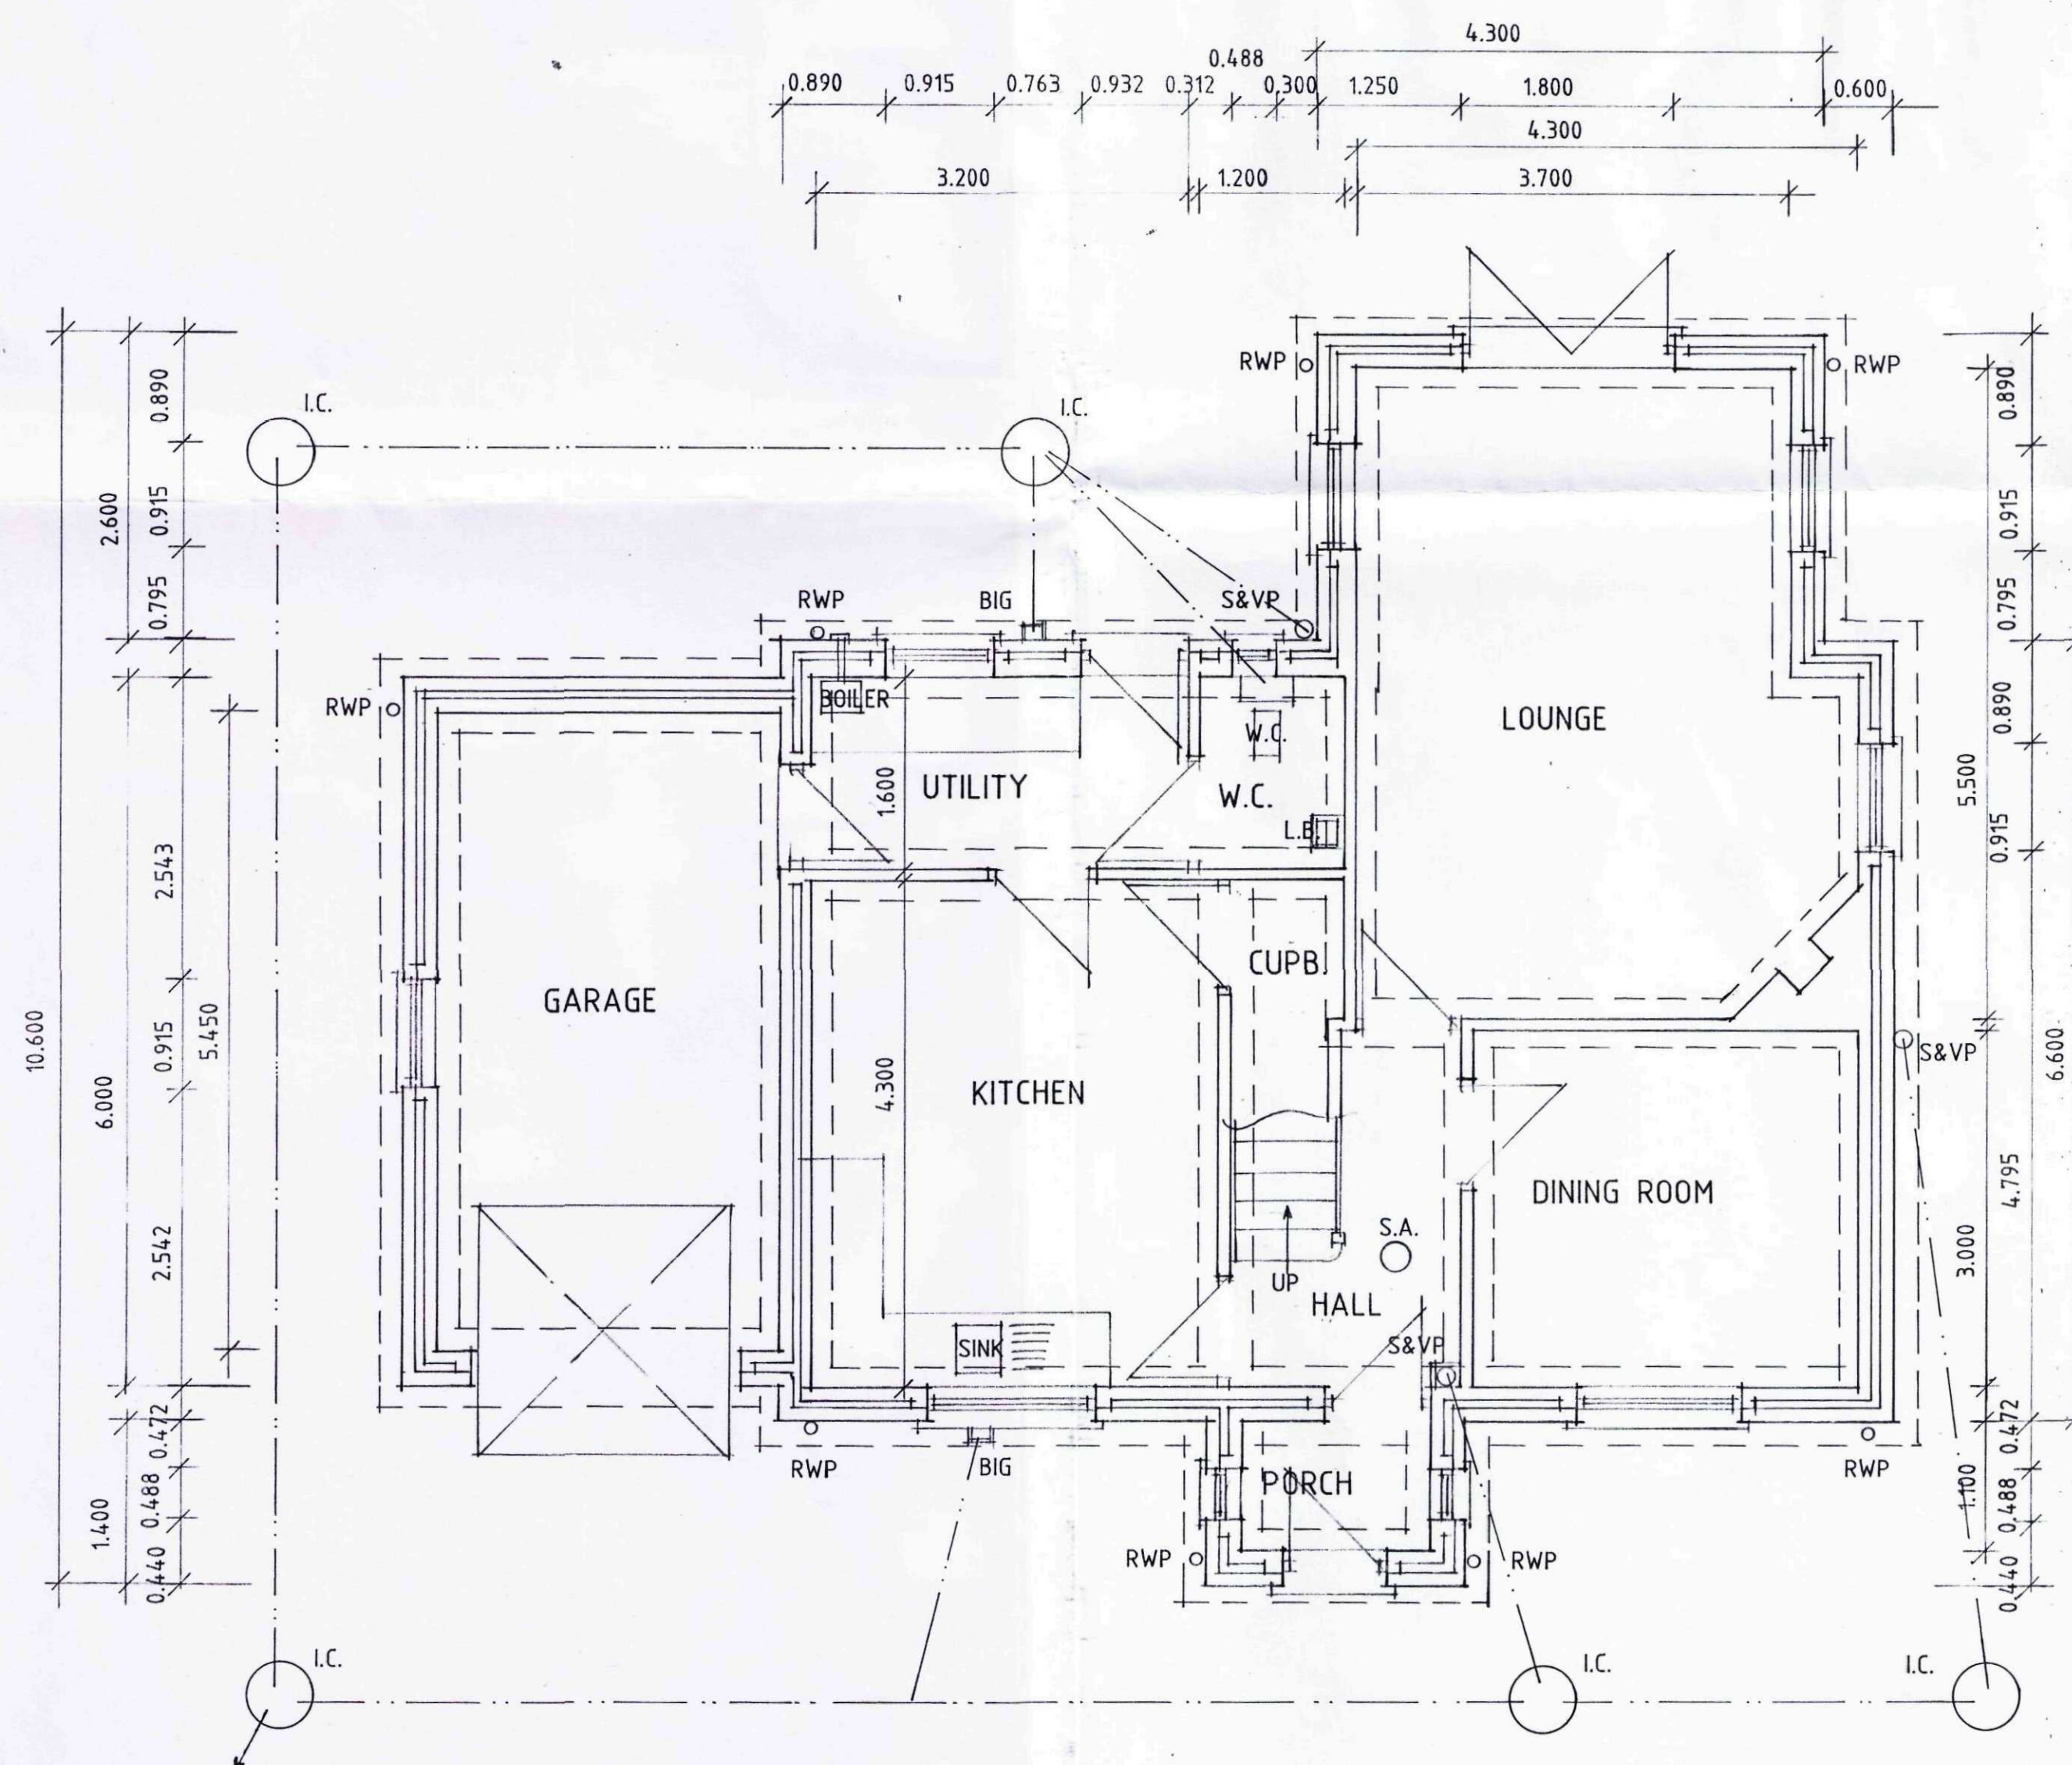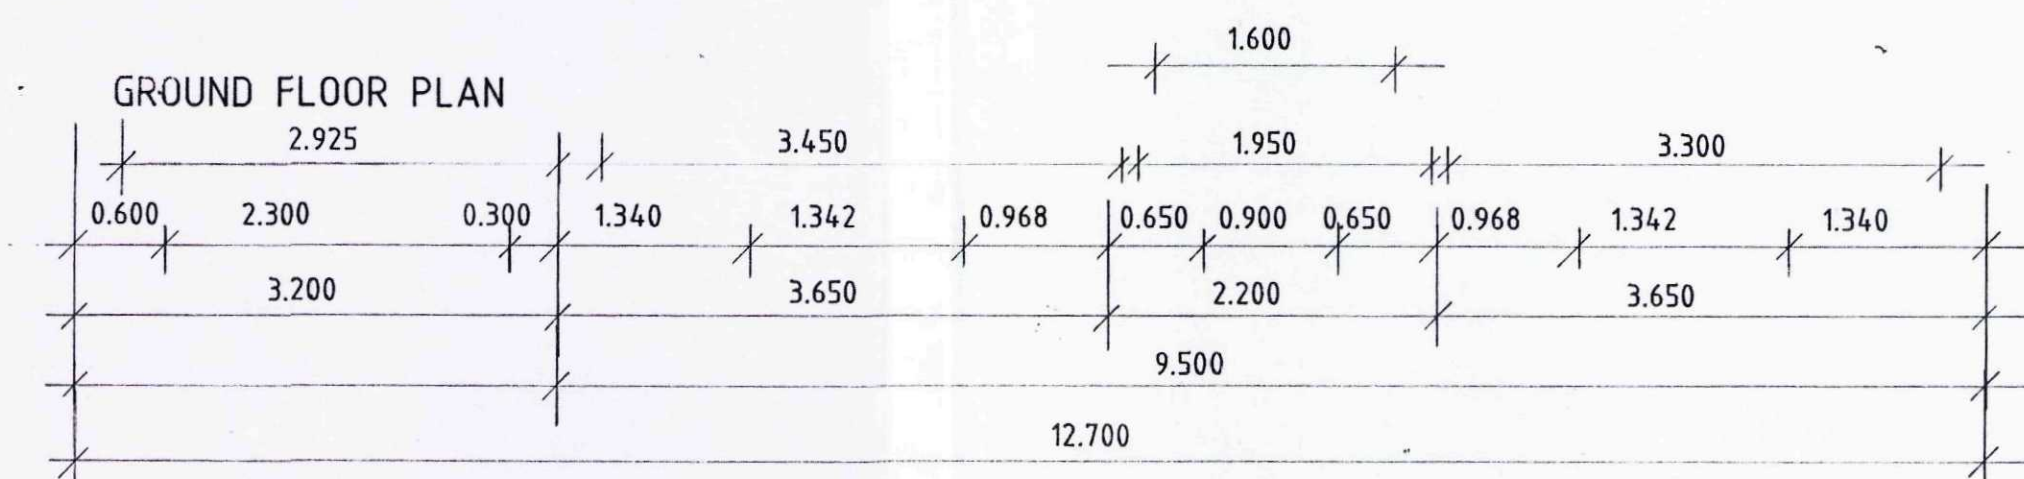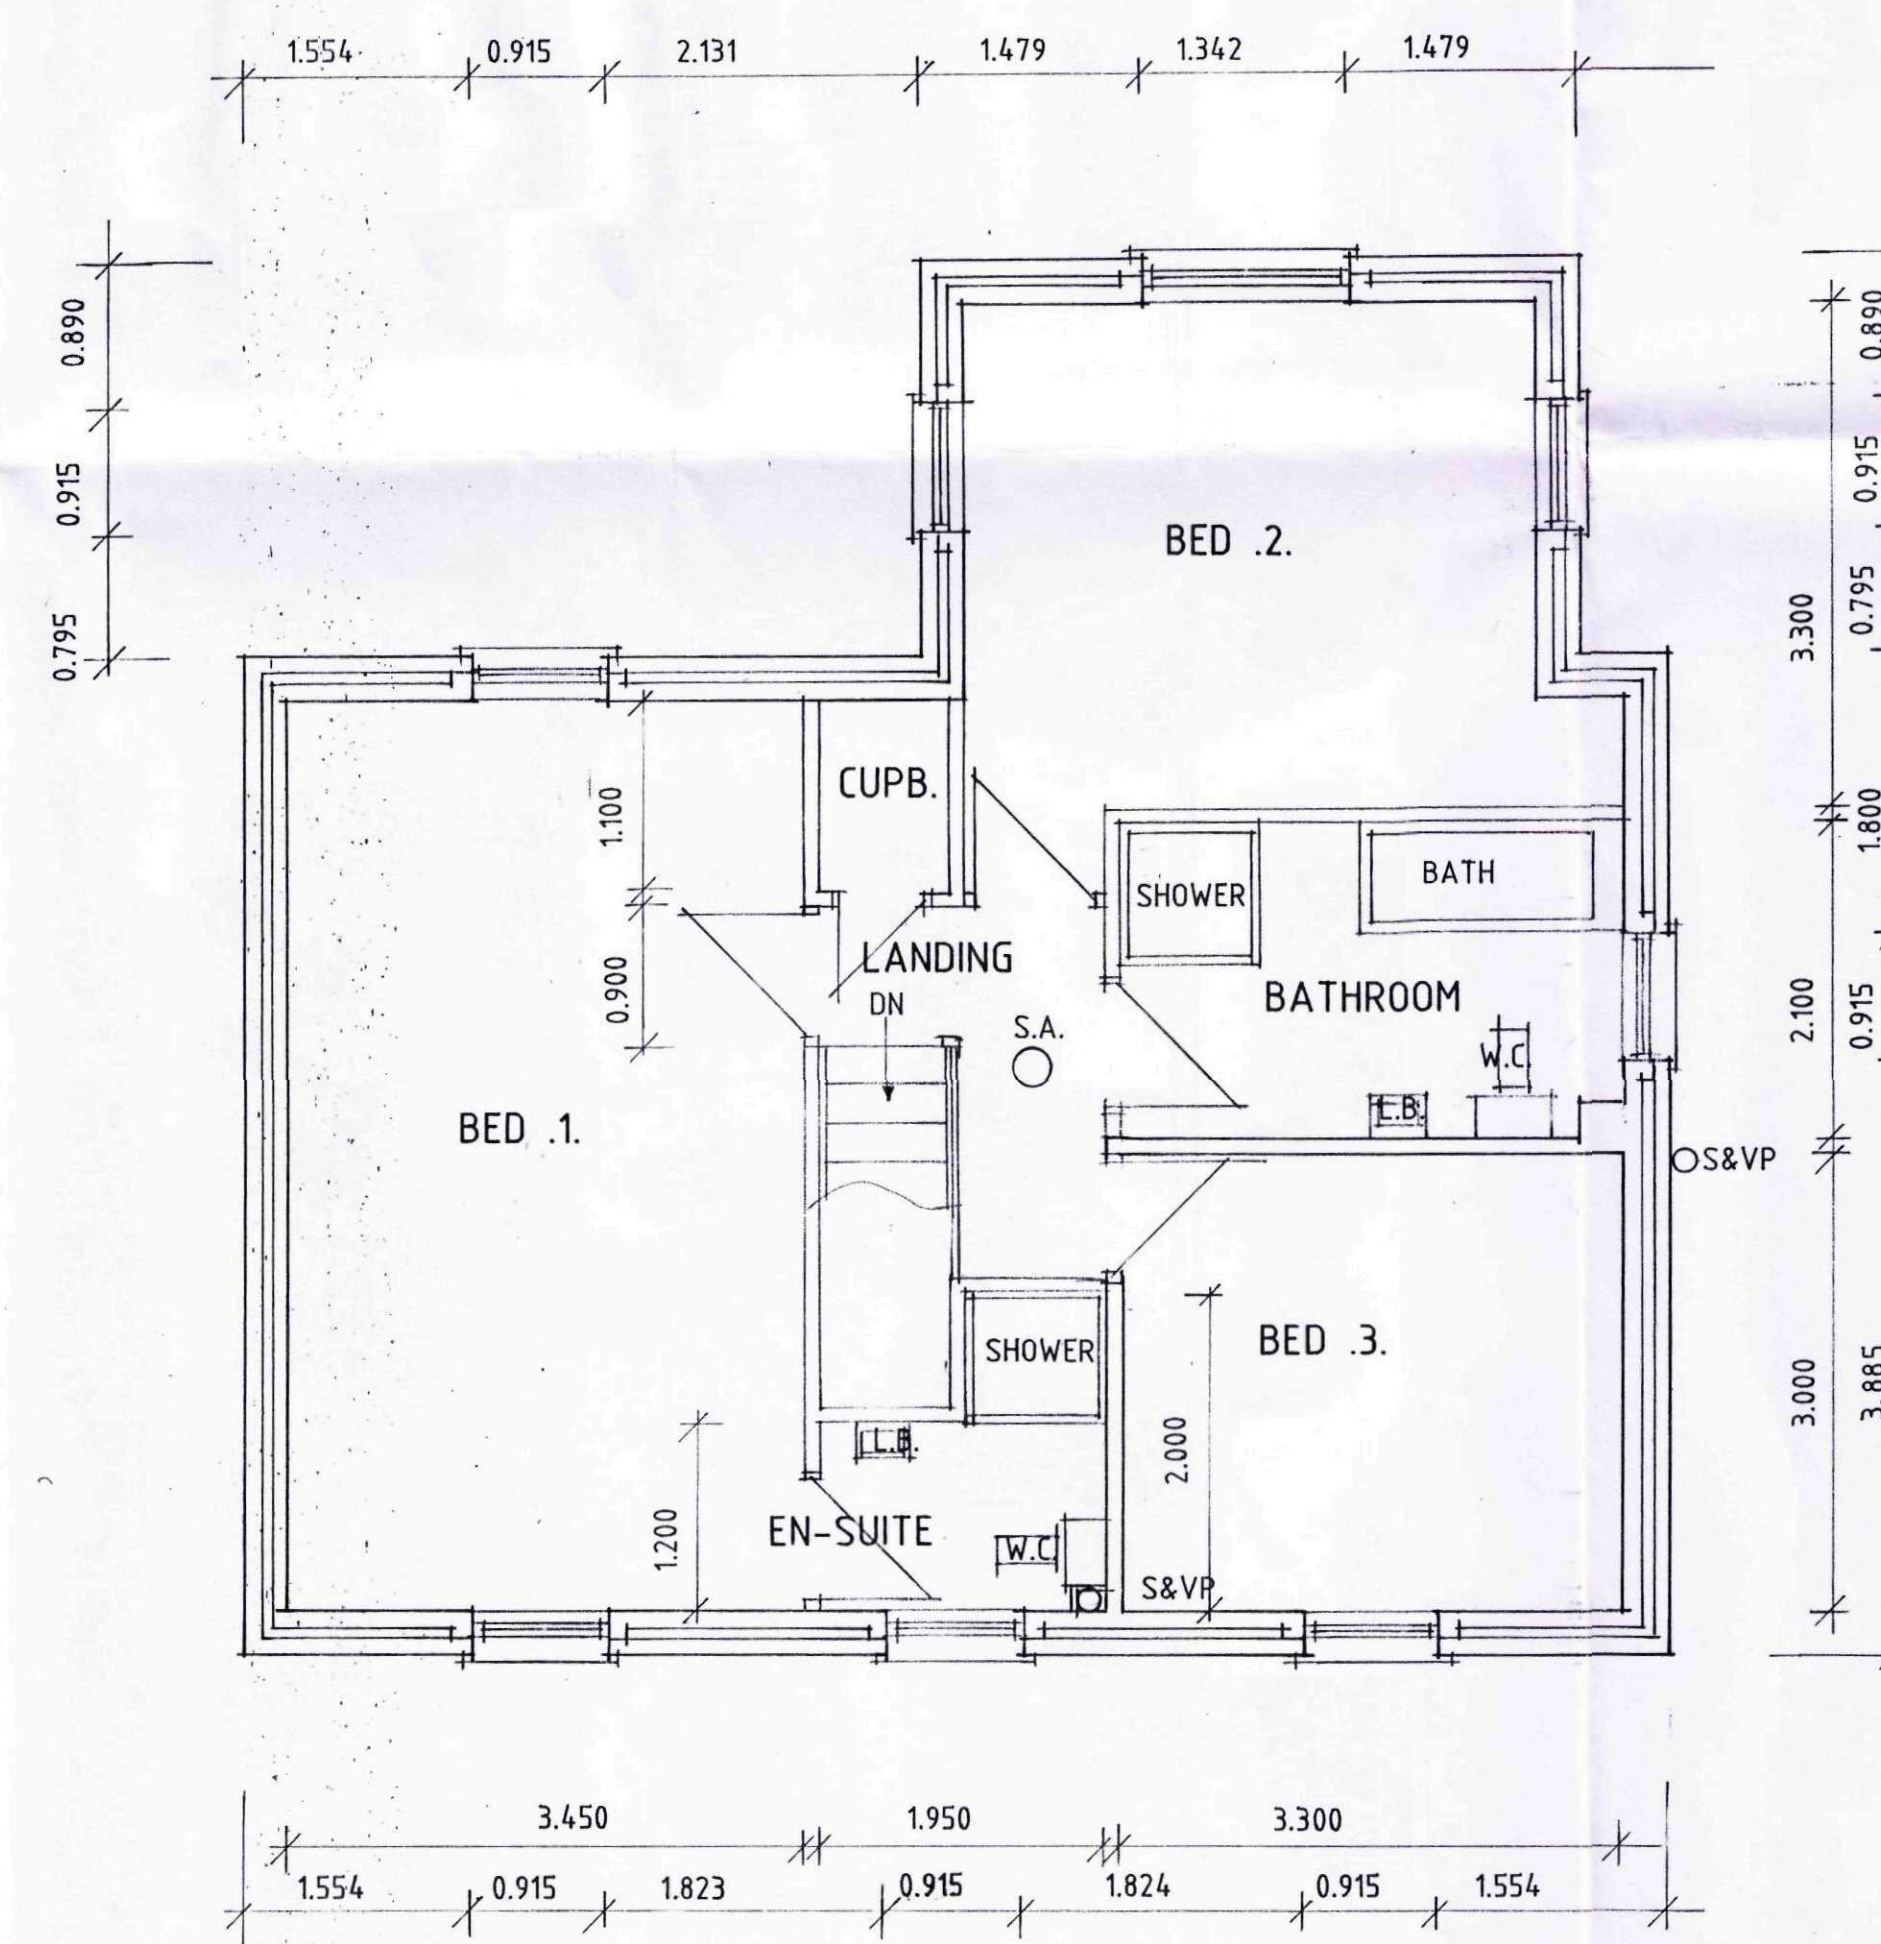

FIRST FLOOR PLAN

SHDC
Planning & Development
21 FEB 2012
Ref: 0140-12

A - IMF. ADDED - 31.1.12

Status
DESIGN
CONSULTANTS IN ARCHITECTURE & PLANNING

PROPOSED REPLACEMENT
DWELLING AT PENNINGTONS
COTTAGE, HURDLETREE BANK,
HOLBEACH FOR

J.H. & A.J. KING.

REPLACEMENT HOUSE

1:100 1:50 SD11-043/4
JAN-12 B.GILHAM.

2 Edinburgh Walk, Holbeach,
Spalding, Lincs. PE12 7AP
Tel: 01406 424363 Fax: 01406 490702