




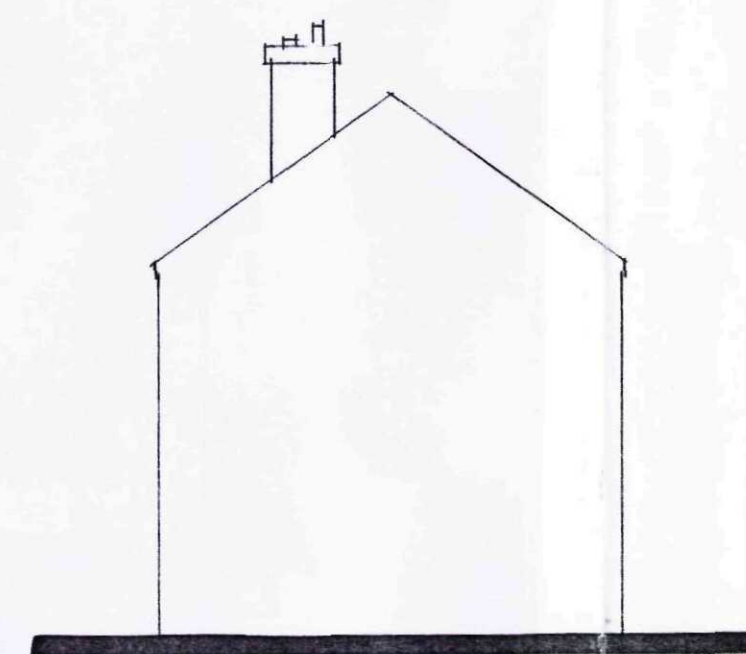

FRONT

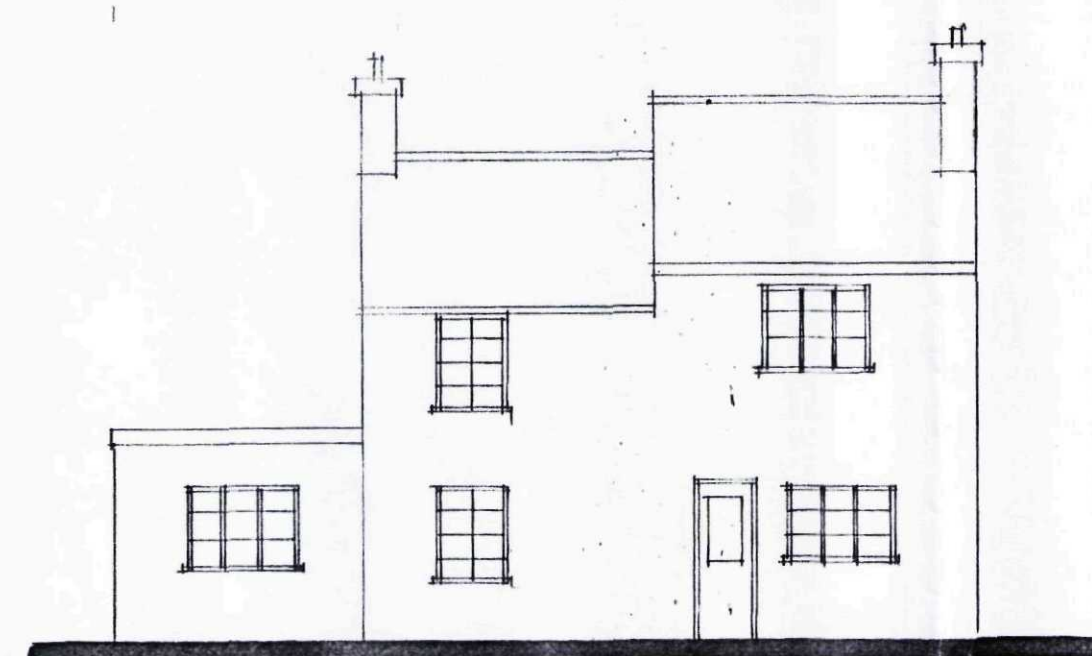


SIDE

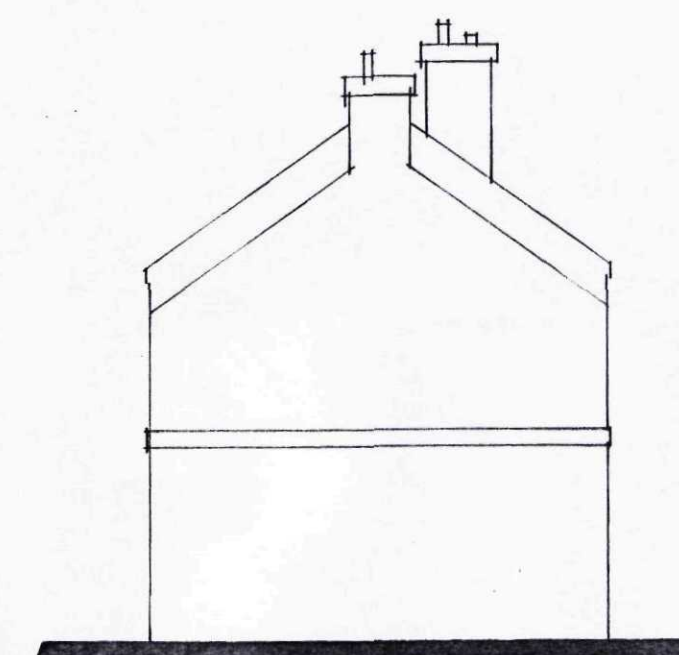


REAR



SIDE

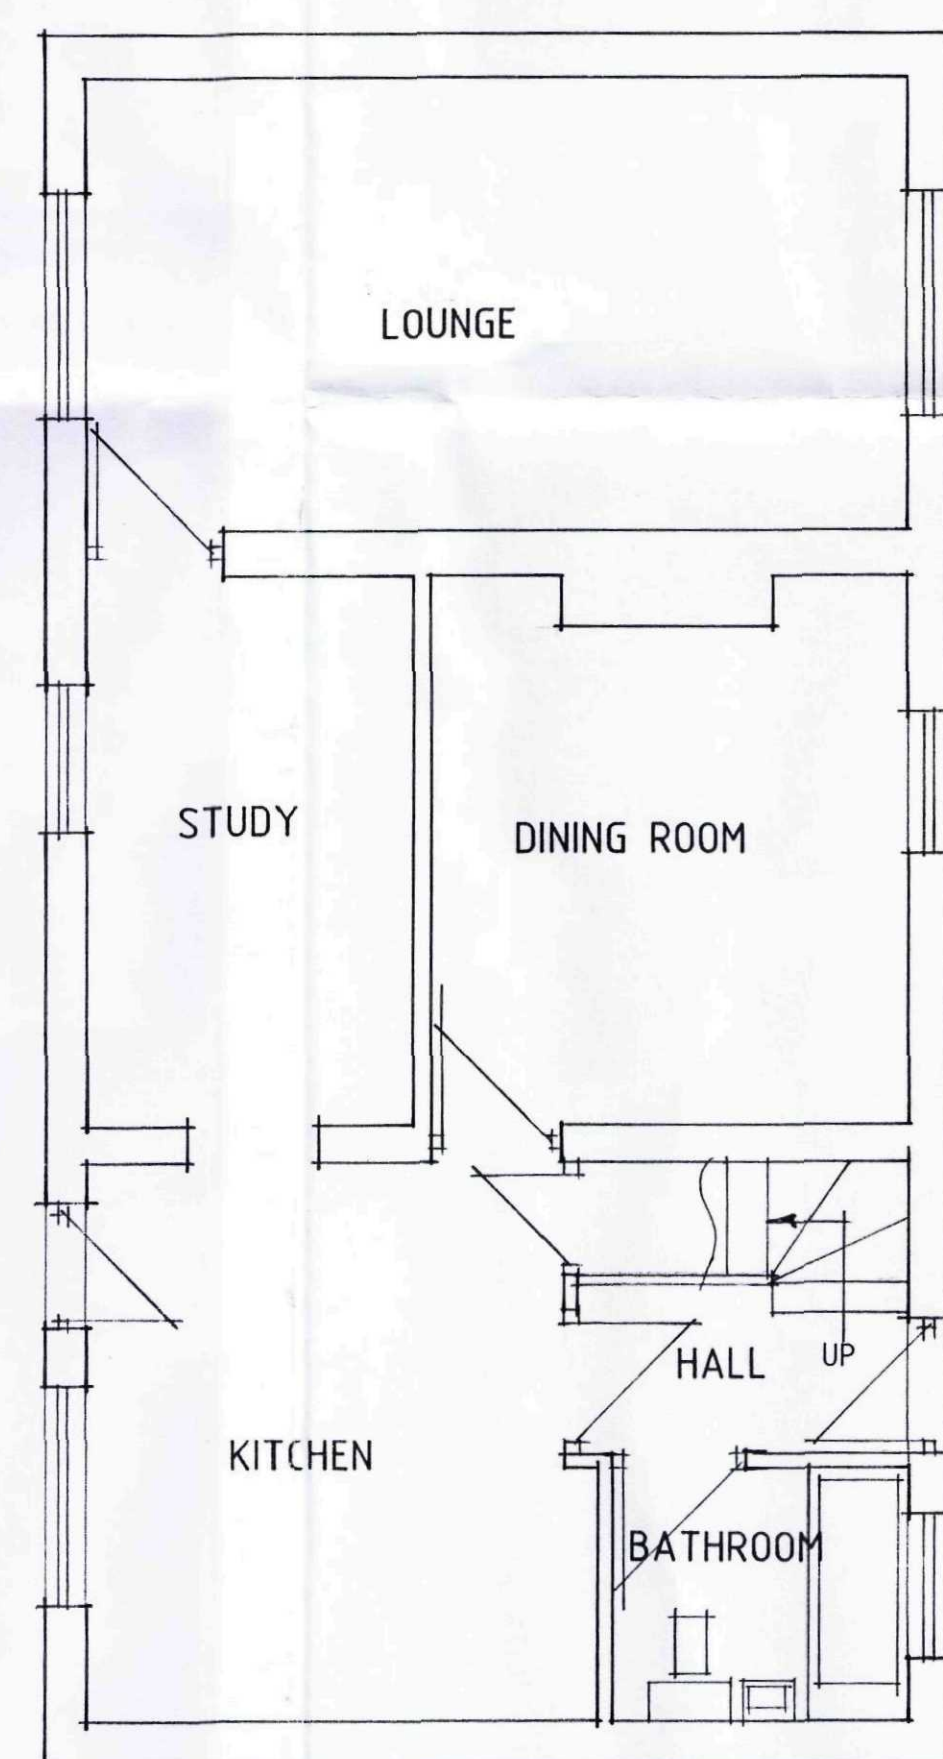

GROUND FLOOR PLAN

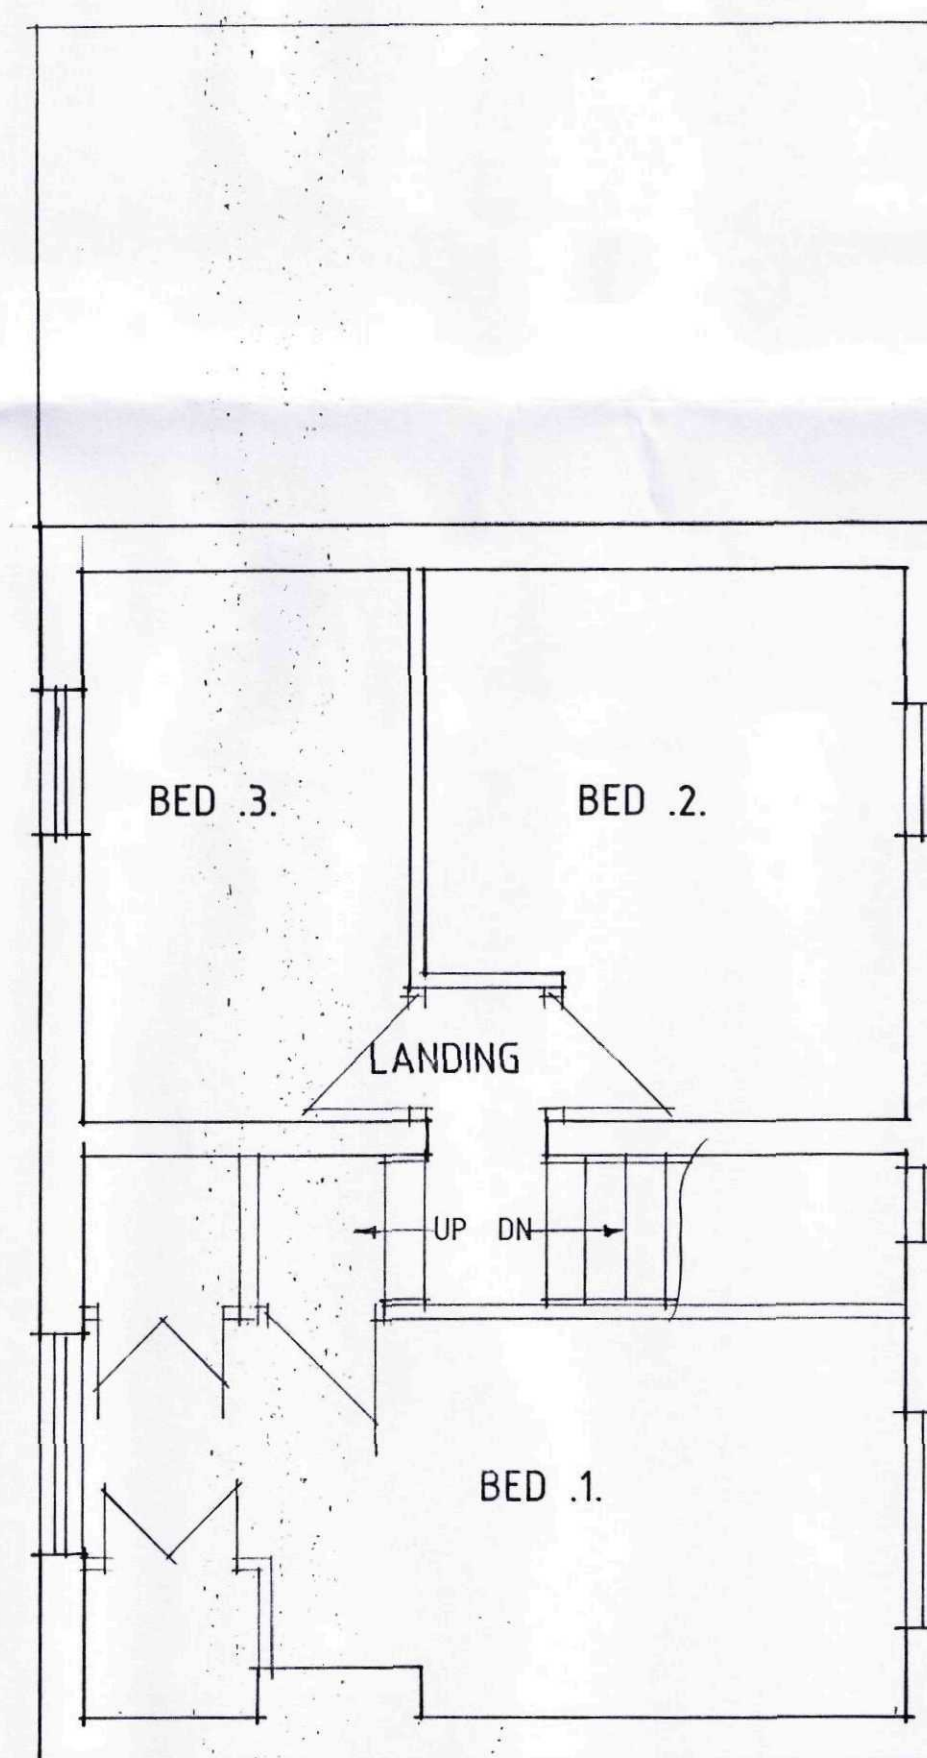

FIRST FLOOR PLAN

SPDC
Planning & Development
21 FEB 2012
Ref: 0140-12

Status
DESIGN
CONSULTANTS IN ARCHITECTURE & PLANNING

PROPOSED REPLACEMENT
DWELLING AT PENNINGTONS
COTTAGE, HURDLE TREE
BANK, HOLBEACH FOR

J.H. & A.J. KING.

PLAN AS EXISTING

1:100 1:50 SD11-043/1
DEC-11 B.GILHAM.

2 Edinburgh Walk, Holbeach,
Spalding, Lincs. PE12 7AP
Tel: 01406 424343 Fax: 01406 490702

