


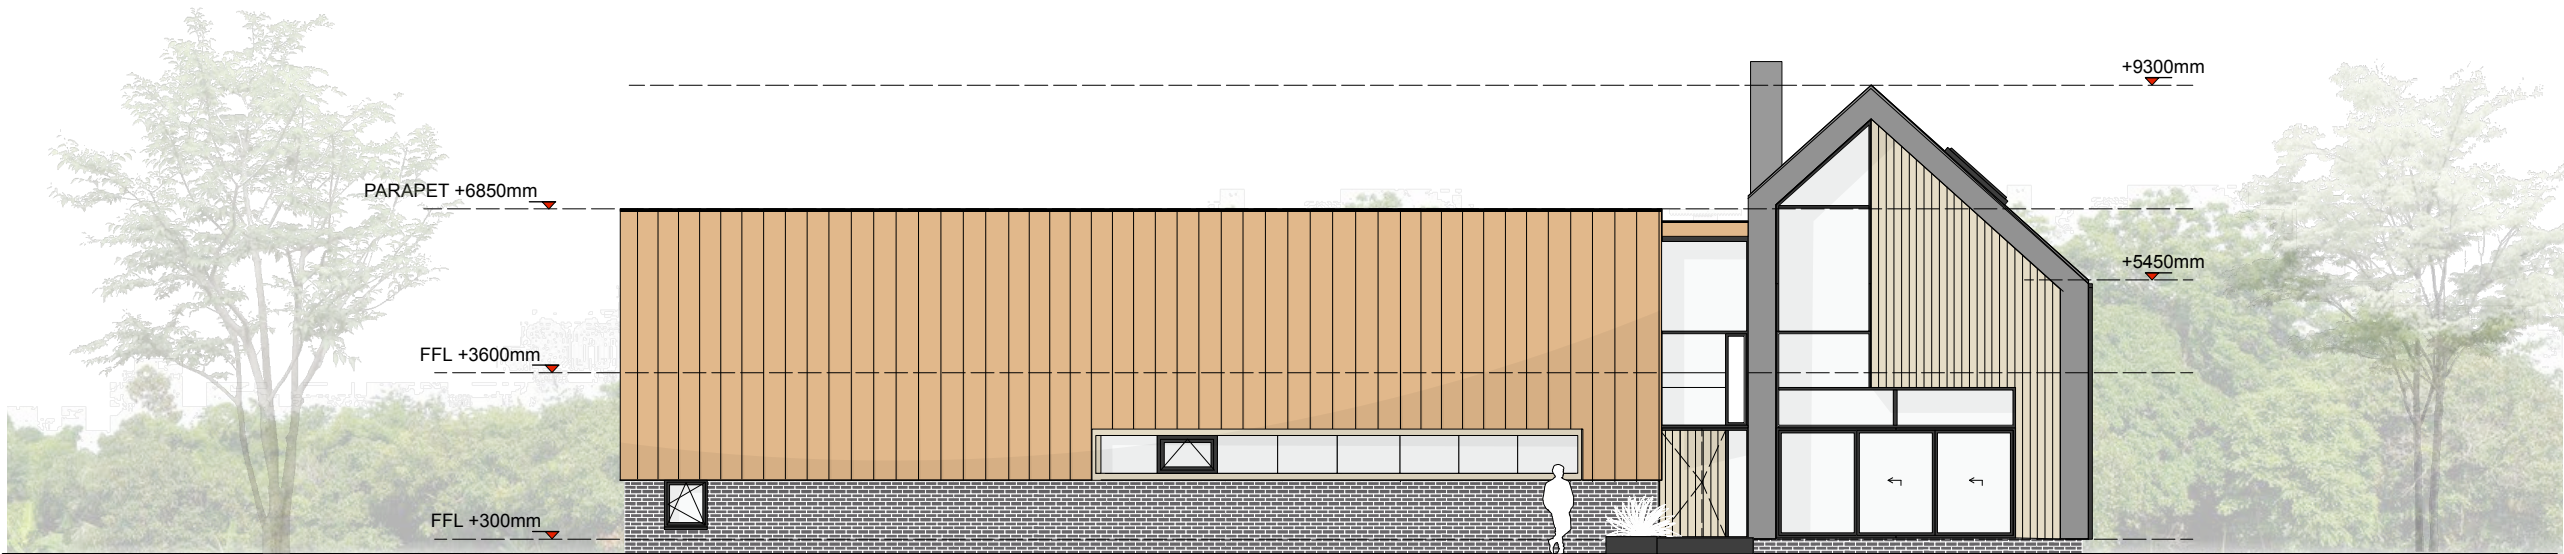

PROPOSED SOUTH ELEVATION
1:150



PROPOSED WEST ELEVATION
1:150

Do not scale from this drawing. Figured dimensions are taken to structure unless indicated otherwise. All dimensions to be checked on site prior to commencement of work. Drawing to be read in conjunction with all other Architect's drawings, Consultant's and Specialist's drawings, construction notes and specifications.