
(c) Crown Copyright 2011
Reproduction in whole or in part is prohibited
without the prior permission of Ordnance Survey.

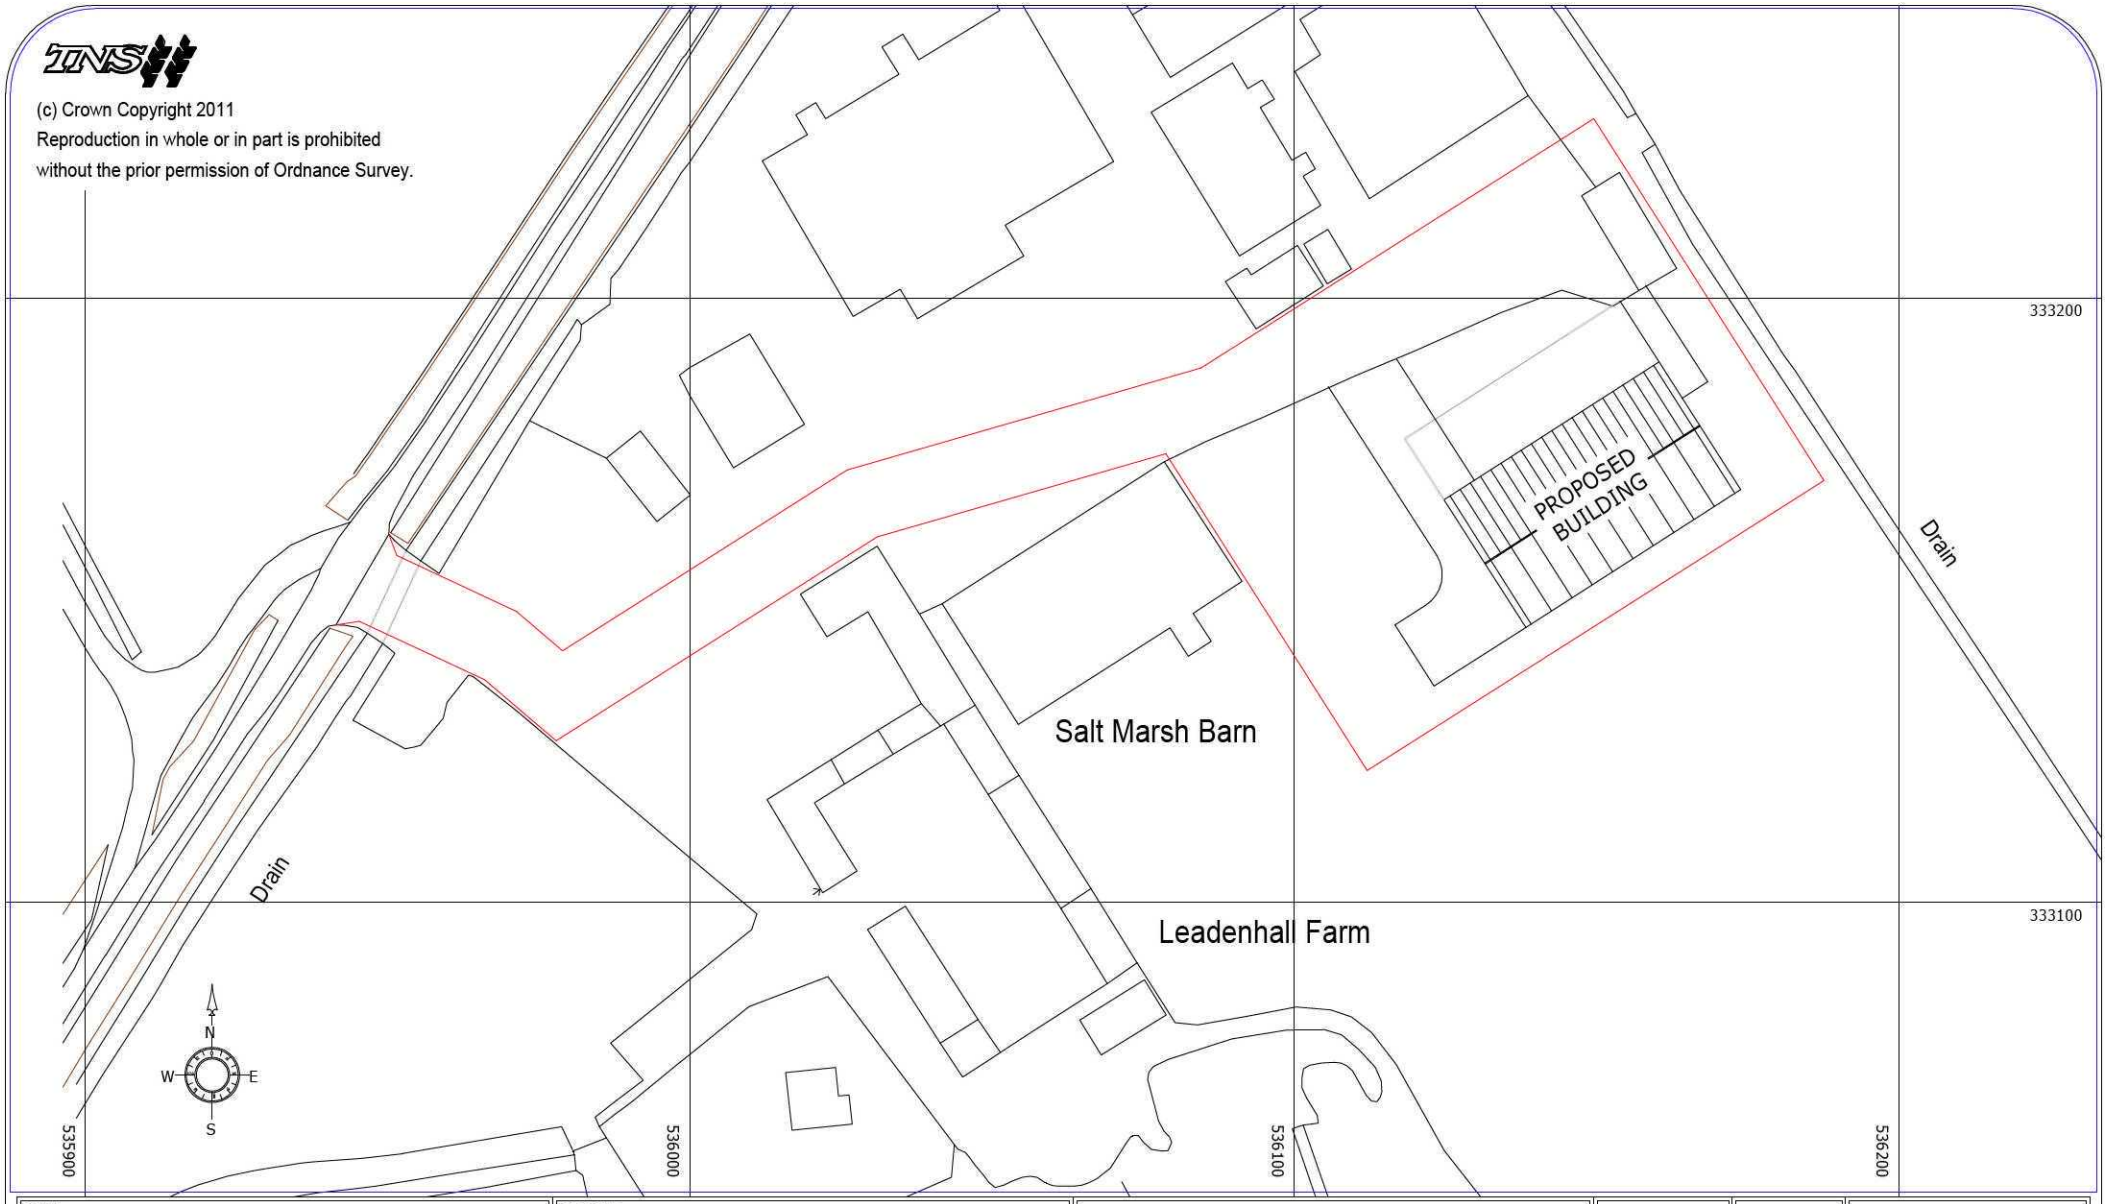

SITE:
Proposed Grading Building At :-
Leadenhall Farm
Spalding

LOCATION PLAN

CLIENT:
J WARD & SONS (FARMS) LTD
LEADENHALL FARM
HOLBEACH ST MARKS
SPALDING
LINCOLNSHIRE
PE12 8HB

Thurlow Nunn Standen Ltd.
Specialist Installations Division

Symonds Farm Business Park
Newmarket Road, Risby
Bury St Edmunds
Suffolk. IP28 6RE

Tel : 01284 812060
Fax : 01284 811674
e-mail: sid@tnsgroup.co.uk

SCALE:	SHEET:	DRAWN BY:
1:1250	A4	Stephen C Powell
		AMENDED BY:
SALES ORDER No:	DRAWING No:	REV:
:	1569: 01: 01	
DATE: January 2012		