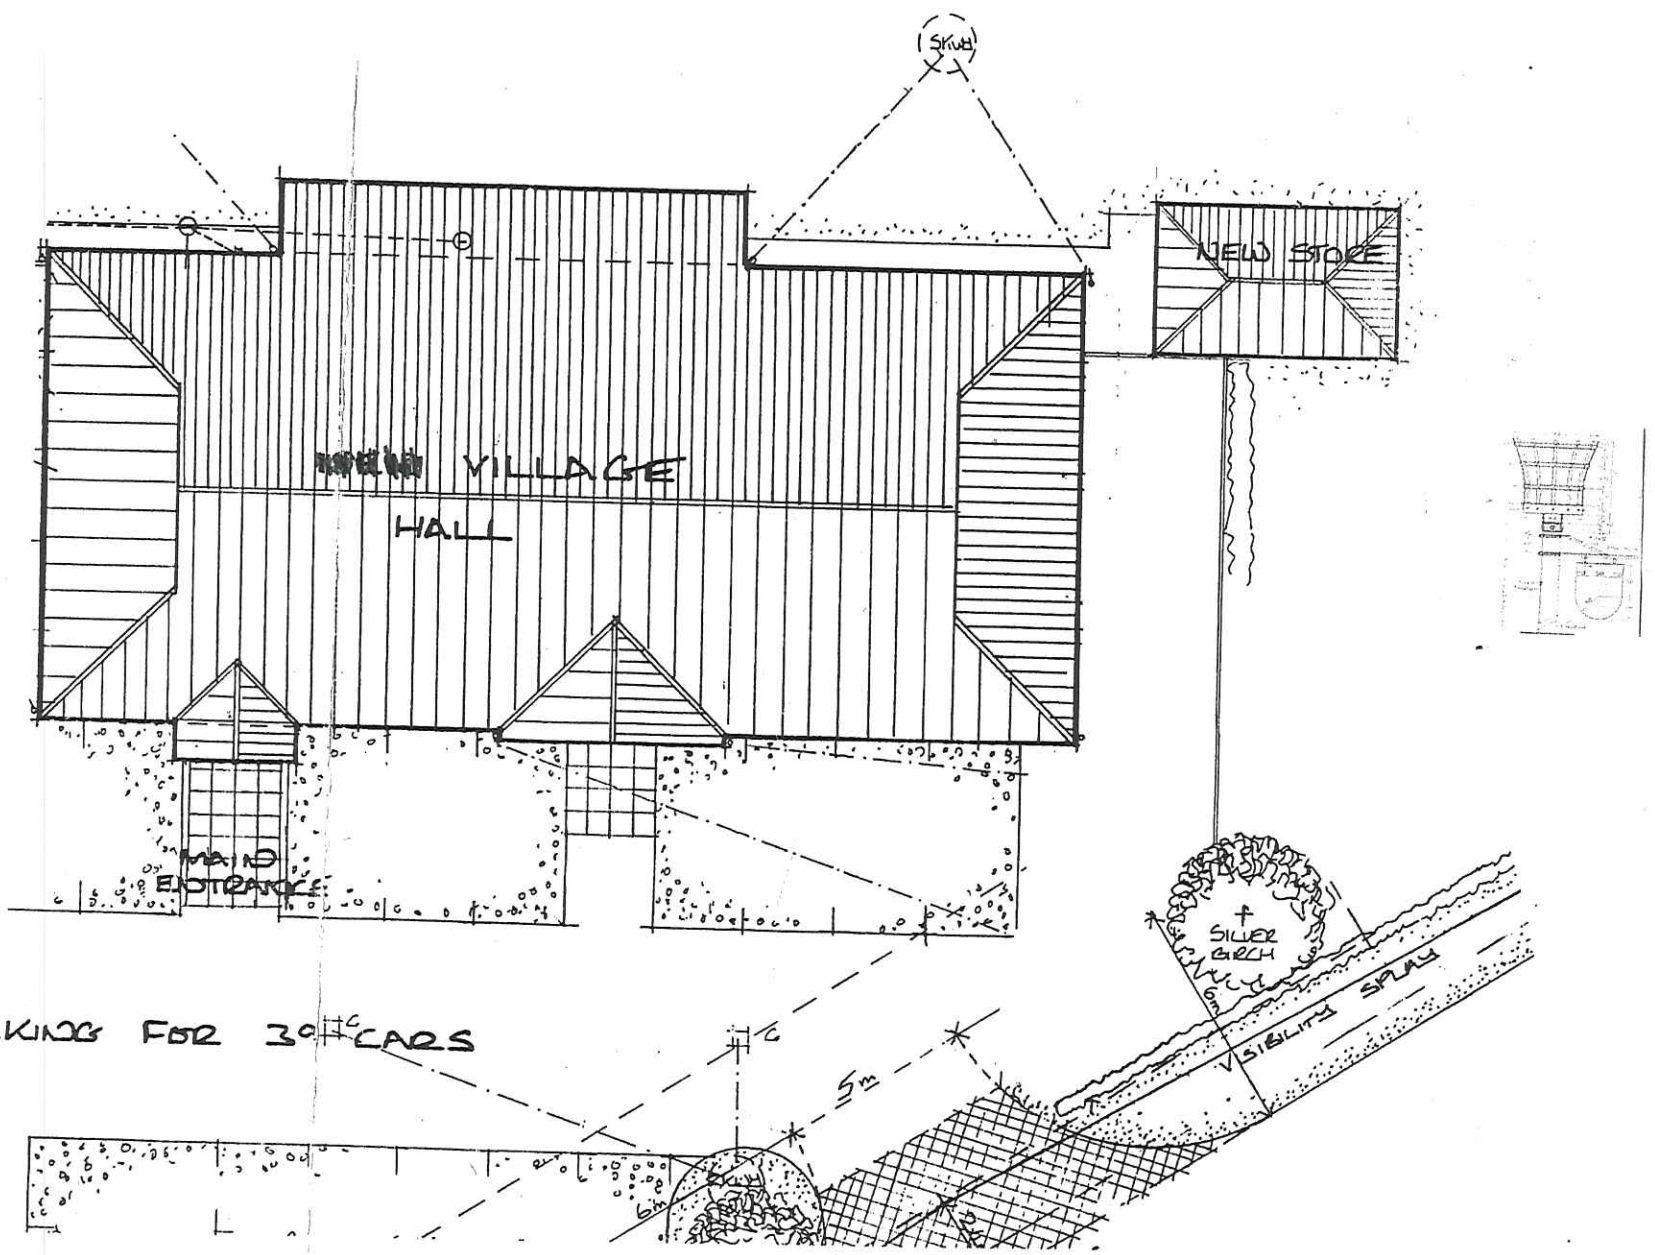


RKING FOR 30 CARS

SITE PLAN 1:200