



EXISTING ELEVATION TO PLAYGROUND (1:50)

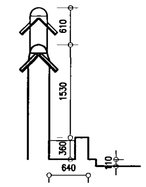


EXISTING SECTION (1:50)

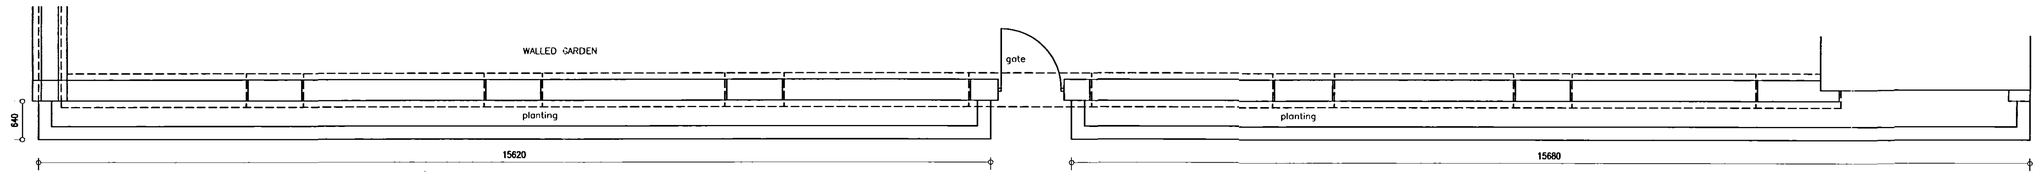


EXISTING PLAN


PLAYGROUND

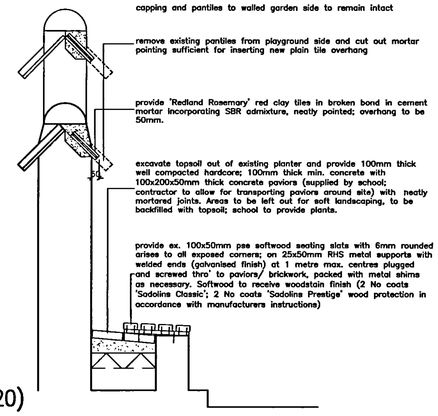

PROPOSED SECTION (1:20)

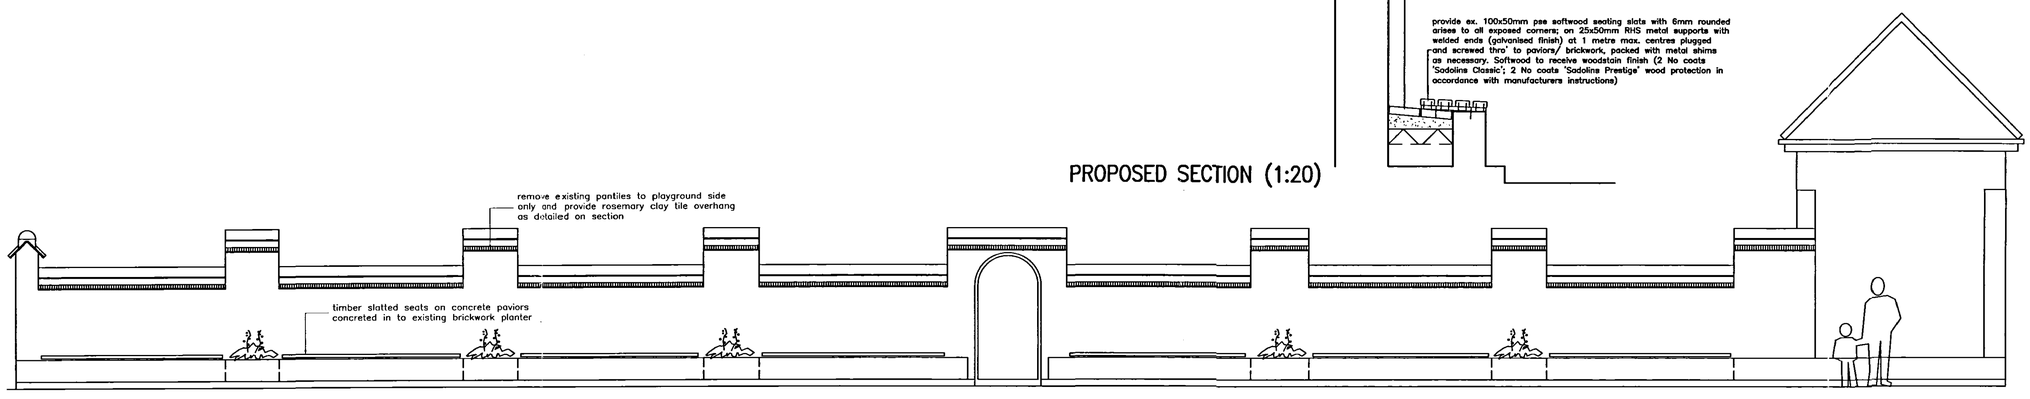

PROPOSED ELEVATION TO PLAYGROUND (1:50)

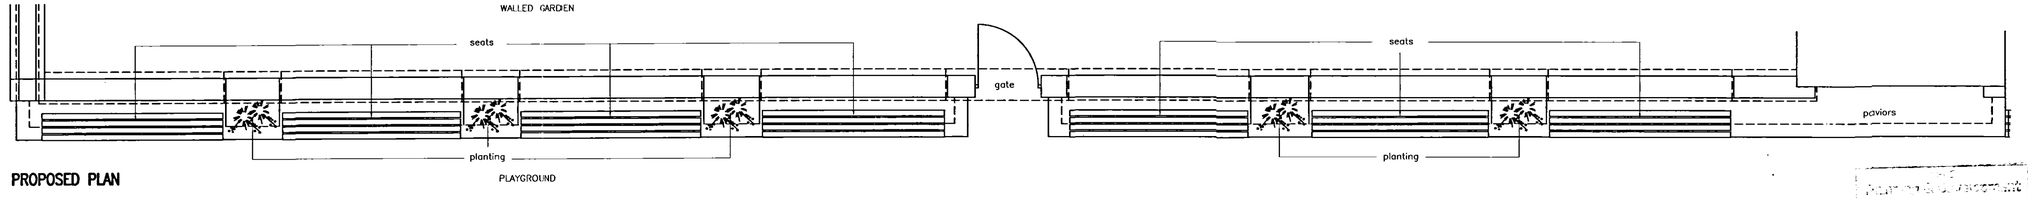

PROPOSED PLAN

PLAYGROUND

Revisions

The copyright of this drawing is retained by the architects, it is not to be reproduced without permission

All levels and dimensions to be checked on site by General Contractor before work is put in hand.

client

DIOCESE OF LINCOLN

job

ALTERATIONS TO WILLIAM STUKELEY CE PRIMARY SCHOOL

drawing

SEATING TO JUNIOR PLAYGROUND

DETERMINATION PLAN

D B Lawrence & Associates

Architects

30 Handley Street
Sleaford
Lincs
NG34 7TQ

Tel: 01529 302541
Fax: 01529 413960
Email: dbloffice@btconnect.com

date	drawn	checked	scale
DEC 2004	DH		1:50

drawing no.

D102-03

04 FEB 2005
0448/05