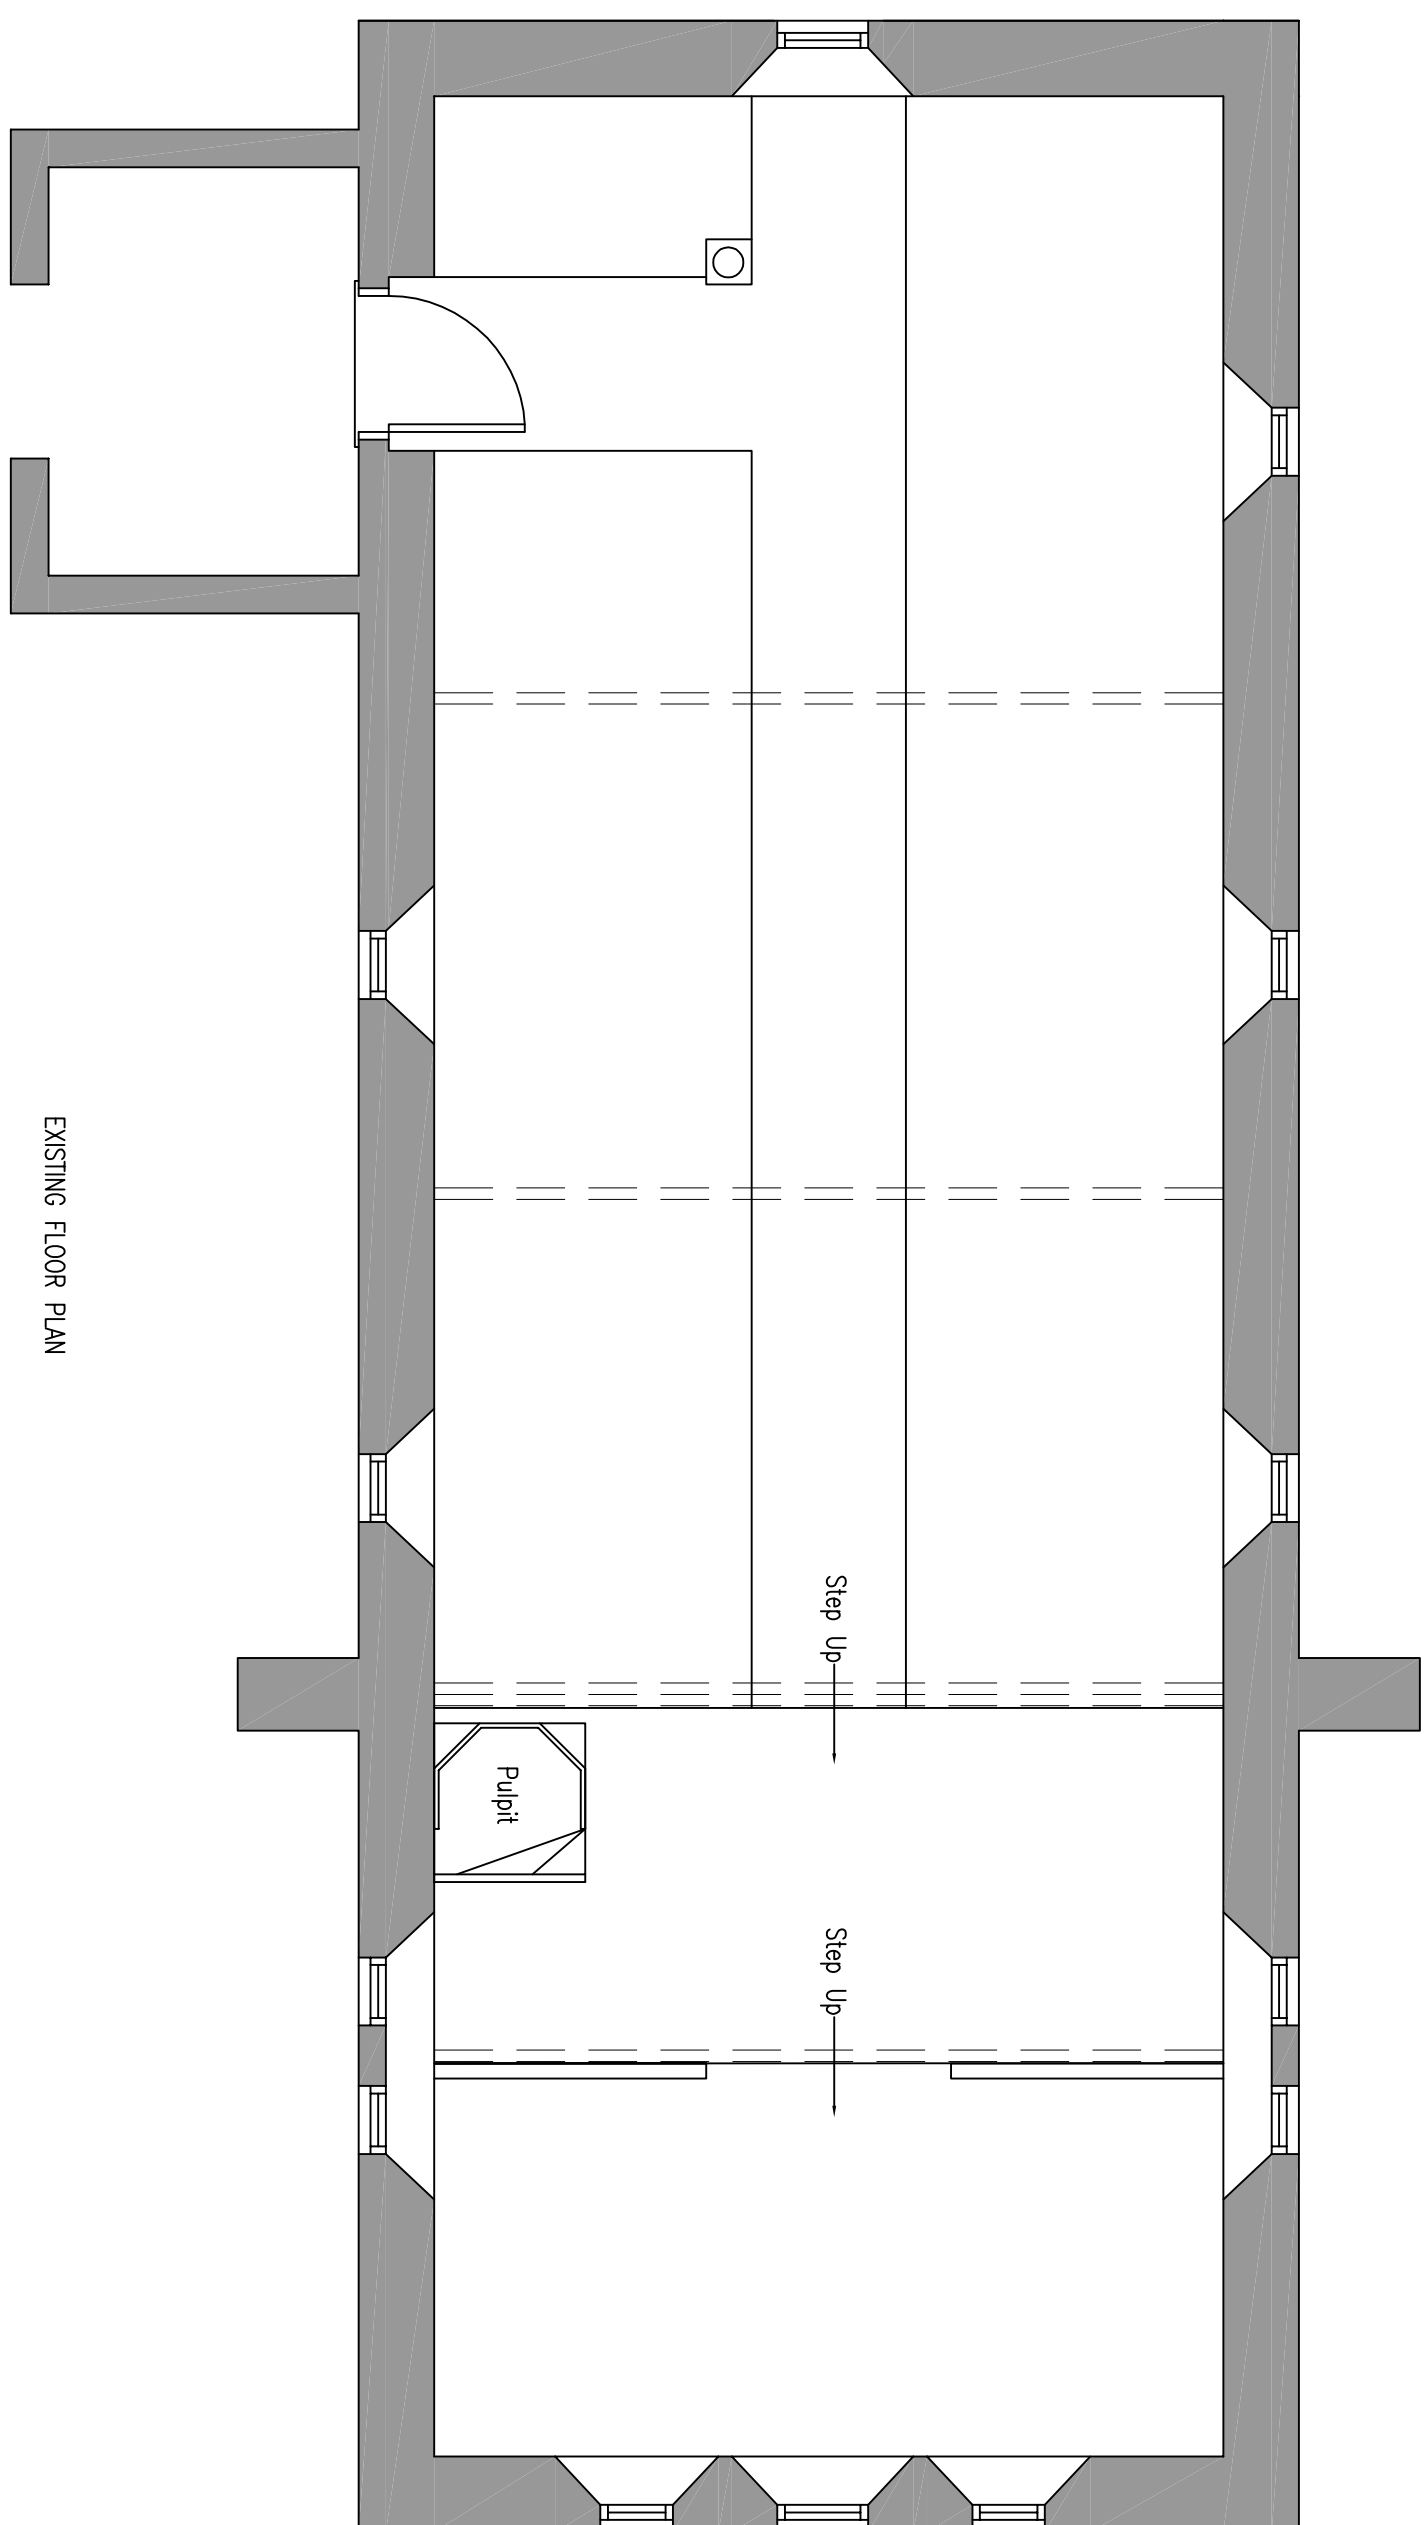
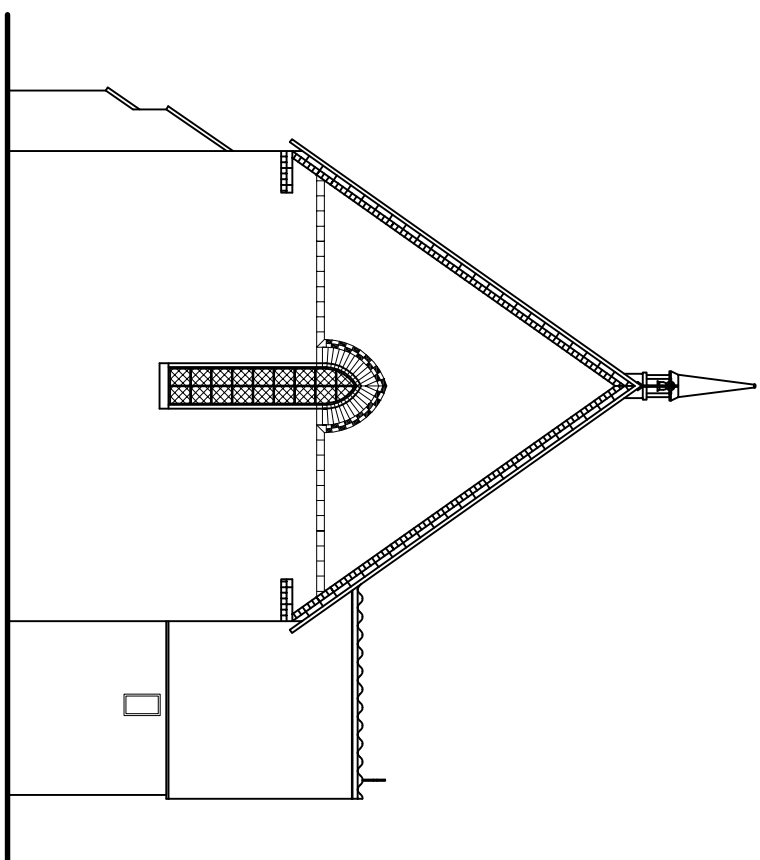
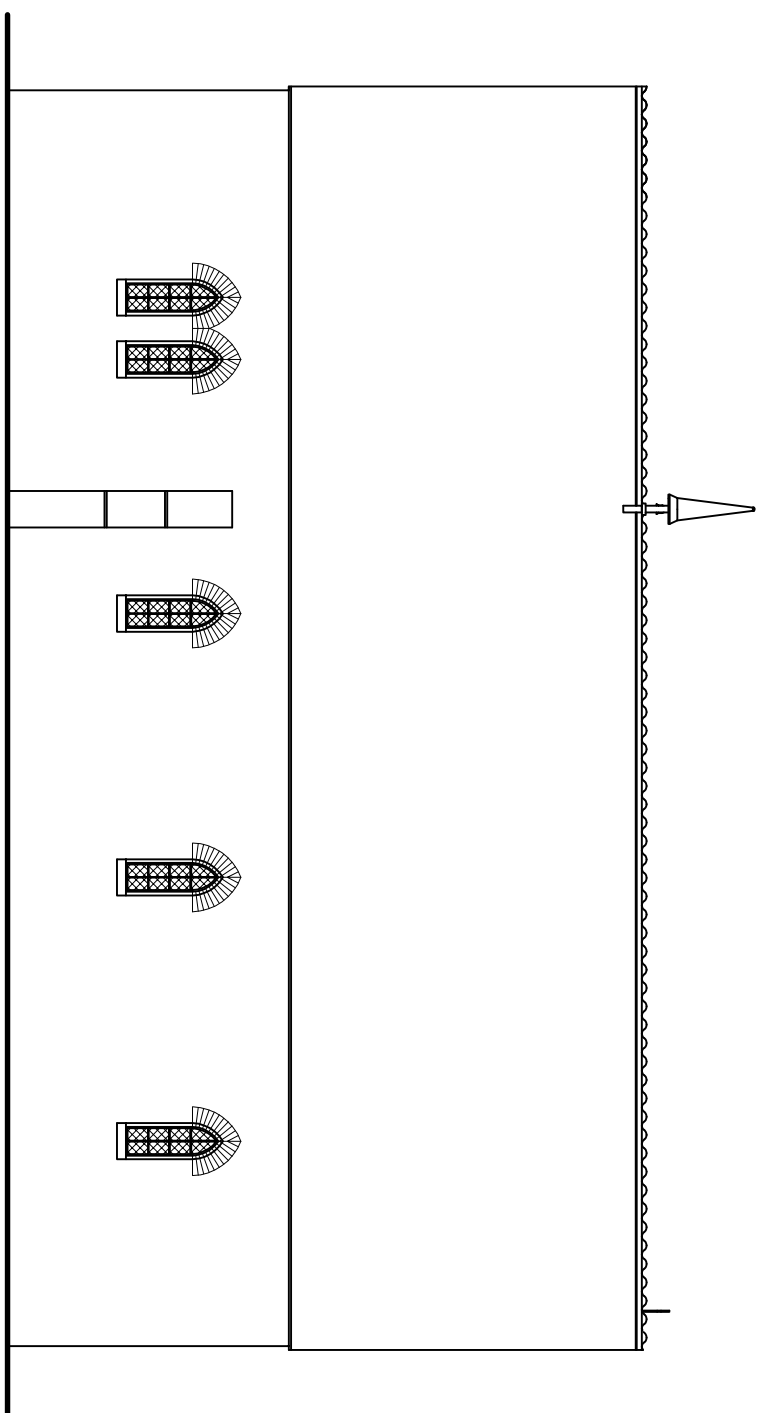
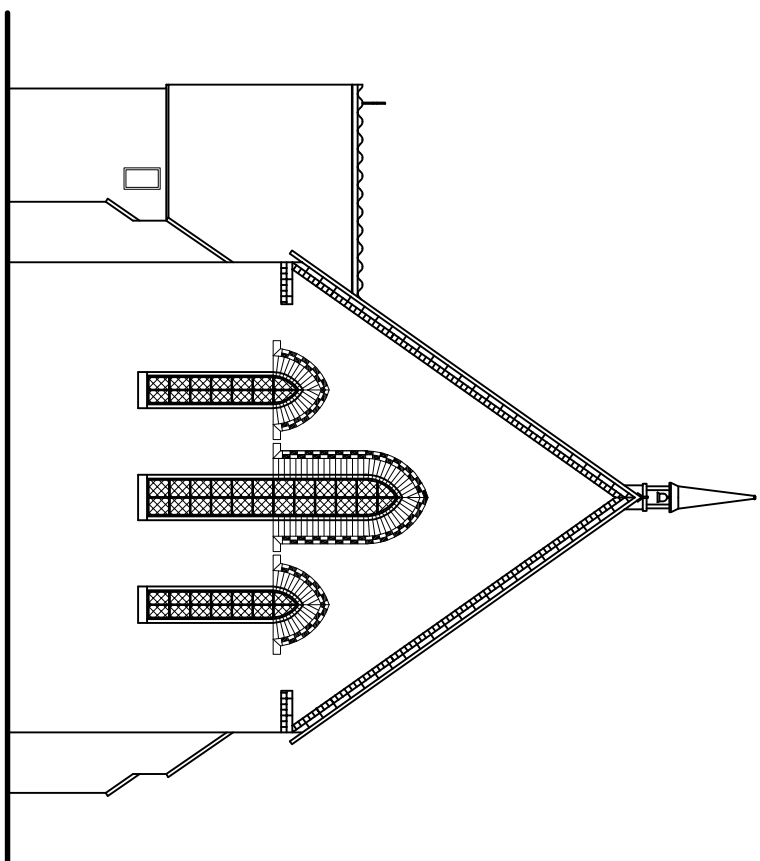
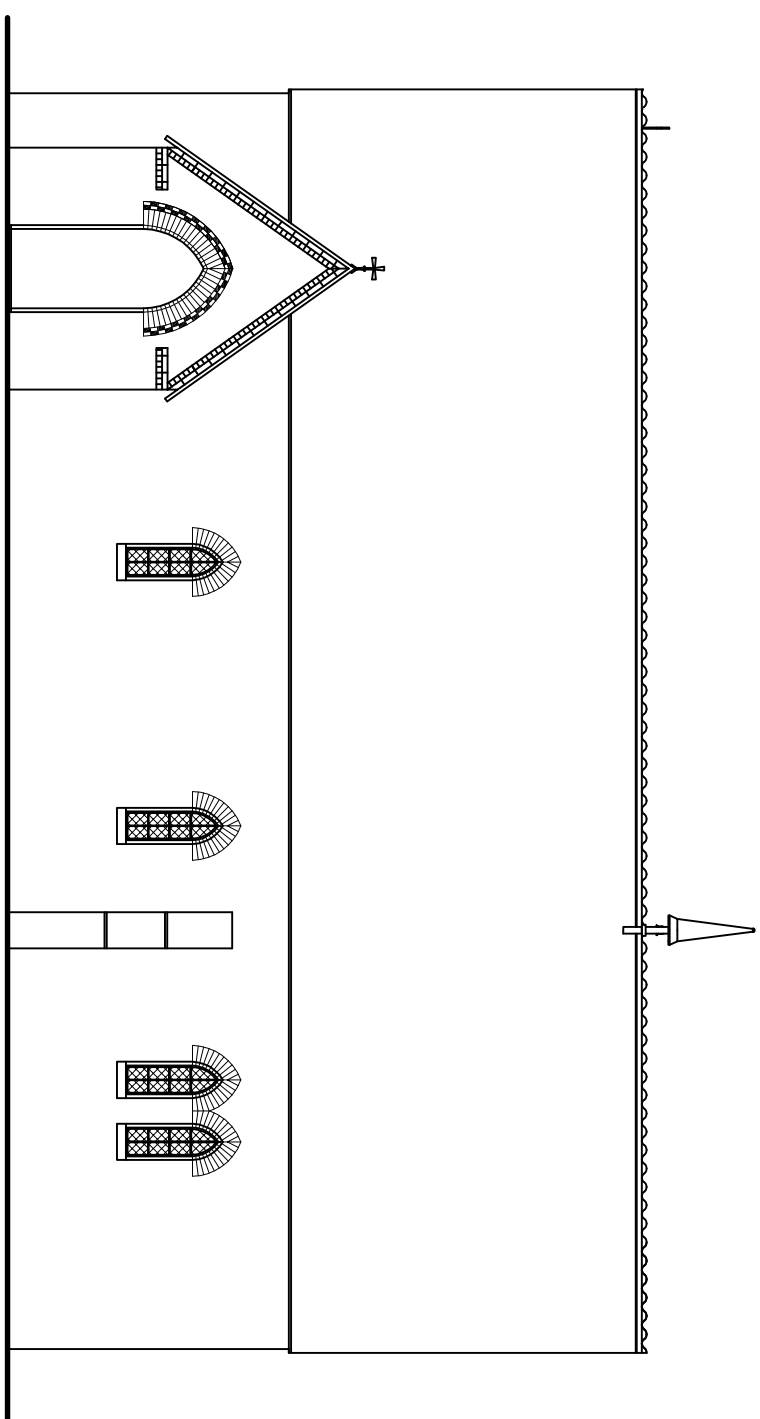


[illegible]

Project: 14 The Crescent, Spalding, Lincolnshire. 01775 712115	Client: MR & MRS WATT ST. MATTHEWS CHAPEL, HOLBEACH ST. MATTHEW SPALDING
CONVERSION OF CHAPEL AND EXTENSIONS	EXISTING FLOOR PLAN EXISTING ELEVATIONS

[illegible]