ENSIGN

DECORATIVE COWL LIGHT

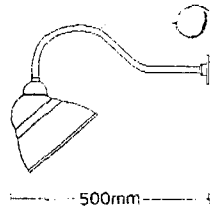

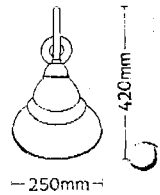

Hand-crafted. Built to last. Crafted in either solid brass or mild steel (black), Ensign luminaires are a statement of genuine quality. Polished by hand and protected against the weather by 2 coats of clear laquer or powder coated in satin finish black polyester.

The answer wherever appearance counts. These superior units will enhance the external presentation of hotels, restaurants, pubs, shops, and commercial premises . . . anywhere that takes a pride in its appearance.

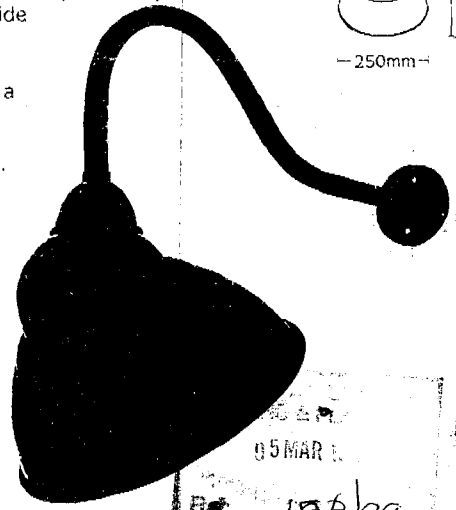

Lamps. Ensign luminaires are available with either a bayonet cap lampholder (PLS100 & PLS101) or with integral 21 watt "low loss" control gear and 2D compact fluorescent lamp (PLS211 & PLS212).

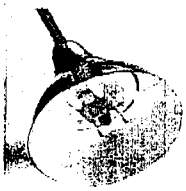

The low energy 21 watt 2D compact fluorescent lamp has light output comparable with a 100 watt GLS lamp but at a QUARTER of the running cost and with average life of around 8 times that of the GLS lamp, energy and maintenance costs can be greatly reduced.

05 MAR
Ref: 156/99

Installation. The wall plate is provided with two fixing holes — at 50mm (2") centres — for direct or conduit box mounting.

Spacing. To maintain an even distribution of light, Ensign units should be spaced at approximately 1.0 - 1.2m centres.

CODE	LAMP	MAIN COMPONENTS MATERIAL	FINISH
PLS100	100W GLS B.C. MAX	SOLID BRASS	POLISHED & LACQUERED
PLS211 (COMPLETE WITH LAMP)	21 WATT 4 PIN 2D (GR 10 q)	SOLID BRASS	POLISHED & LACQUERED
PLS101	100W GLS B.C. MAX	MILD STEEL	PHOSPHATE PRE-TREATED THEN POWDER COATED BLACK POLYESTER
PLS212 (COMPLETE WITH LAMP)	21 WATT 4 PIN 2D (GR 10 q)	MILD STEEL	PHOSPHATE PRE-TREATED THEN POWDER COATED BLACK POLYESTER

POWERLITE ELECTRICAL PRODUCTS LTD.
122 North Street
Leeds LS7 1AF.
Telephone (0532) 45078
Telex: 556612 PLITE.
Fax: (0532) 422573.

DETERMINED
PLAN

SOUTH HOLLAND DC
HOUSING & PLANNING
18 FEB 1999
Ref: 0156/99

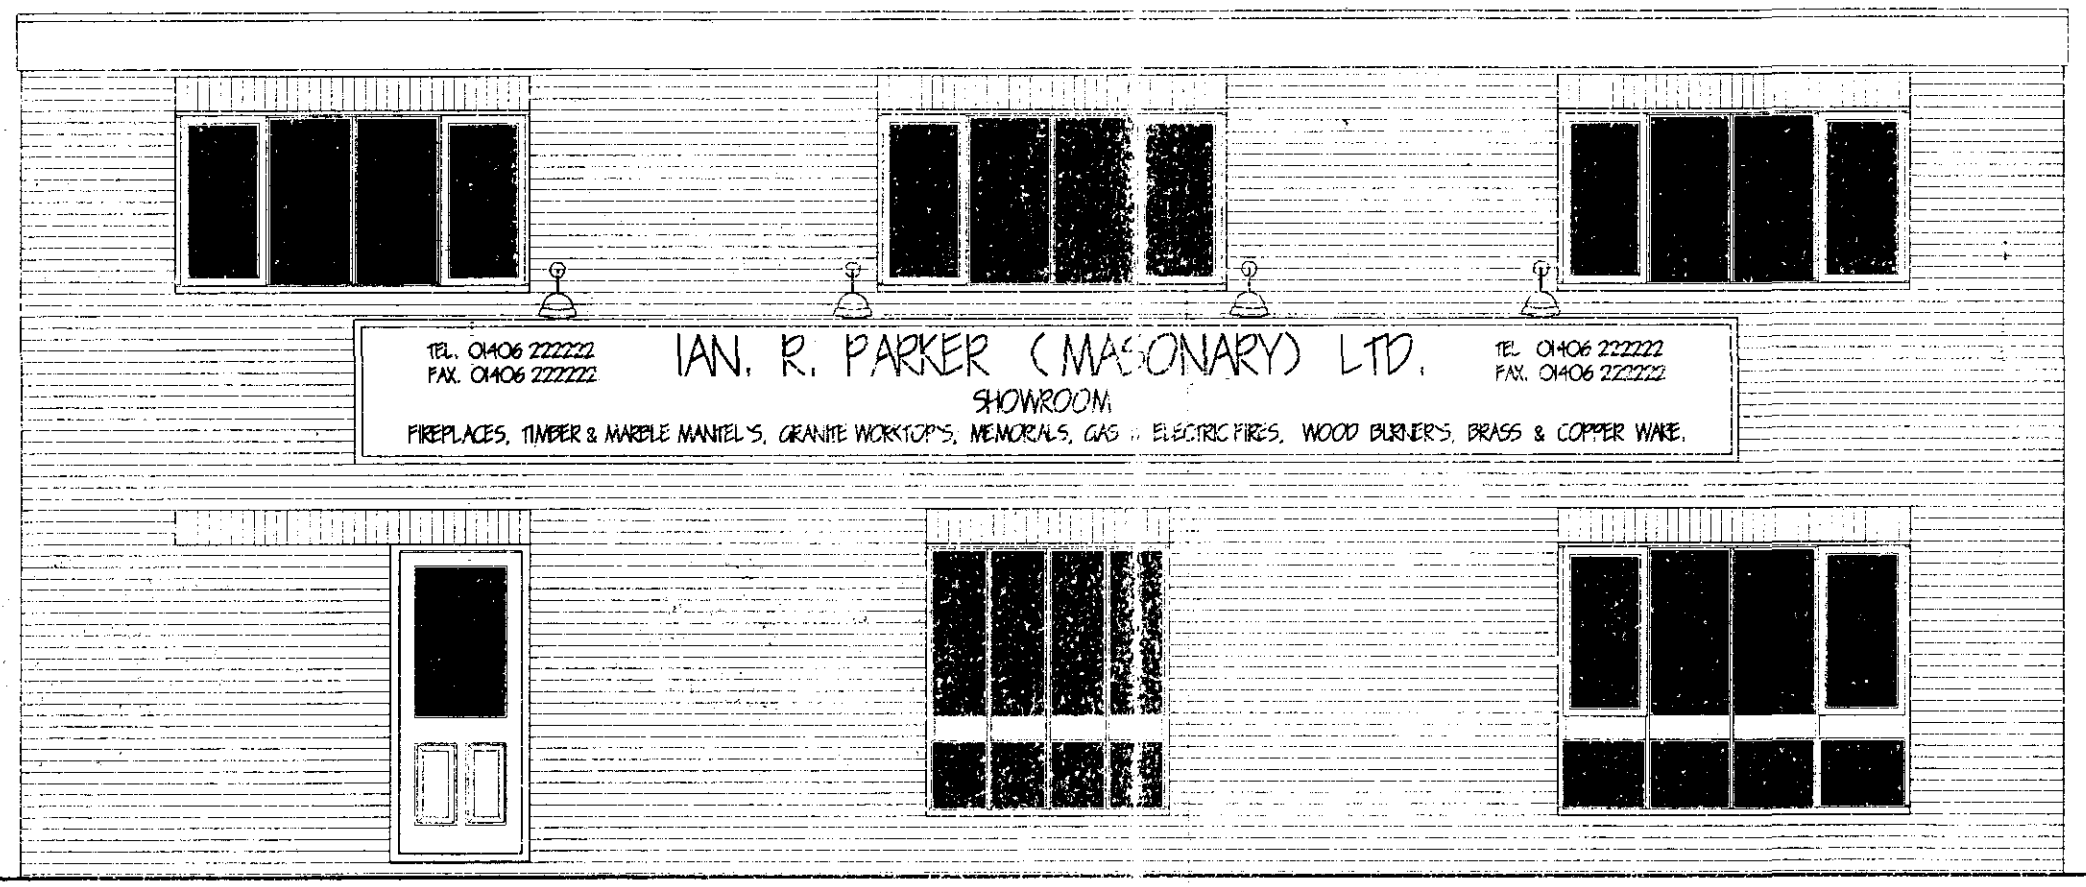

SOUTH ELEVATION

DETERMINED
PLAN

SCALE 1:50