
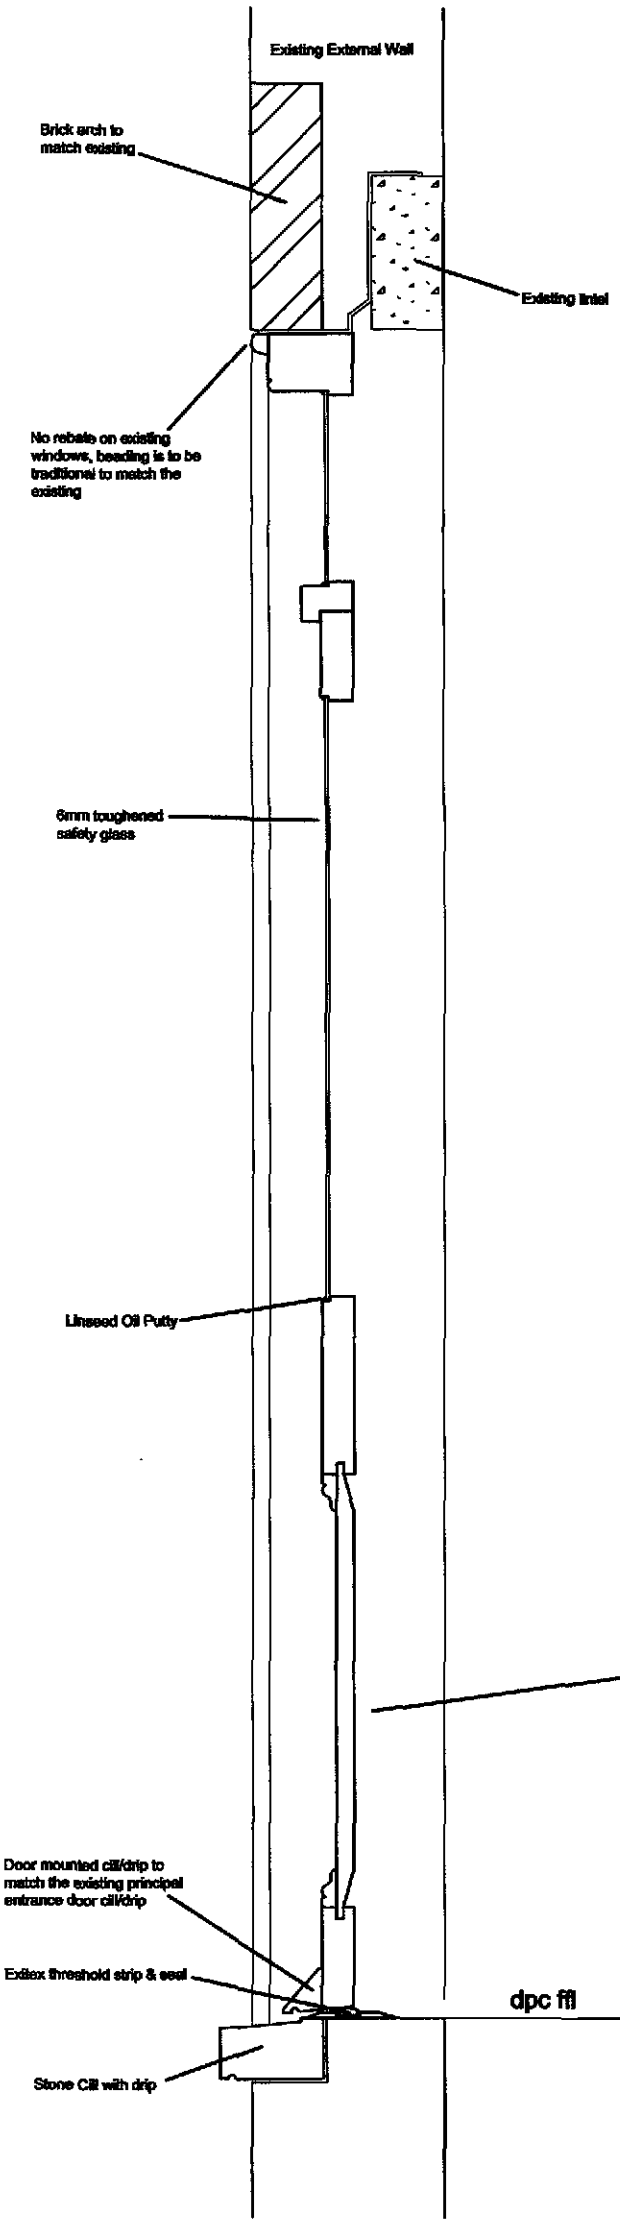



Timber Door Vertical Section 1:10 scale

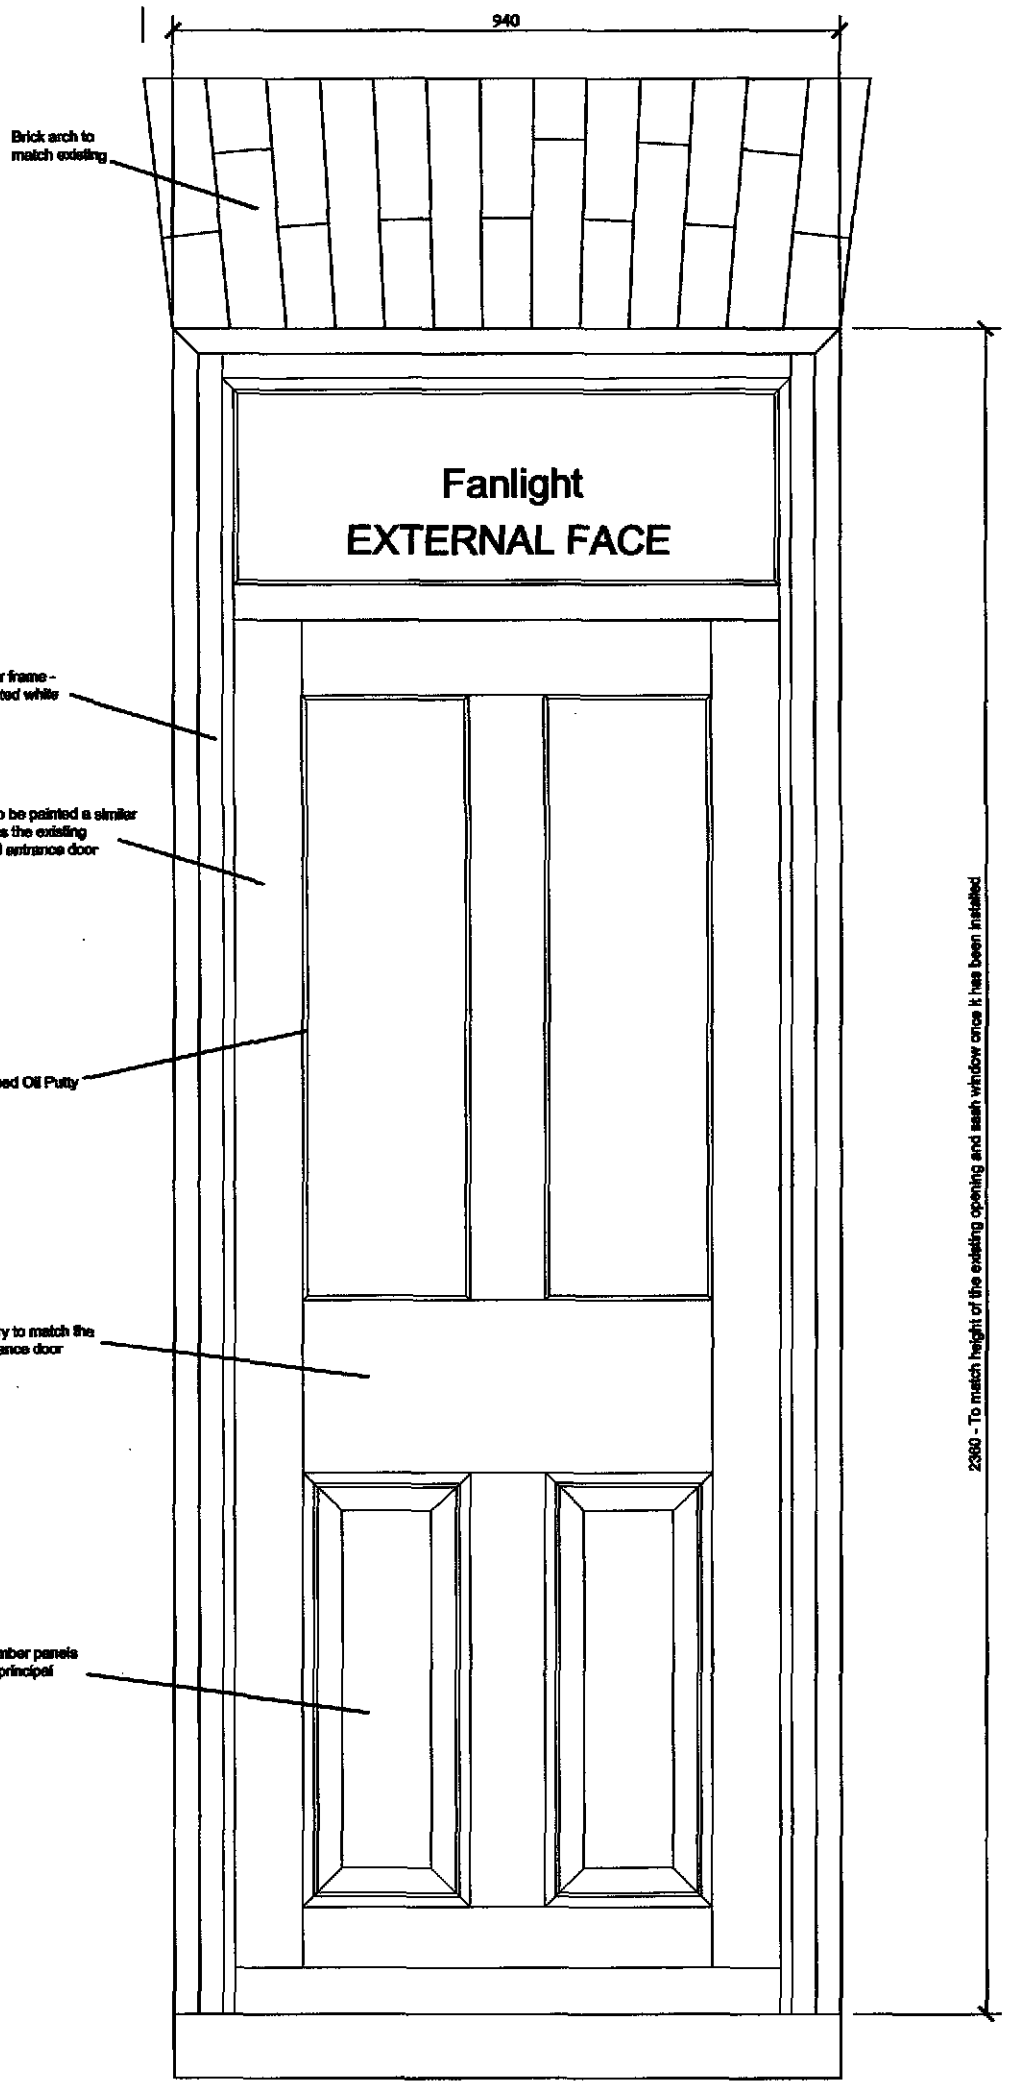

Timber Door Elevation 1:10 scale

Detail for new external door and fanlight in timber frame (softwood)

NOTE:These details indicate sizes and shapes of joinery for planning purposes. Existing Door Dimensions are to be checked on site by the joinery manufacturer and matched as much as is practically possible and the joinery manufacturer is to design in suitable weather strip details & ironmongery etc.

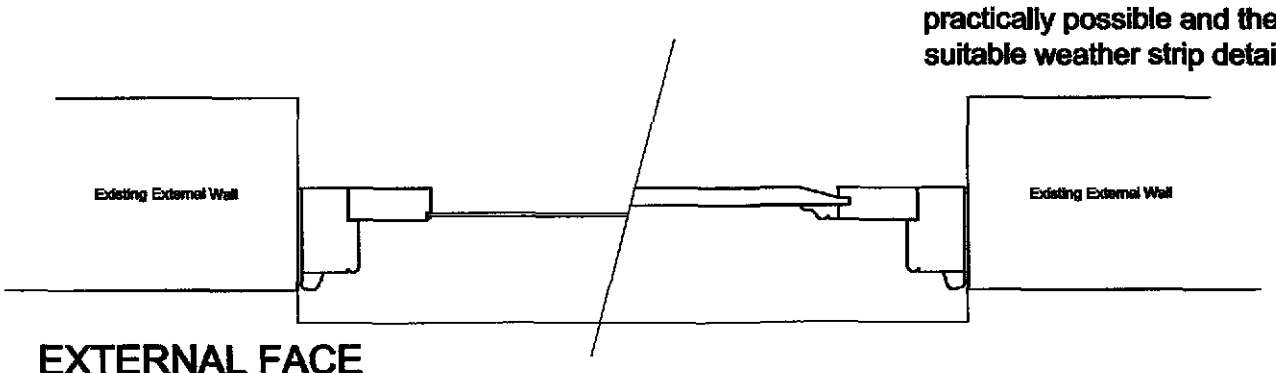

Timber Door Horizontal Plan Section 1:10 scale

A1 Rev B May 2009 Stone cill

AMENDED PLAN
Ref. A1


SHDC
Planning & Development
- 8 MAY 2009
Ref: 0159/09

ROBERT LOWE CHARTERED ARCHITECT
1-2 North End, Skirbeck Boston, Lincs., PE20 3LR
Phone 01205-821117
Fax 01205-821139
info@lowe-architects.com


Project: Remedial Works
4 Albert Street
Holbeach, Lincs
Client: Mr A Elwine
Drawing Title: JOINERY DETAILS FOR NEW TIMBER EXTERNAL DOOR & FANLIGHT

Date: May 2009
Scale: 1:10 @ A3
1:5 @ A1
Project No: 08036
Drawn: CL
Drawing No: D1
Rev: B

Contractors are to check all dimensions on site and to report any discrepancies to the Architect. Do not scale from this drawing. © 2009

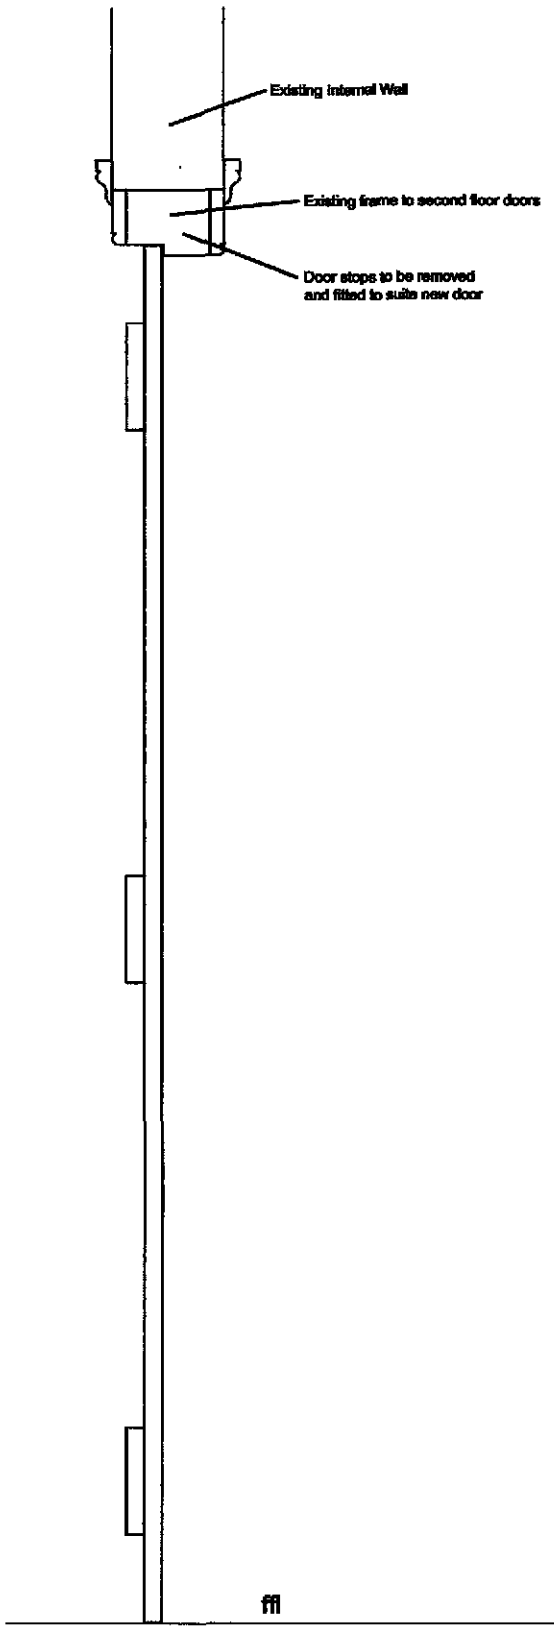


Timber Door Vertical Section 1:10 scale

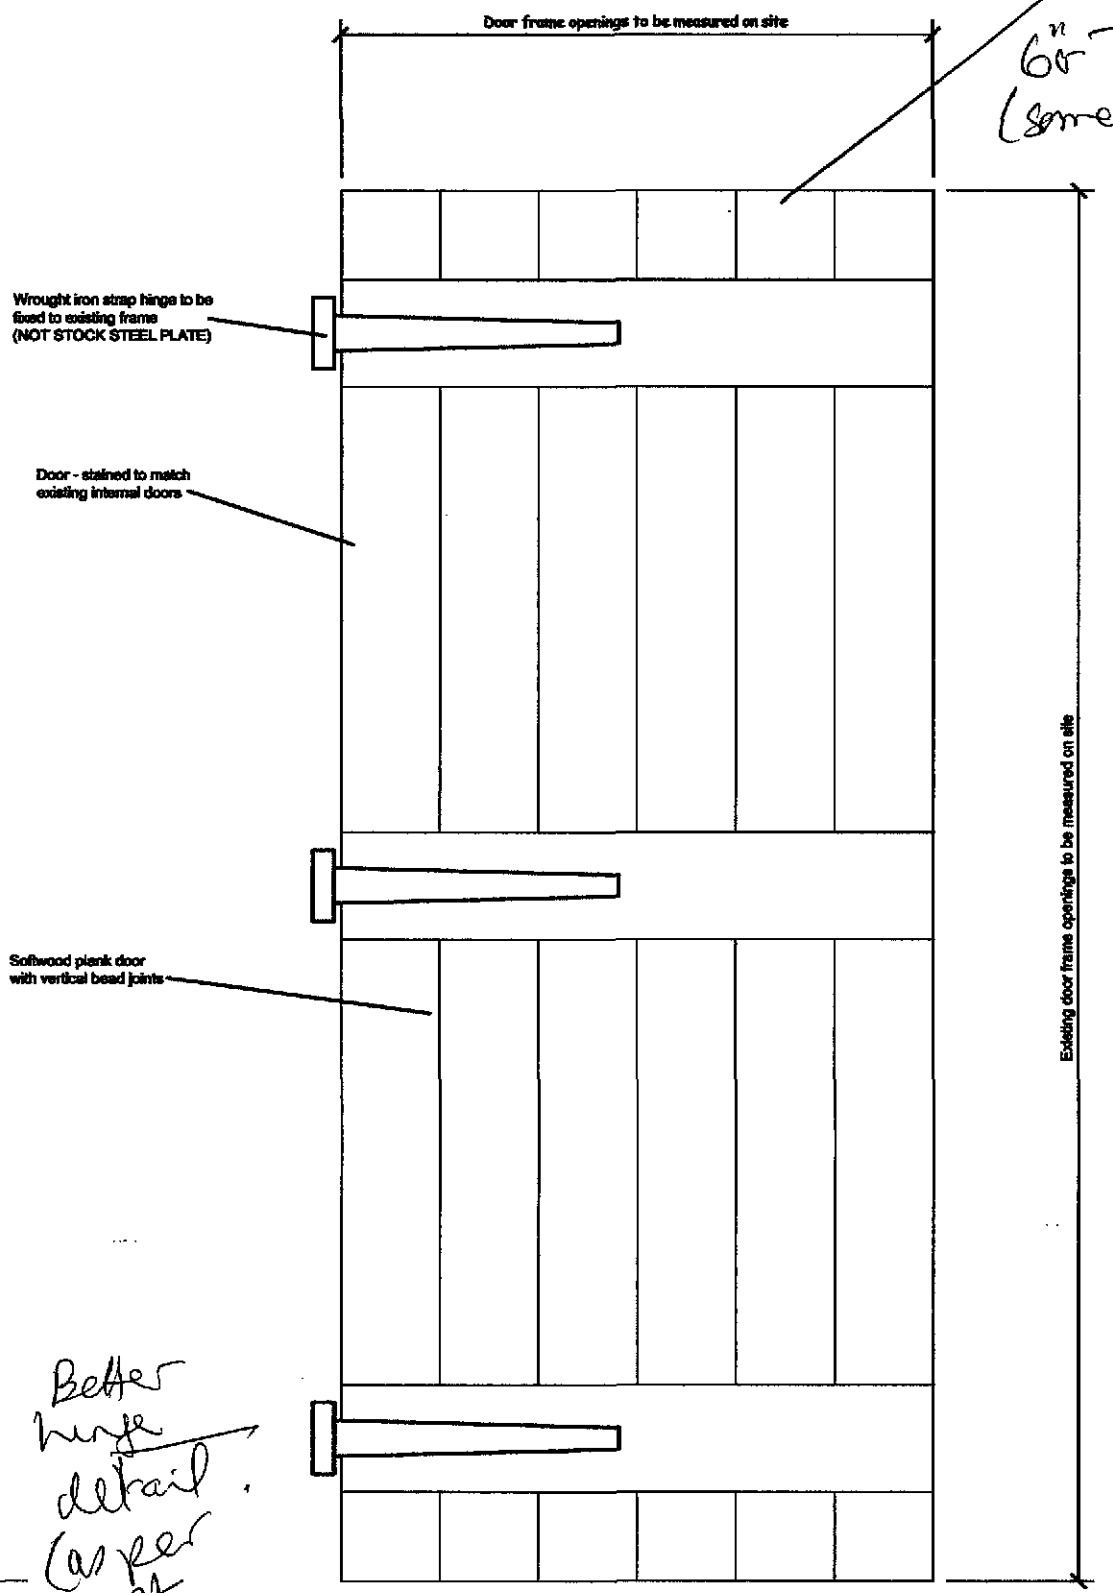

Typical detail for new and replacement internal doors in timber frame (softwood)

Timber Door Elevation 1:10 scale

NOTE:These details indicate sizes and shapes of joinery for planning purposes. Existing Internal Door Dimensions are to be checked on site by the joinery manufacturer and matched as much as is practically possible and the joinery manufacturer is to design in suitable ironmongery etc.

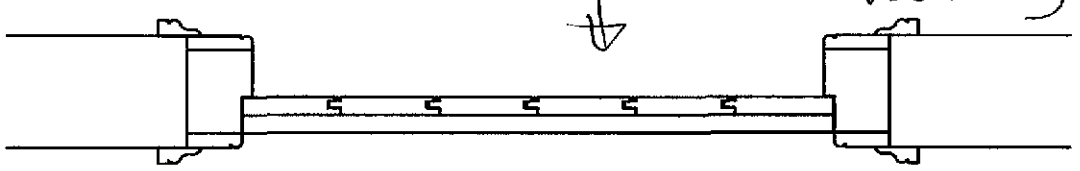

Timber Door Horizontal Plan Section 1:10 scale

Rev B May 2009 Wider planks with no bracing, Wrought iron strap hinges
A1 Rev A February 2009 Revised to plank doors

SHDC
Planning & Development
- 8 MAY 2009
Ref: 0157/09

AMENDED PLAN
Ref. A1

ROBERT LOWE CHARTERED ARCHITECT
1-2 North End, Swineshead, Boston, Lincs., PE20 3LR
Phone 01205-821117
Fax 01205-821139
info@lowe-architects.com

Project: Remedial Works, 4 Albert Street, Holbeach, Lincs
Client: Mr A Elwine
Drawing Title: JOINERY DETAILS FOR NEW SECOND FLOOR TIMBER INTERNAL DOORS - TYPICAL DETAIL
Date: May 2009
Scales: 1: 10 @ A3, 1: 5 @ A1
Project No: 08036
Drawn: CL
Drawing No: D3
Rev: B

Contractors are to check all dimensions on site and to report any discrepancy to the Architect. Do not scale from this drawing. © 2009