
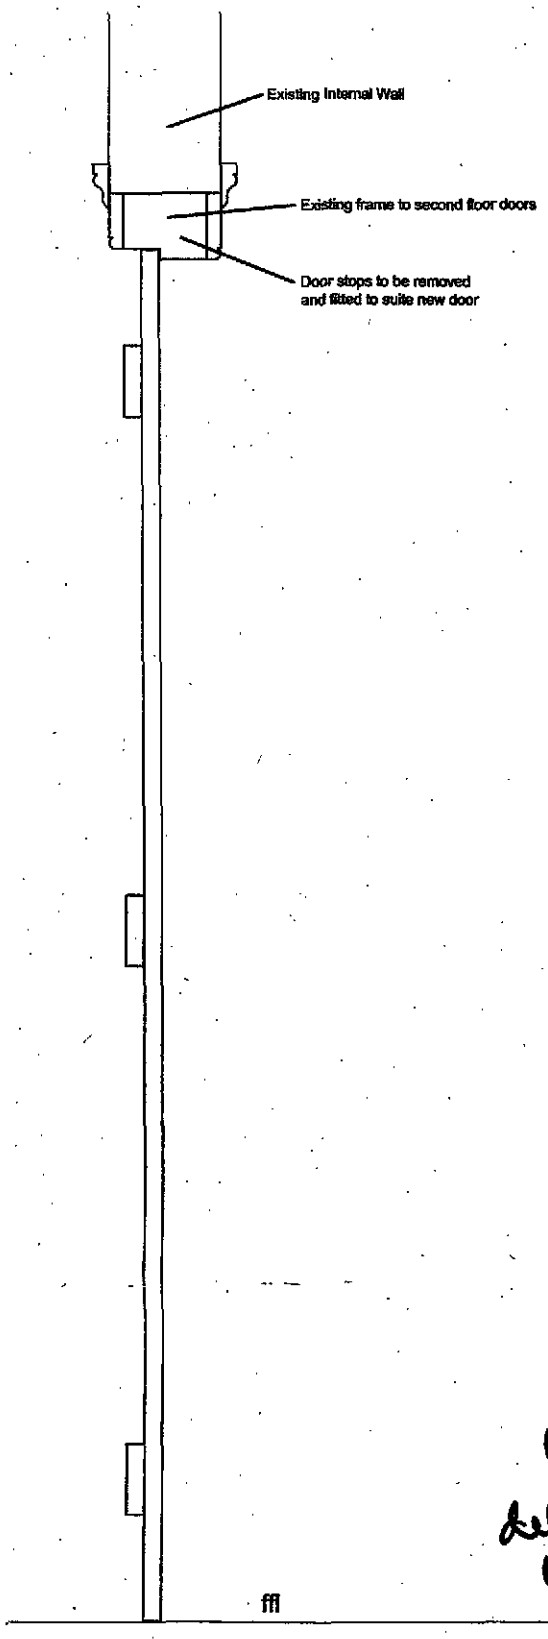


Timber Door Vertical
Section 1:10 scale

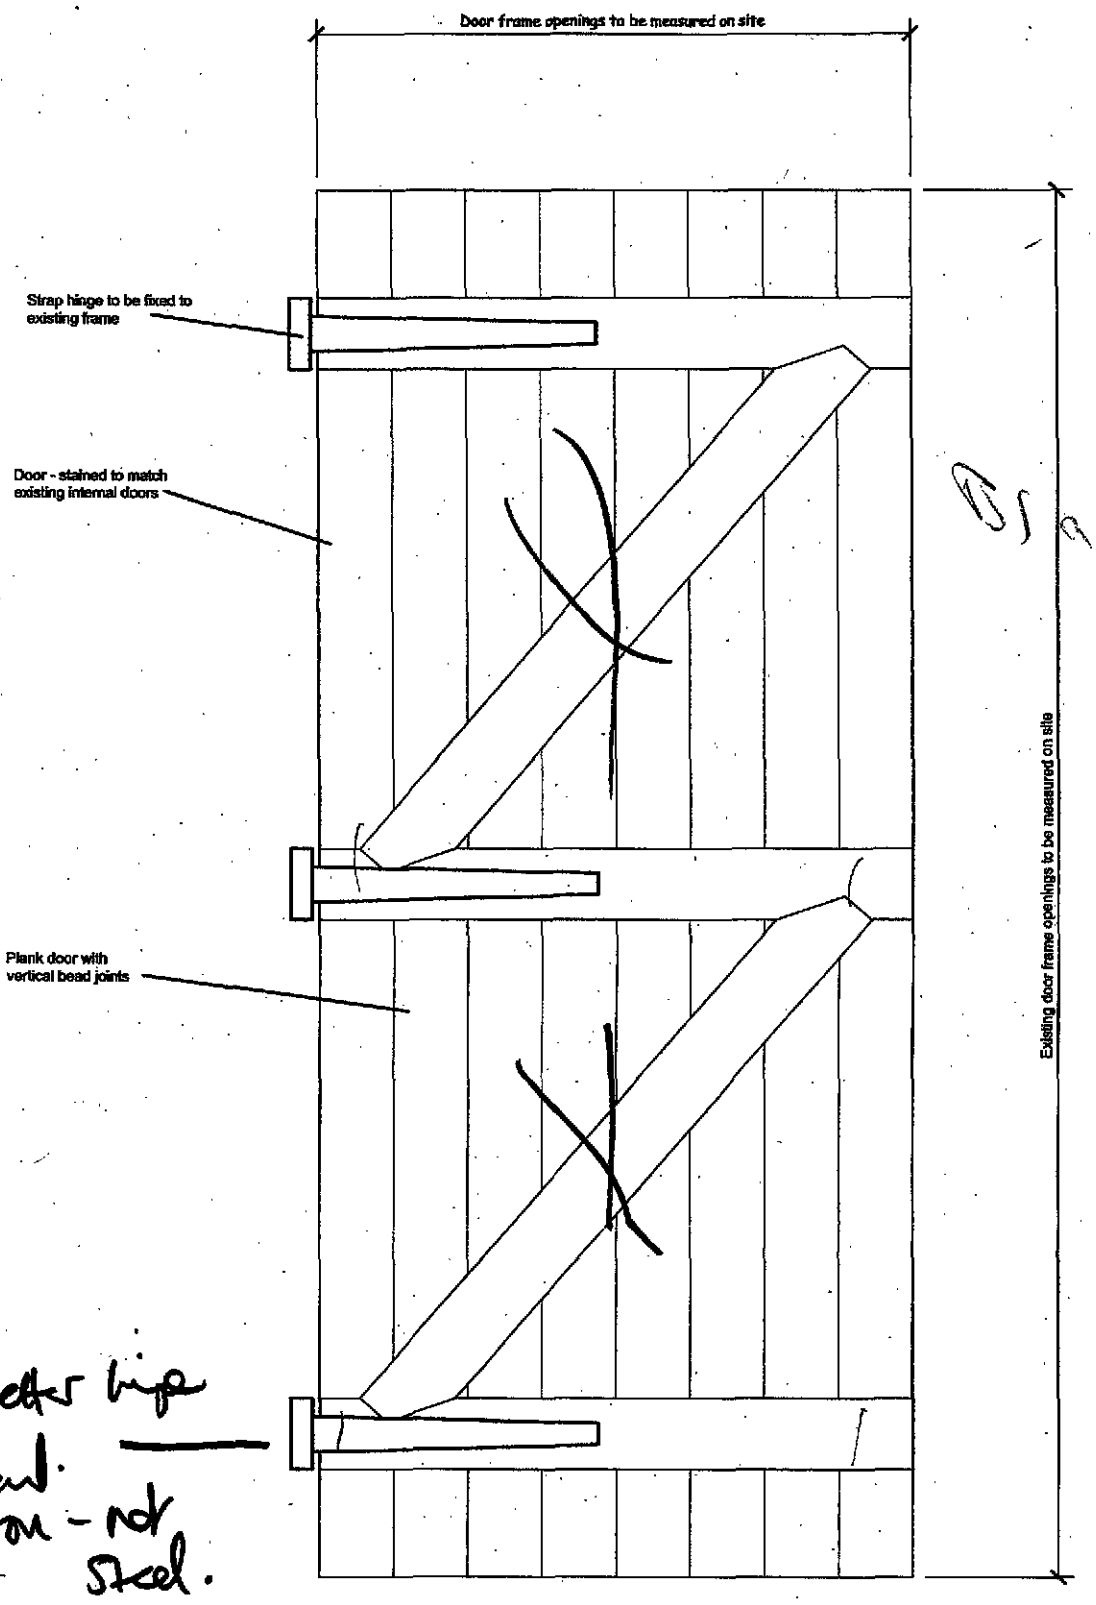


Typical detail for new and replacement
internal doors in timber frame

Timber Door Elevation 1:10 scale

NOTE:These details indicate sizes and shapes of joinery for planning purposes. Existing Internal Door Dimensions are to be checked on site by the joinery manufacturer and matched as much as is practically possible and the joinery manufacturer is to design in suitable ironmongery etc.

SUPERSEDED

Not appropriate. note planks required with bead moulding detail.

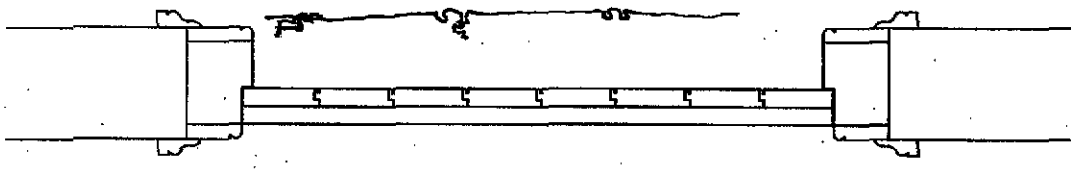

Timber Door Horizontal
Plan Section 1:10 scale

SHDC
Planning & Development
- 4 MAR 2009
Ref: 0157/09

ROBERT LOWE
CHARTERED ARCHITECT
1-2 North End, Swineshead
Boston, Lincs., PE20 3LR
Phone 01205-821117
Fax 01205-821139
info@lowe-architects.com

Project: Remedial Works
4 Albert Street
Holbeach, Lincs


Client: Mr A Elwine

Drawing Title: JOINERY DETAILS FOR NEW SECOND FLOOR TIMBER INTERNAL DOORS - TYPICAL DETAIL


Date: March 2009
Scale: 1:10 @ A3
1:5 @ A1
Project No: 08036
Drawn: CL
Drawing No: D3
Rev: A

Contractors are to check all dimensions on site and to report any discrepancy to the Architect. Do not scale from the drawing.
© 2005

A1 Rev A February 2009 Revised to plank doors

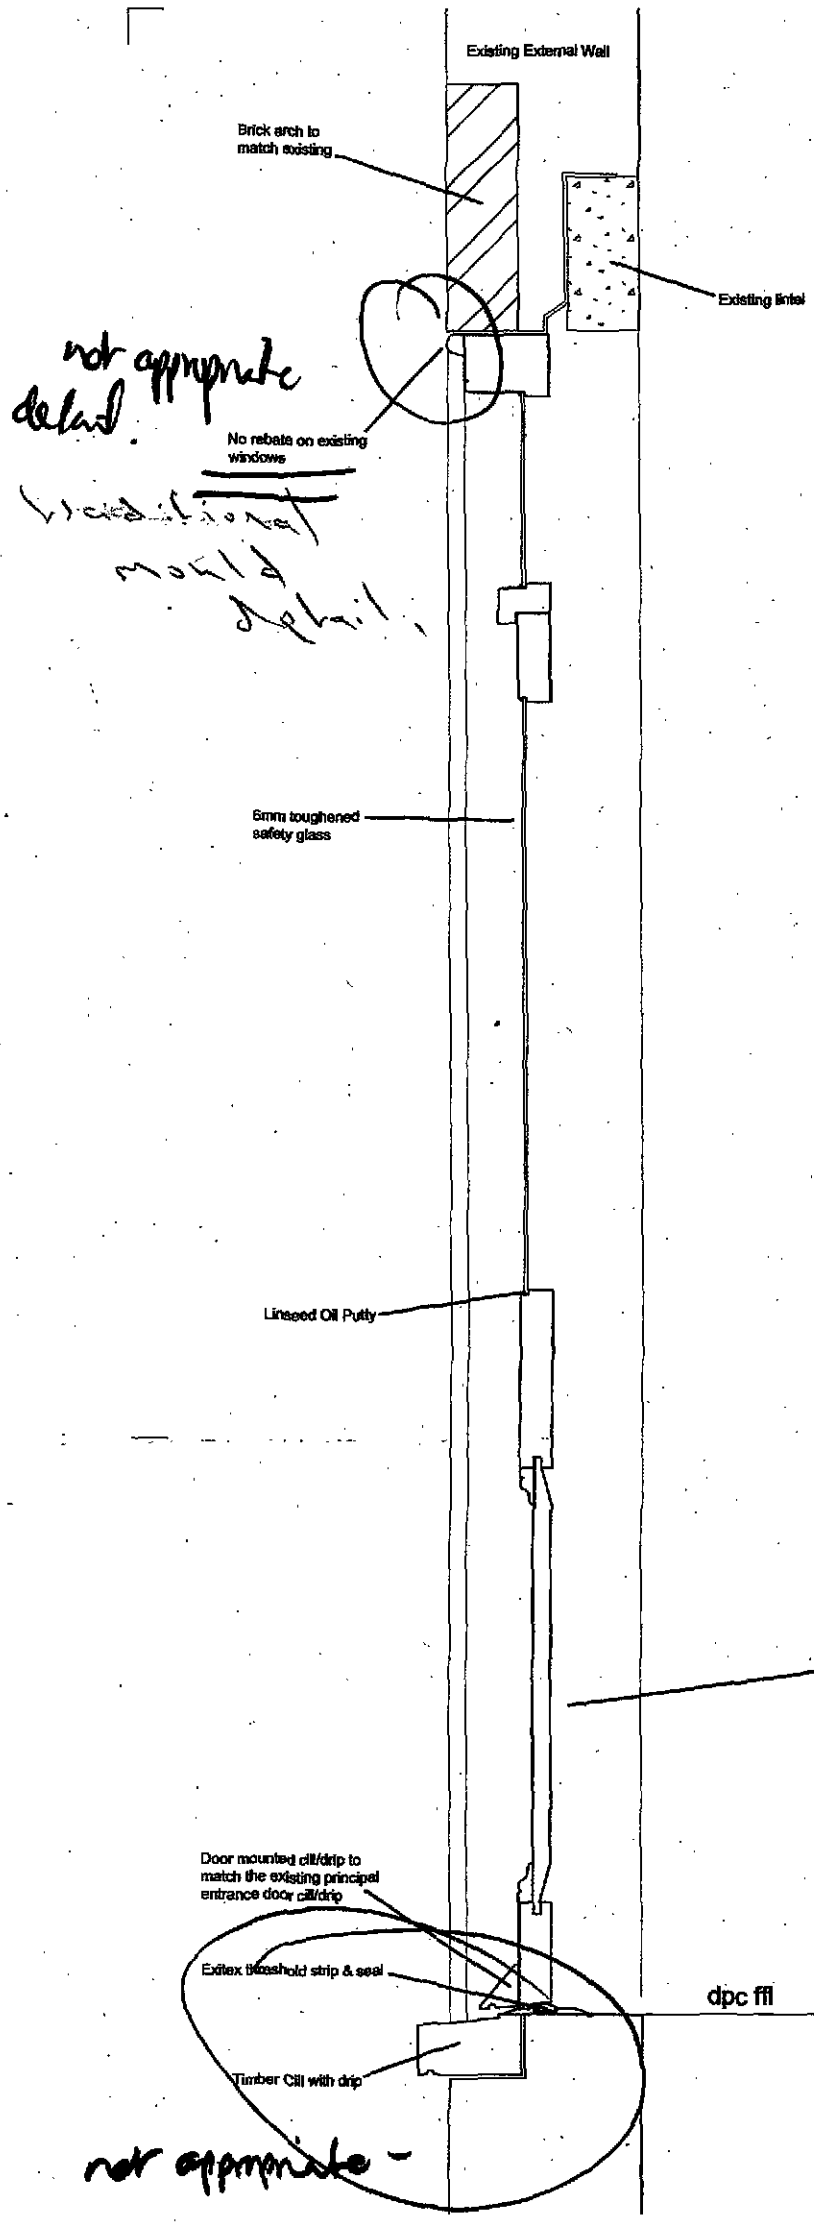

Timber Door Vertical Section 1:10 scale

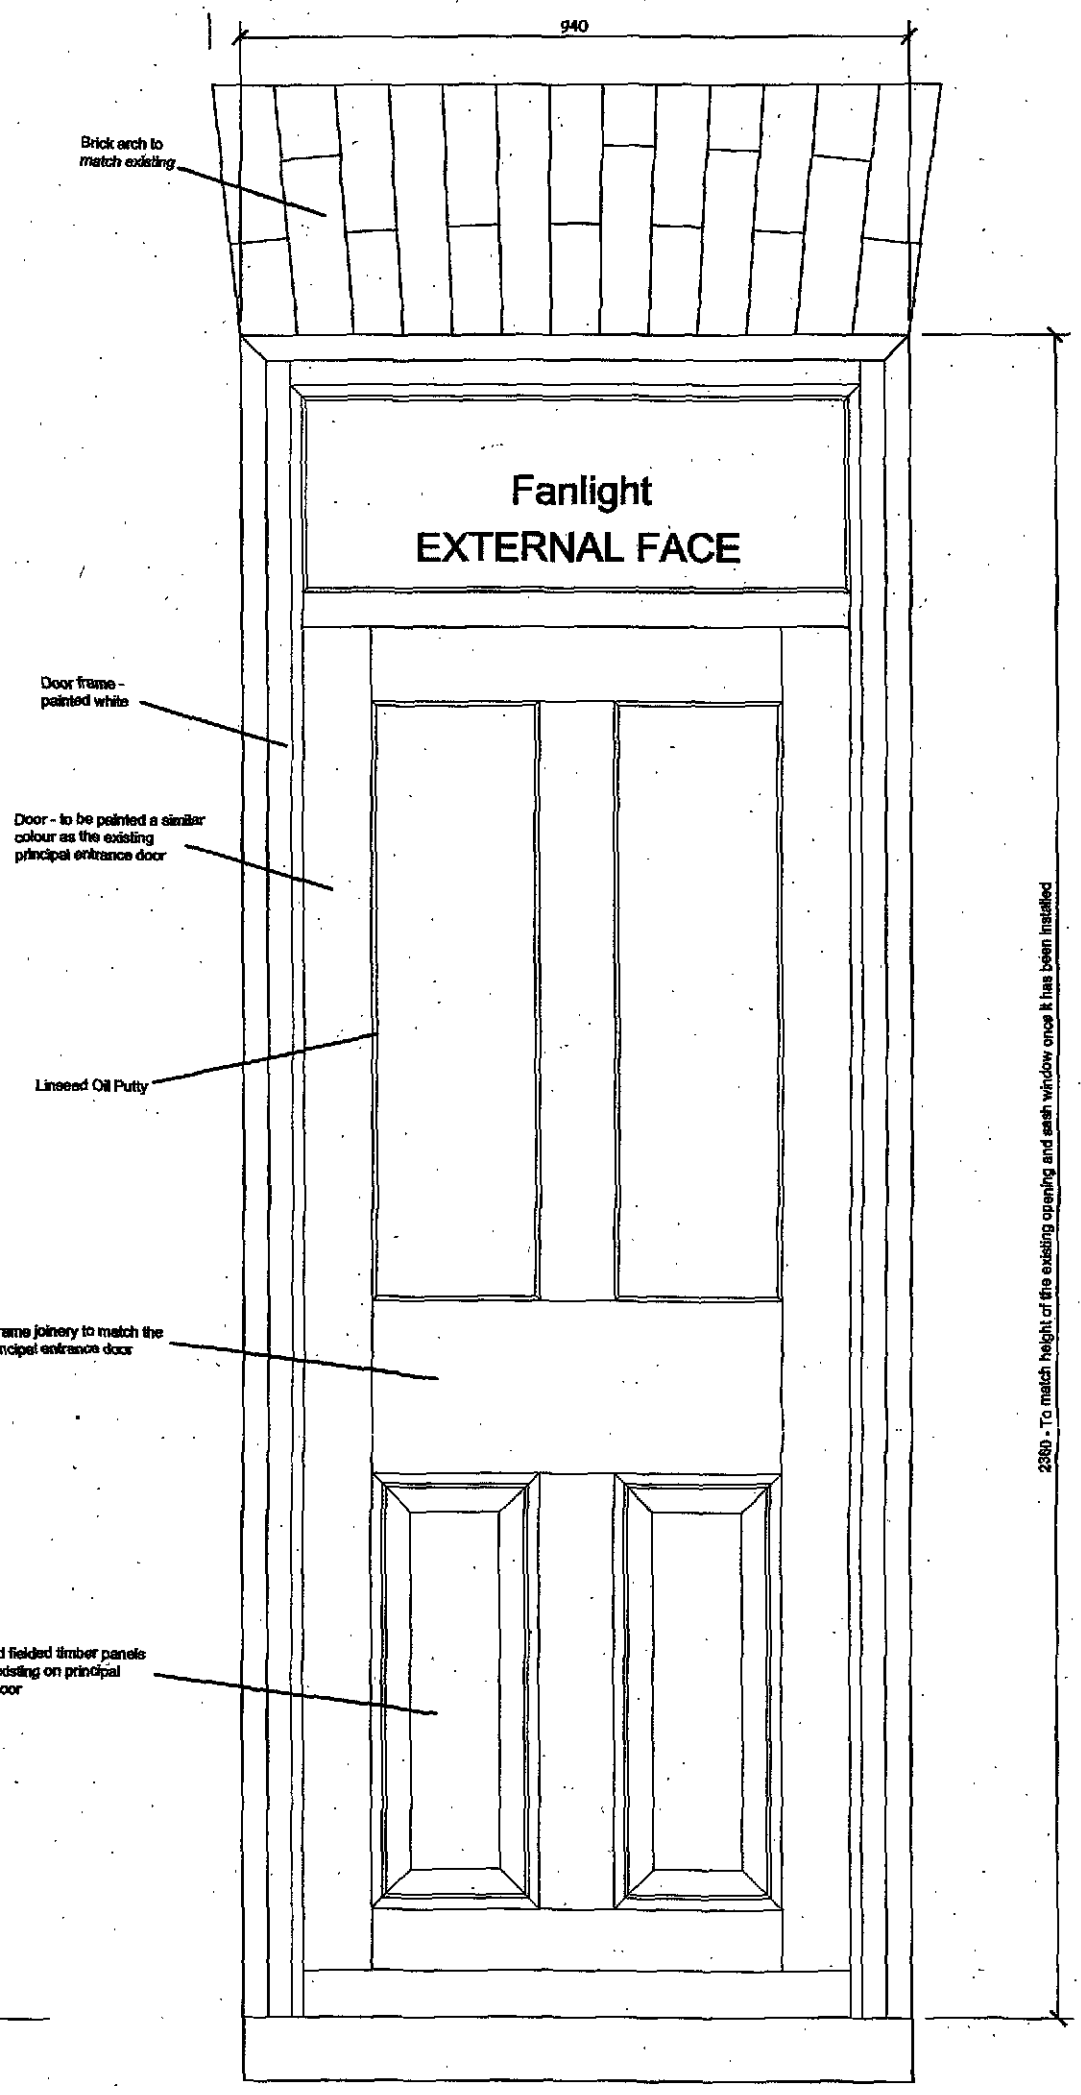

Detail for new external door and fanlight in timber frame

Timber Door Elevation 1:10 scale

NOTE:These details indicate sizes and shapes of joinery for planning purposes. Existing Door Dimensions are to be checked on site by the joinery manufacturer and matched as much as is practically possible and the joinery manufacturers to design in suitable weather strip details & ironmongery etc.

SUPERSEDED



Timber Door Horizontal Plan Section 1:10 scale

SHDC
Planning & Development
- 4 MAR 2009
Ref: 0157/09

A1

ROBERT LOWE CHARTERED ARCHITECT
1-2 North End, Swineshead
Boston, Lincs., PE20 3LR
Phone 01205-821117
Fax 01205-821139
info@lowe-architects.com

Project: Remedial Works
4 Albert Street
Holbeach, Lincs
Client: Mr A Elwins
Drawing Title: JOINERY DETAILS FOR NEW TIMBER EXTERNAL DOOR & FANLIGHT

Date: March 2009
Scale: 1: 10 @ A3
1: 5 @ A1
Project No: 08036
Drawn: CL
Drawing No: D1
Rev: A

Contractors are to check all dimensions on site and to report any discrepancy to the Architect. Do not scale from the drawing. © 2008