


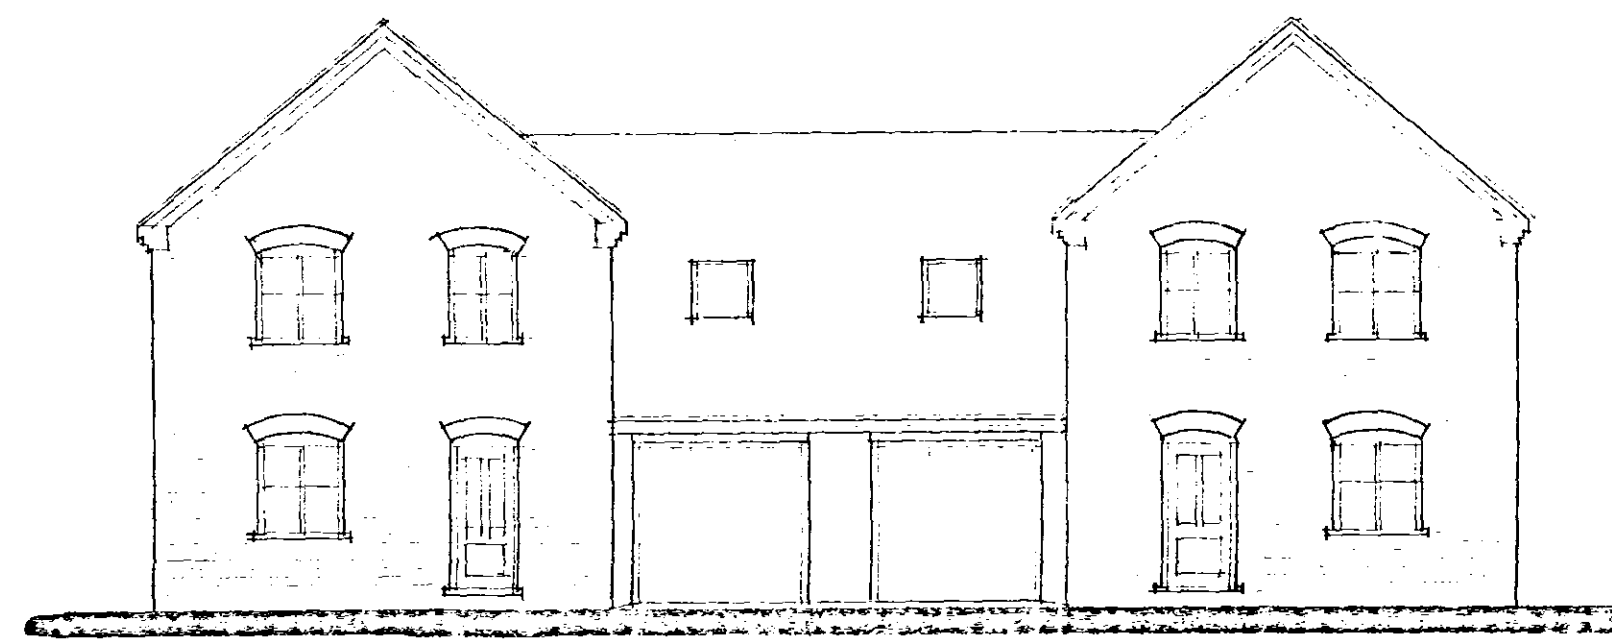
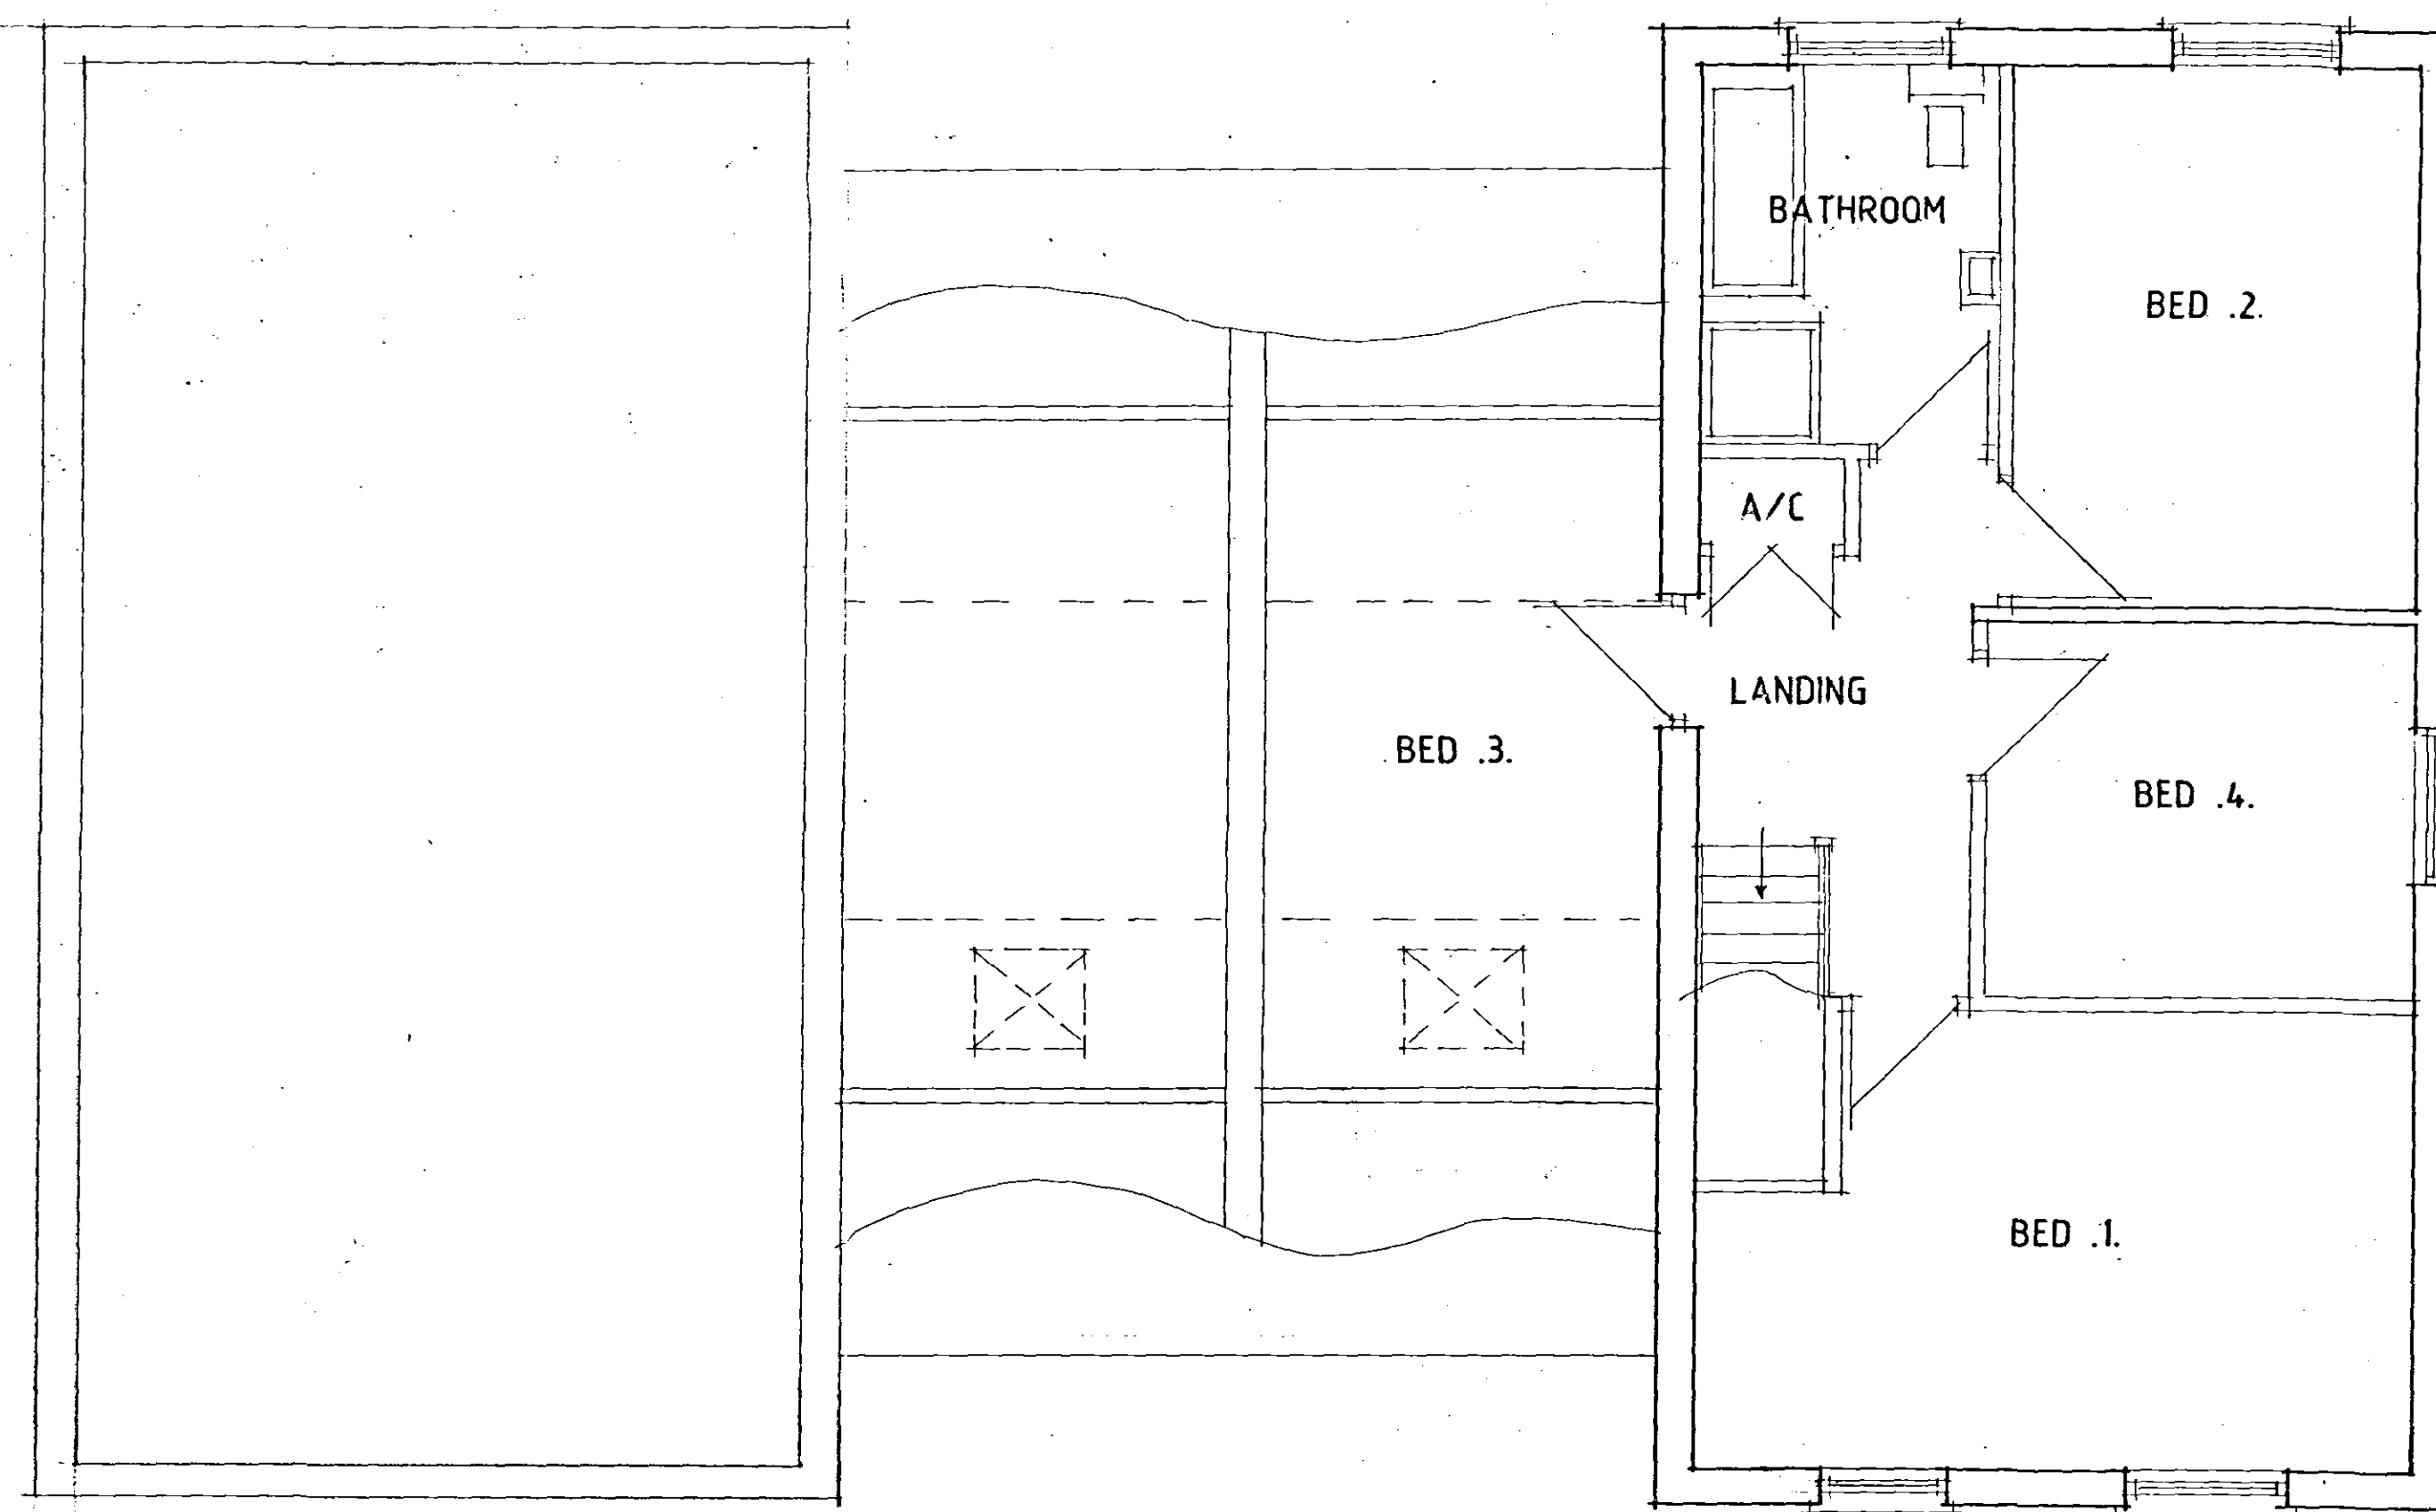


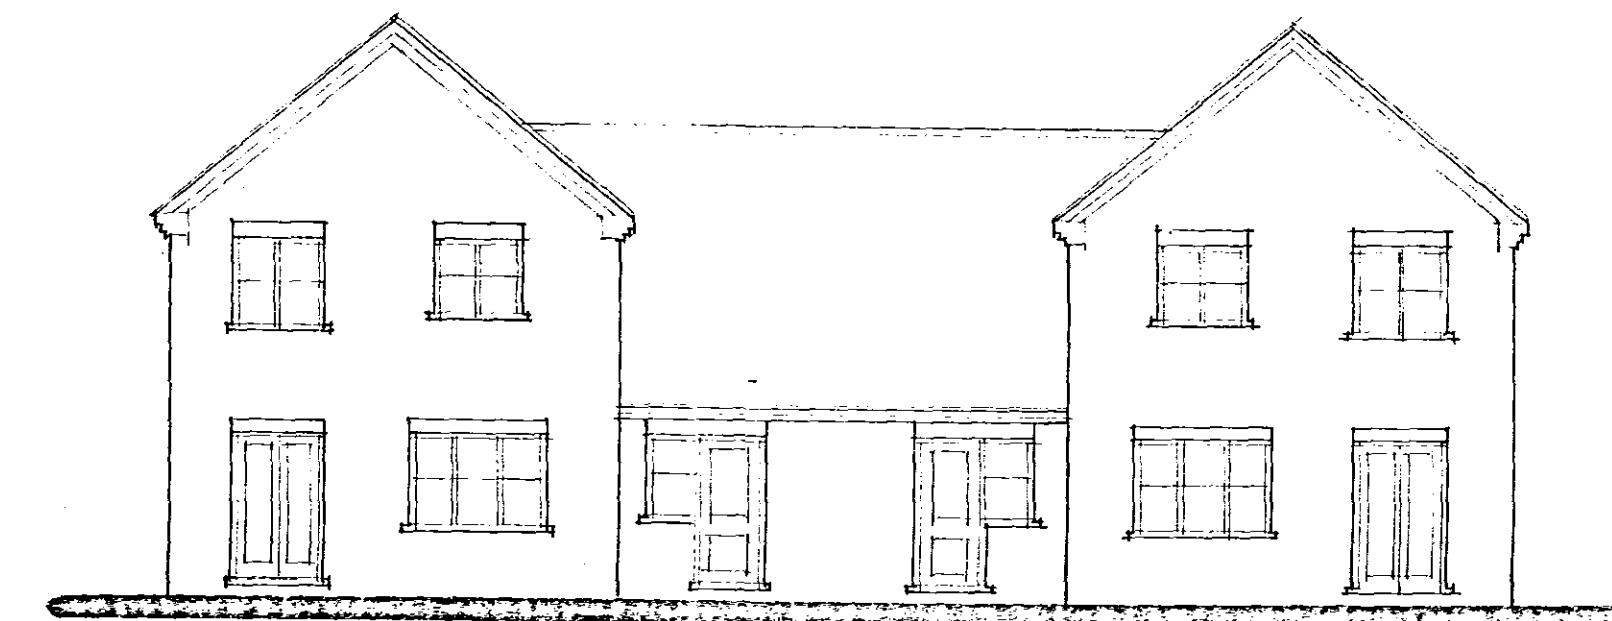


FRONT

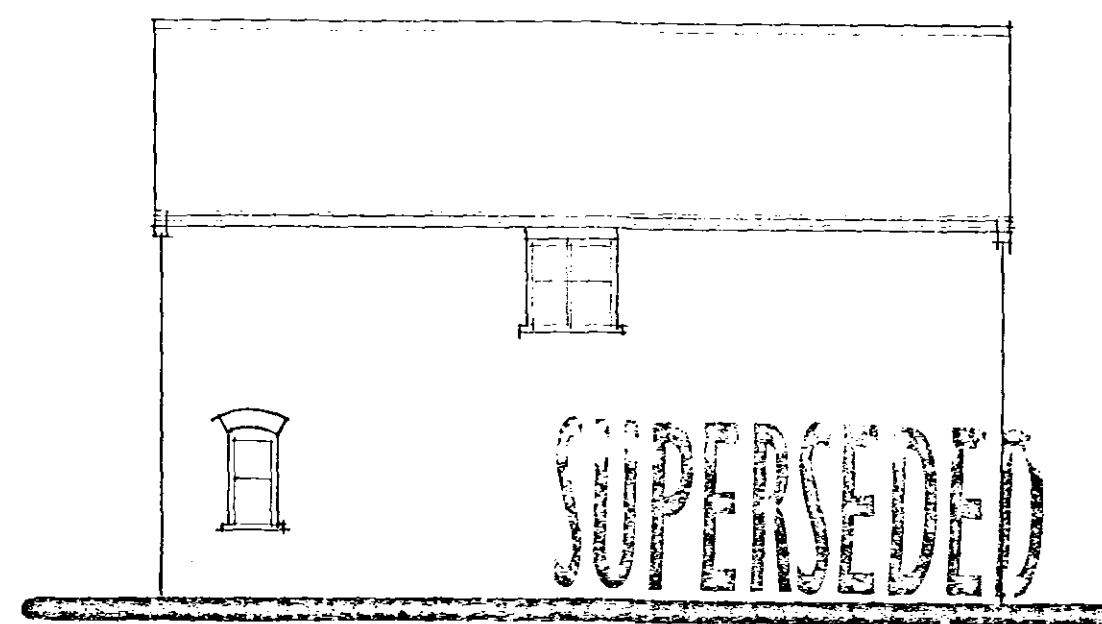

FIRST FLOOR PLAN

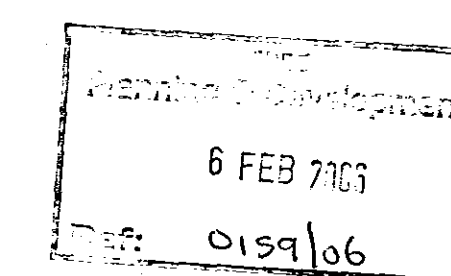

SUPERSEDED

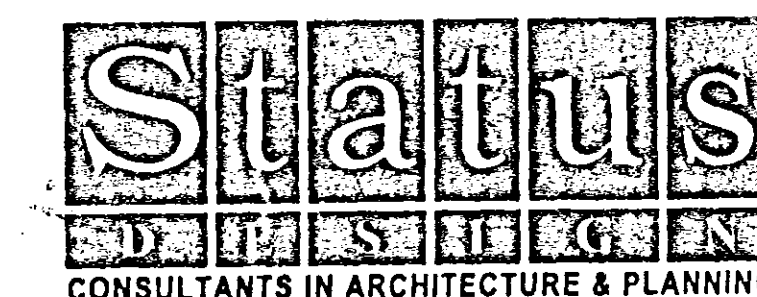

FENBANK BUILDERS

CORSAIR .2.

1:50 1:100 | JAN-06

B.GILHAM.

2 Edinburgh Walk, Holbeach,
Spalding, Lincs. PE12 7AP
Tel: 01406 424343 Fax: 01406 490702

