




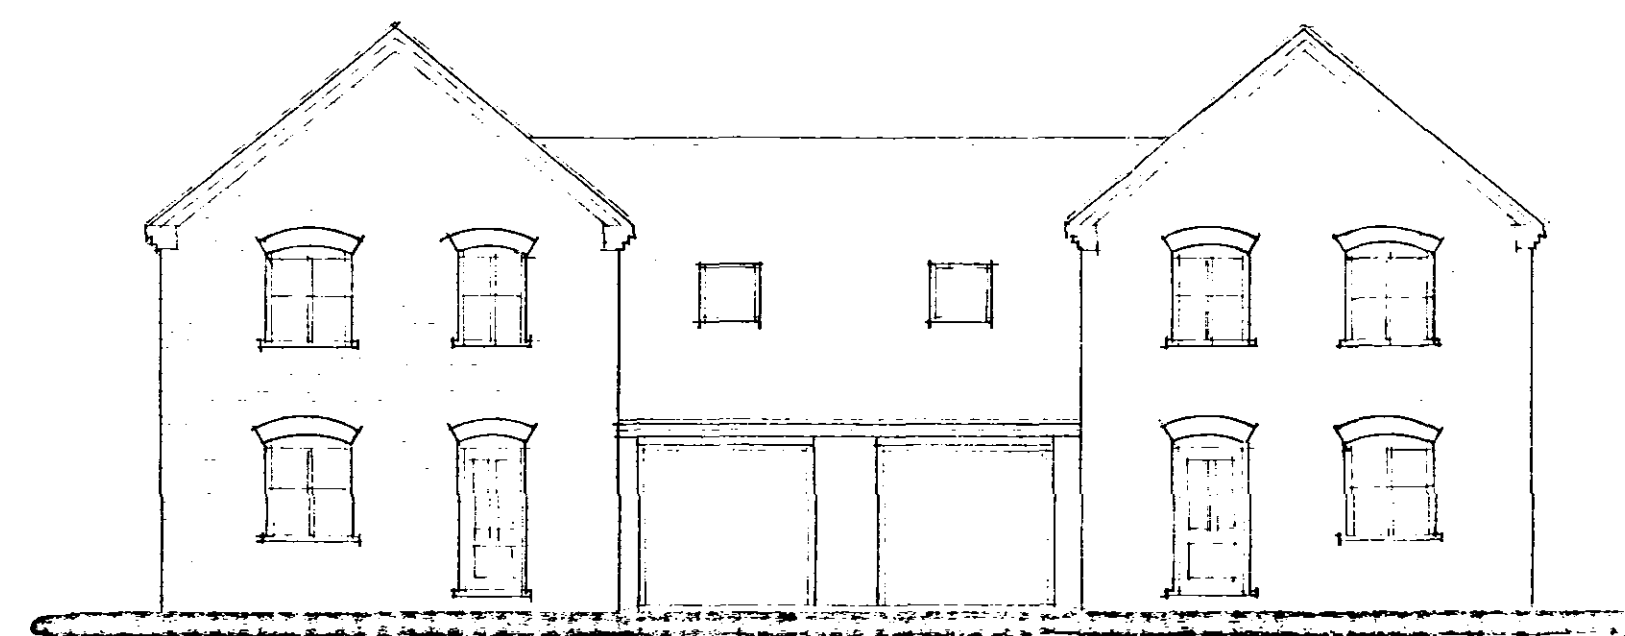


FRONT

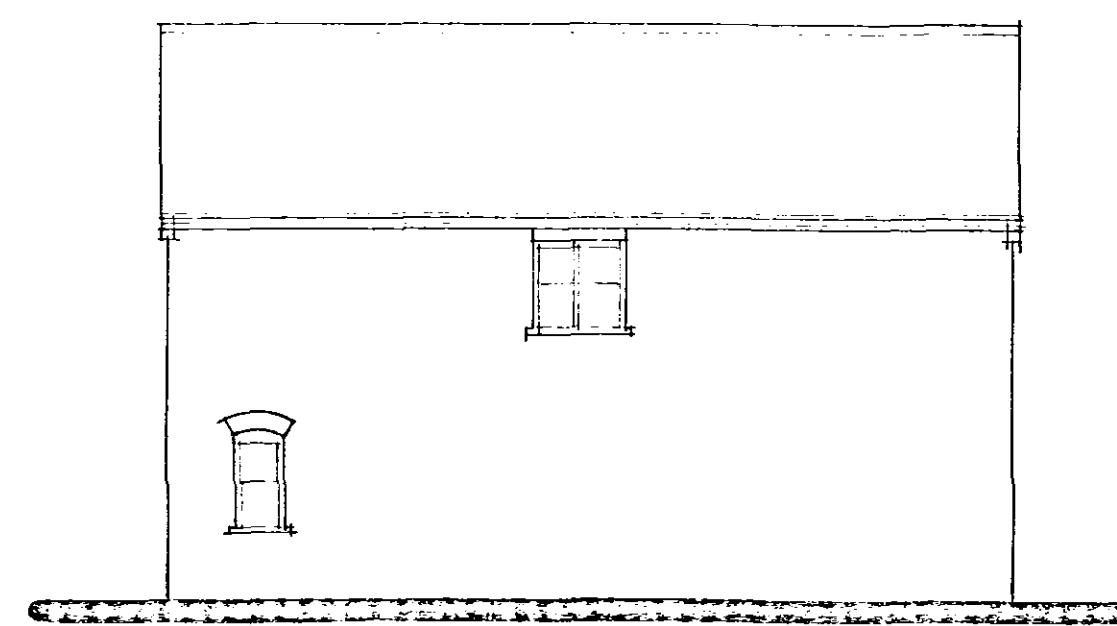

SIDE

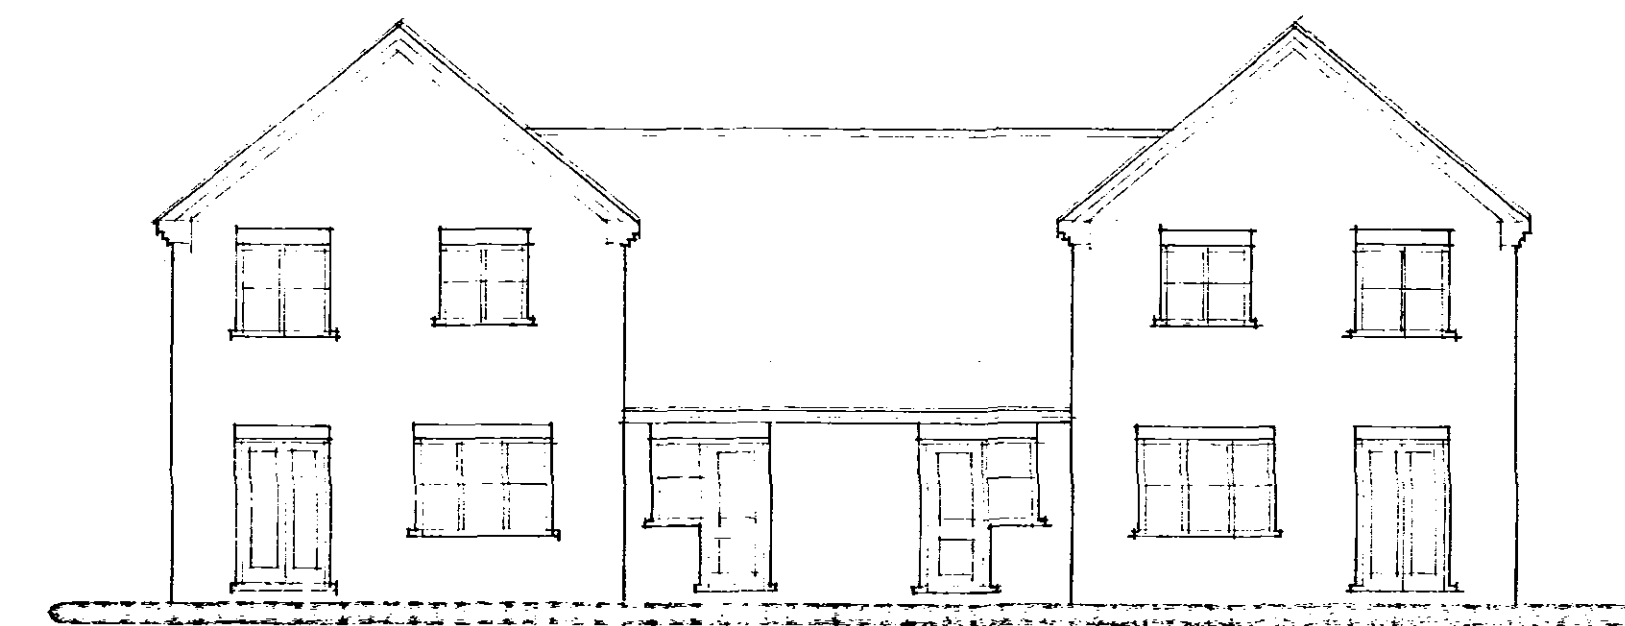


REAR

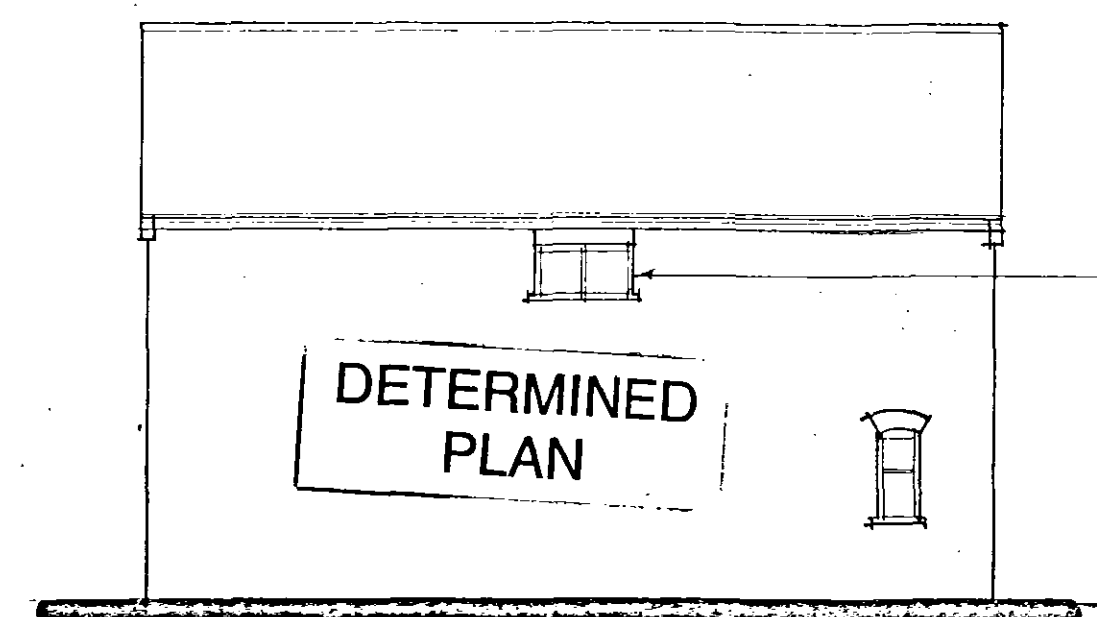

SIDE

HIGH LEVEL WINDOW.
TO PLOT 1. BED .4.
ONLY

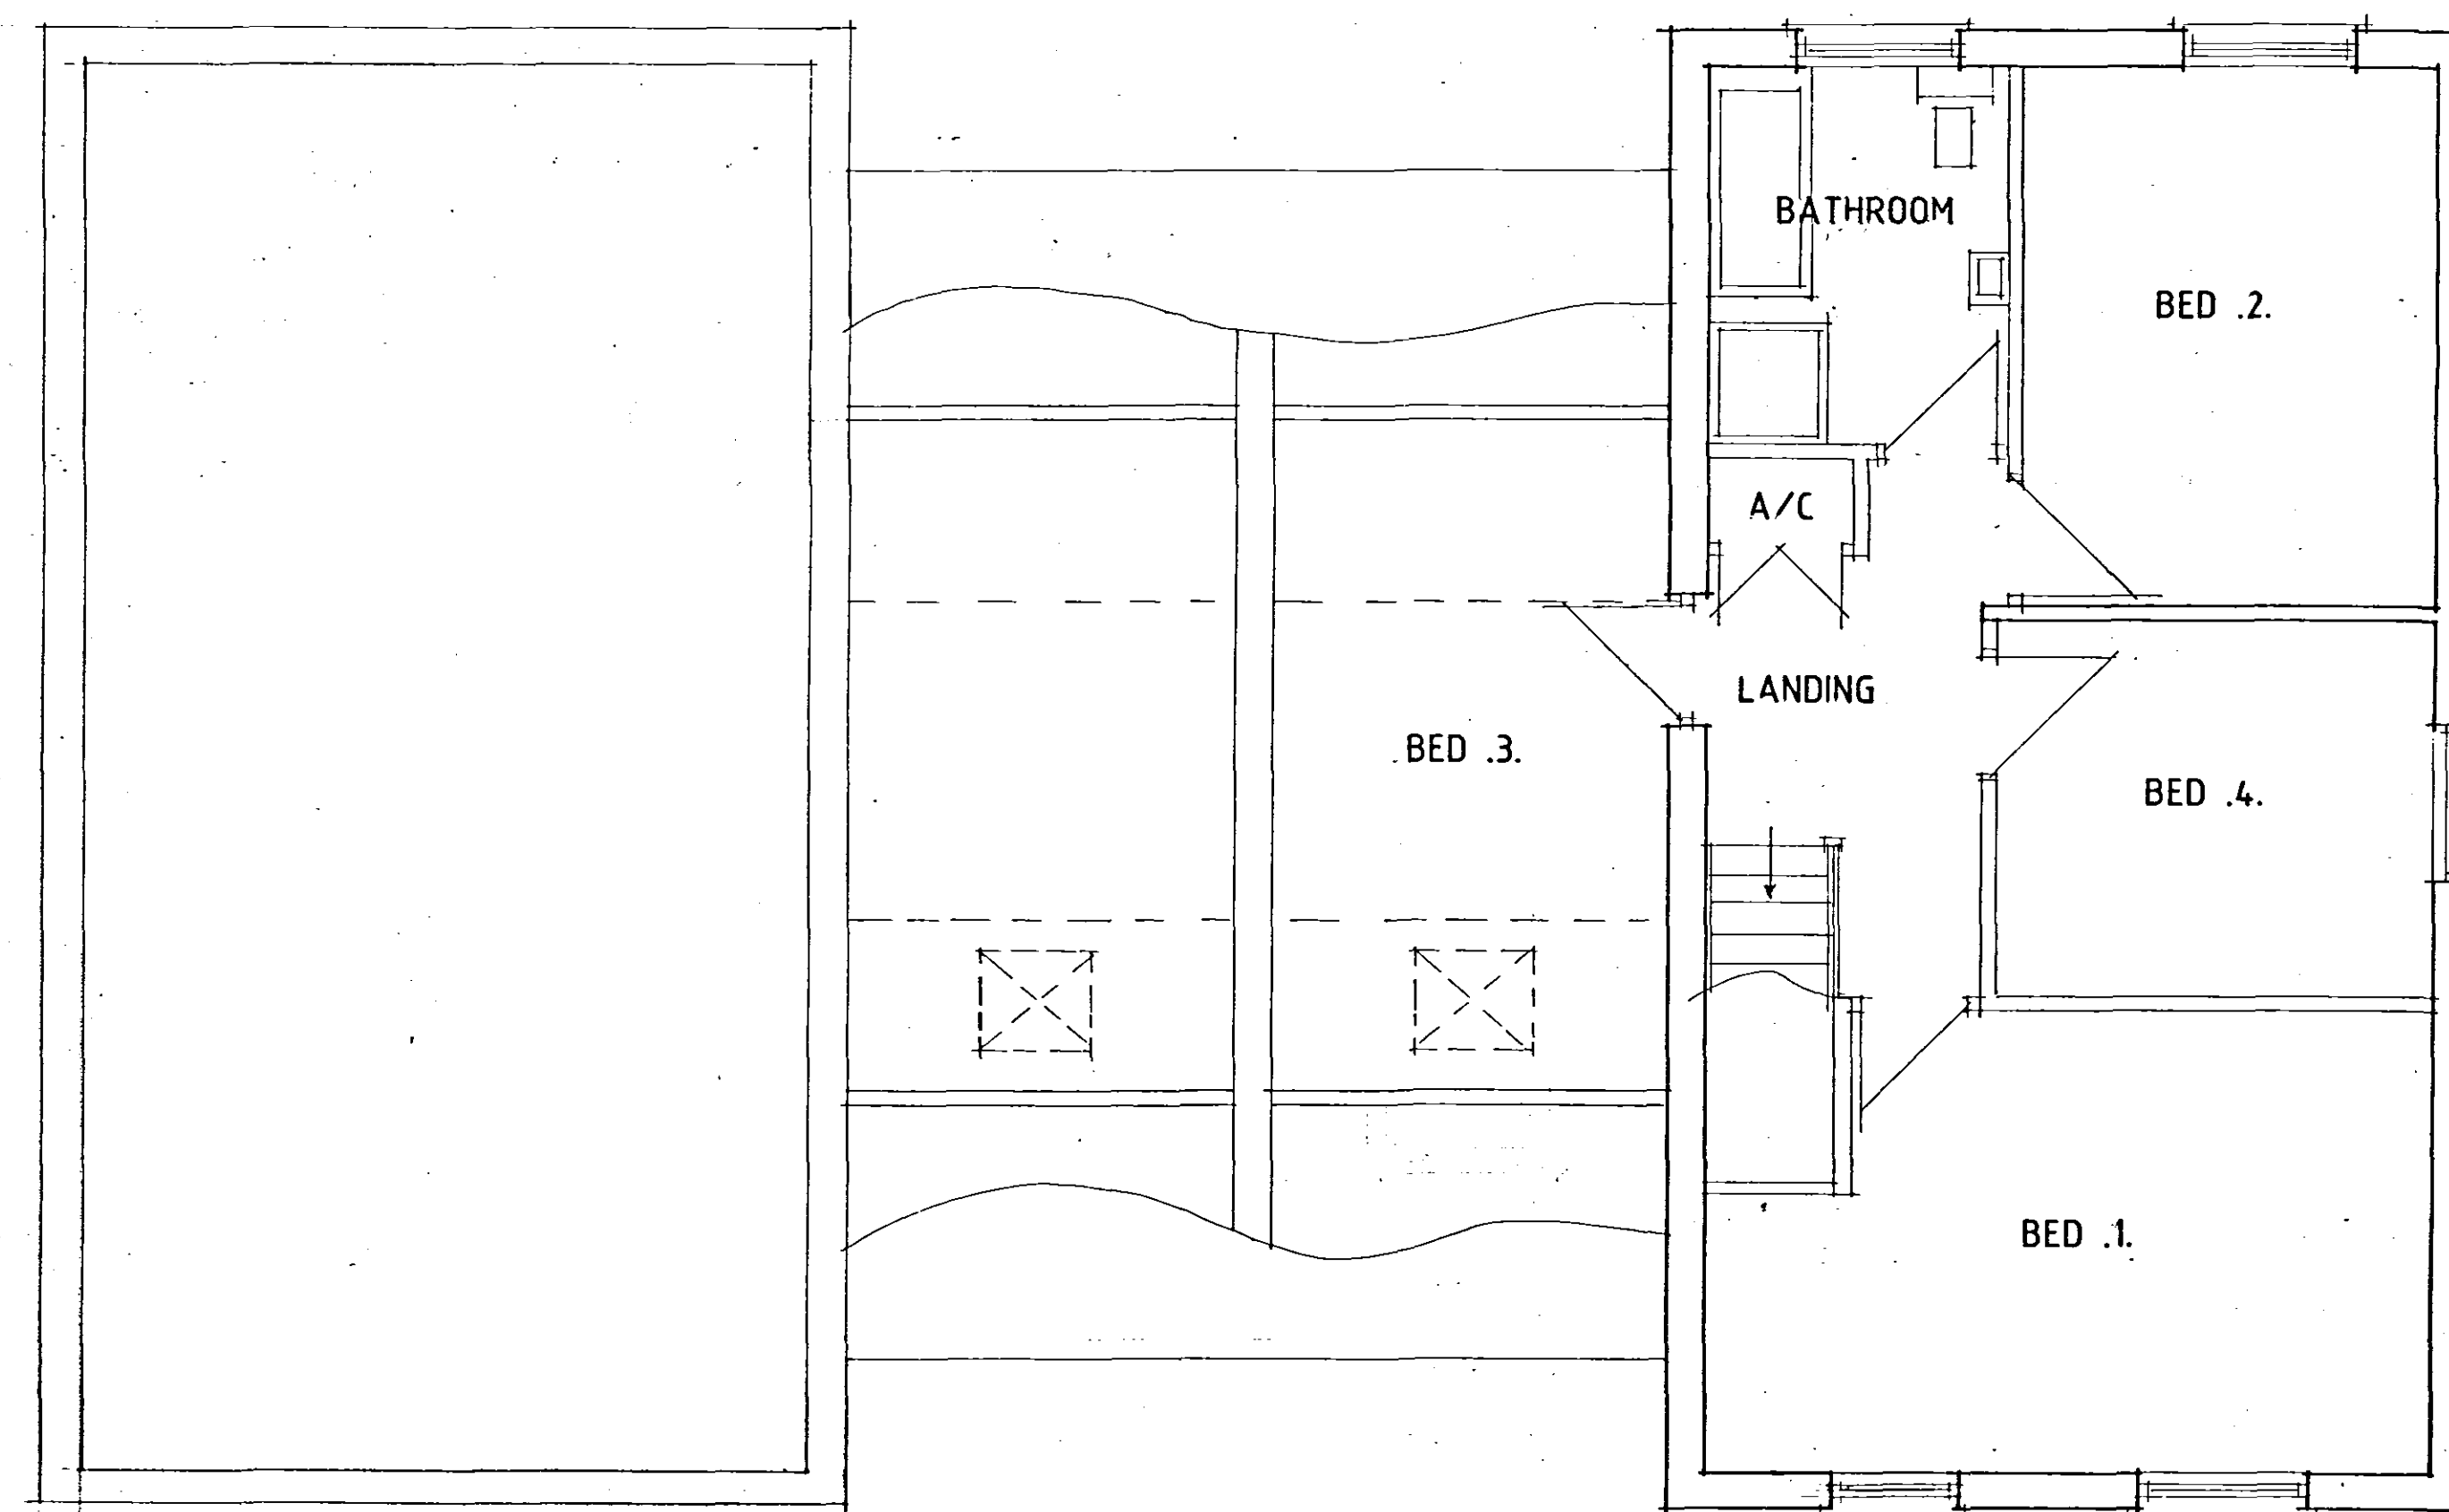

FIRST FLOOR PLAN

SHDC
Planning & Development
29 MAR 2006
Ref: 0159/06

AMENDED PLAN
Ref: 41

A - PLANNING ALTS.

Status
CONSULTANTS IN ARCHITECTURE & PLANNING

FENBANK BUILDERS

CORSAIR .2.

1:50 1:100 | JAN-06

B.GILHAM.

2 Edinburgh Walk, Holbeach,
Spalding, Lincs. PE12 7AP.
Tel: 01406 424343 Fax: 01406 490702

