


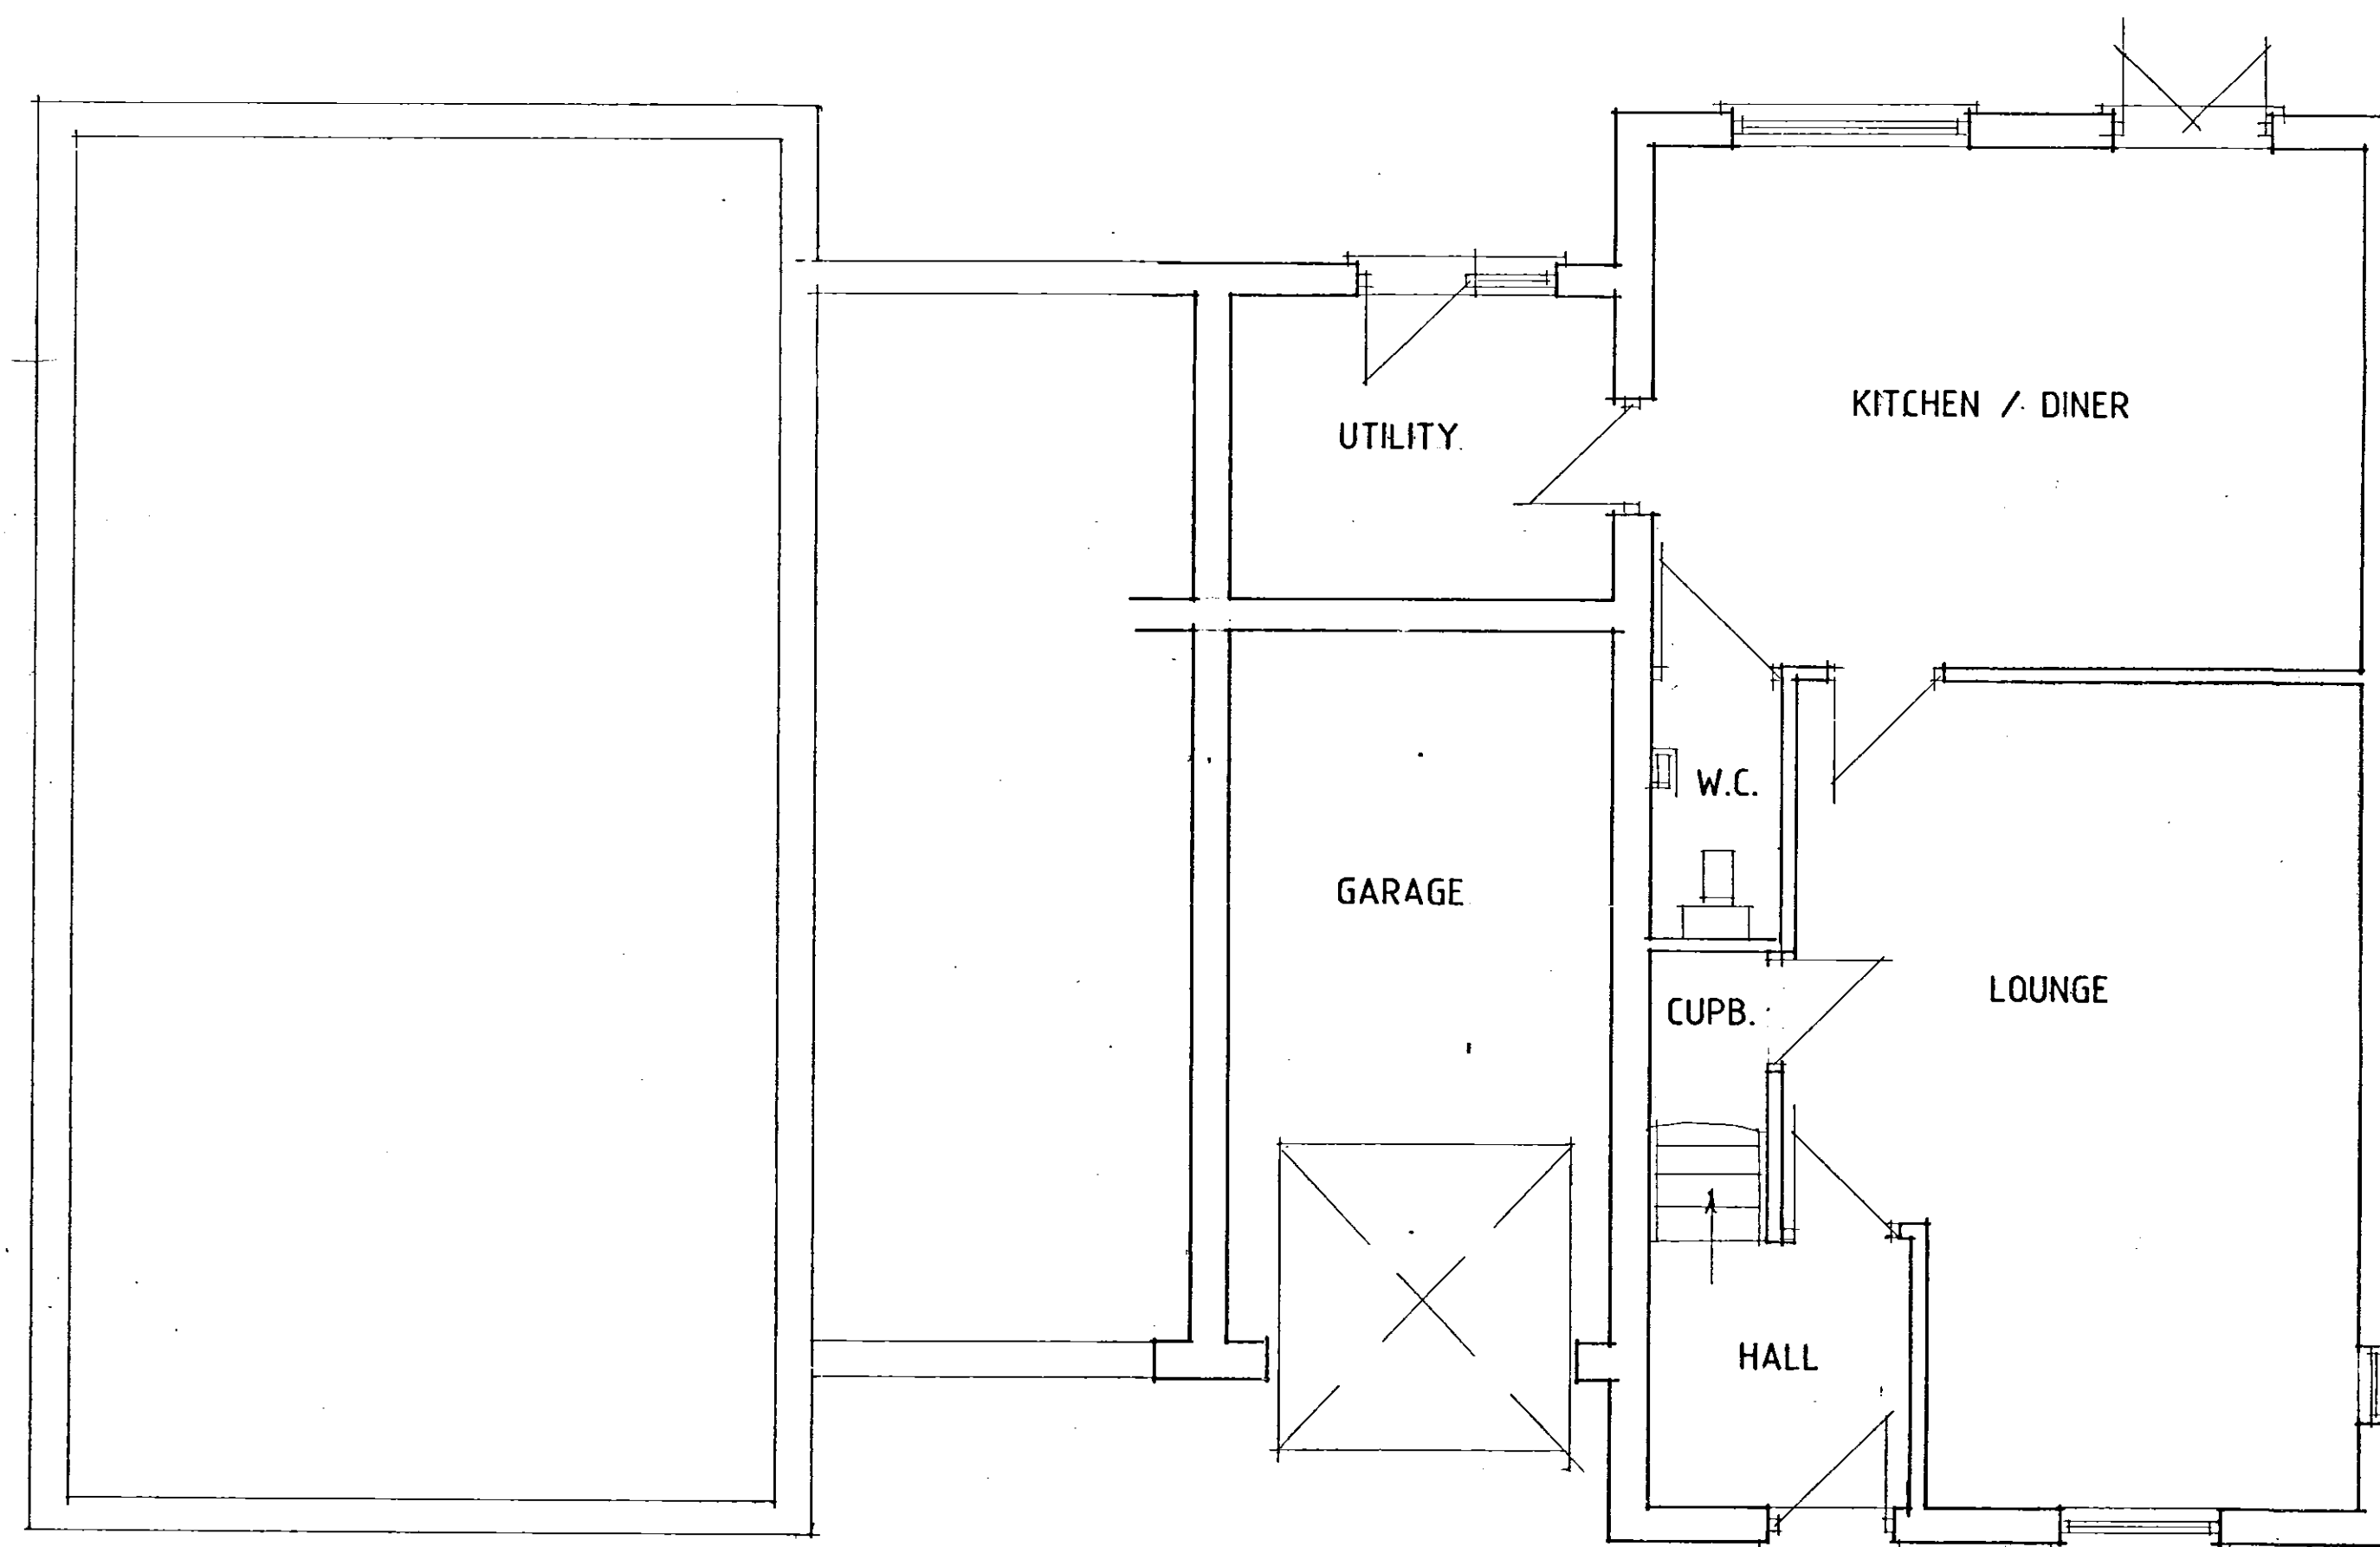

GROUND FLOOR PLAN

DETERMINED
PLAN

6 FEB 2005
0159/06

Status
DESIGN
CONSULTANTS IN ARCHITECTURE & PLANNING

FENBANK BUILDERS

CORSAIR

1:50 | JAN-06

B.GILHAM

2 Edinburgh Walk, Holbeach,
Spalding, Lincs. PE12 7AP
Tel: 01406 424343 Fax: 01406 490702

