


3MDC
Planning & Development
29 FEB 2012
Ref: 0164-12

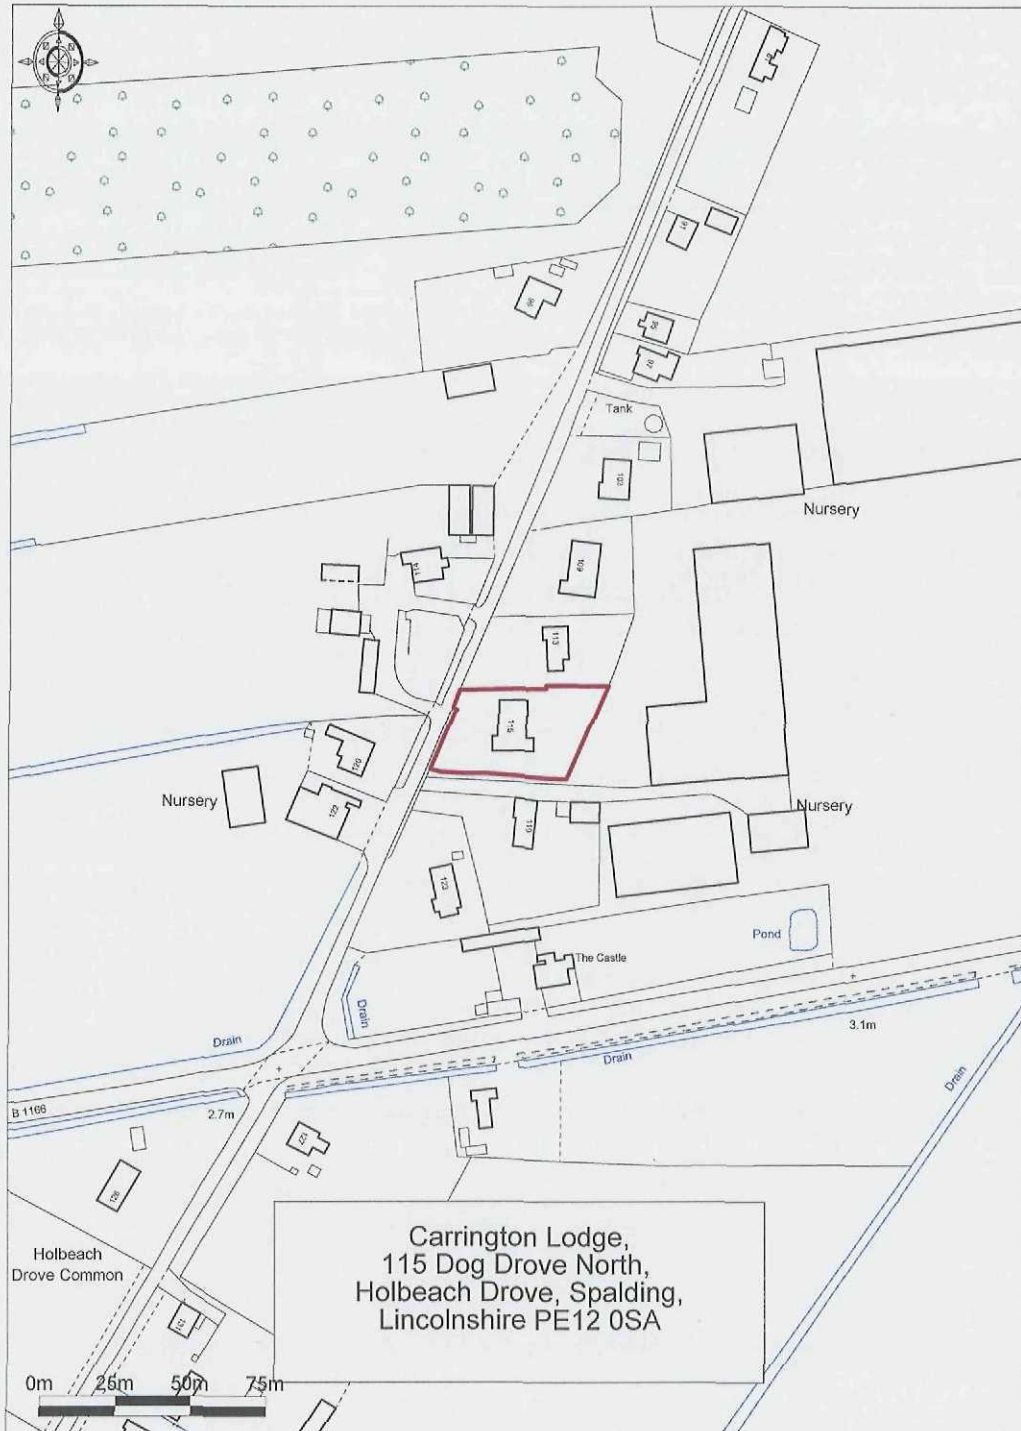

Promap

Ordnance Survey © Crown Copyright 2012. All rights reserved. Licence number 100020449.
Getmapping plc 2012. Plotted Scale - 1:2500