




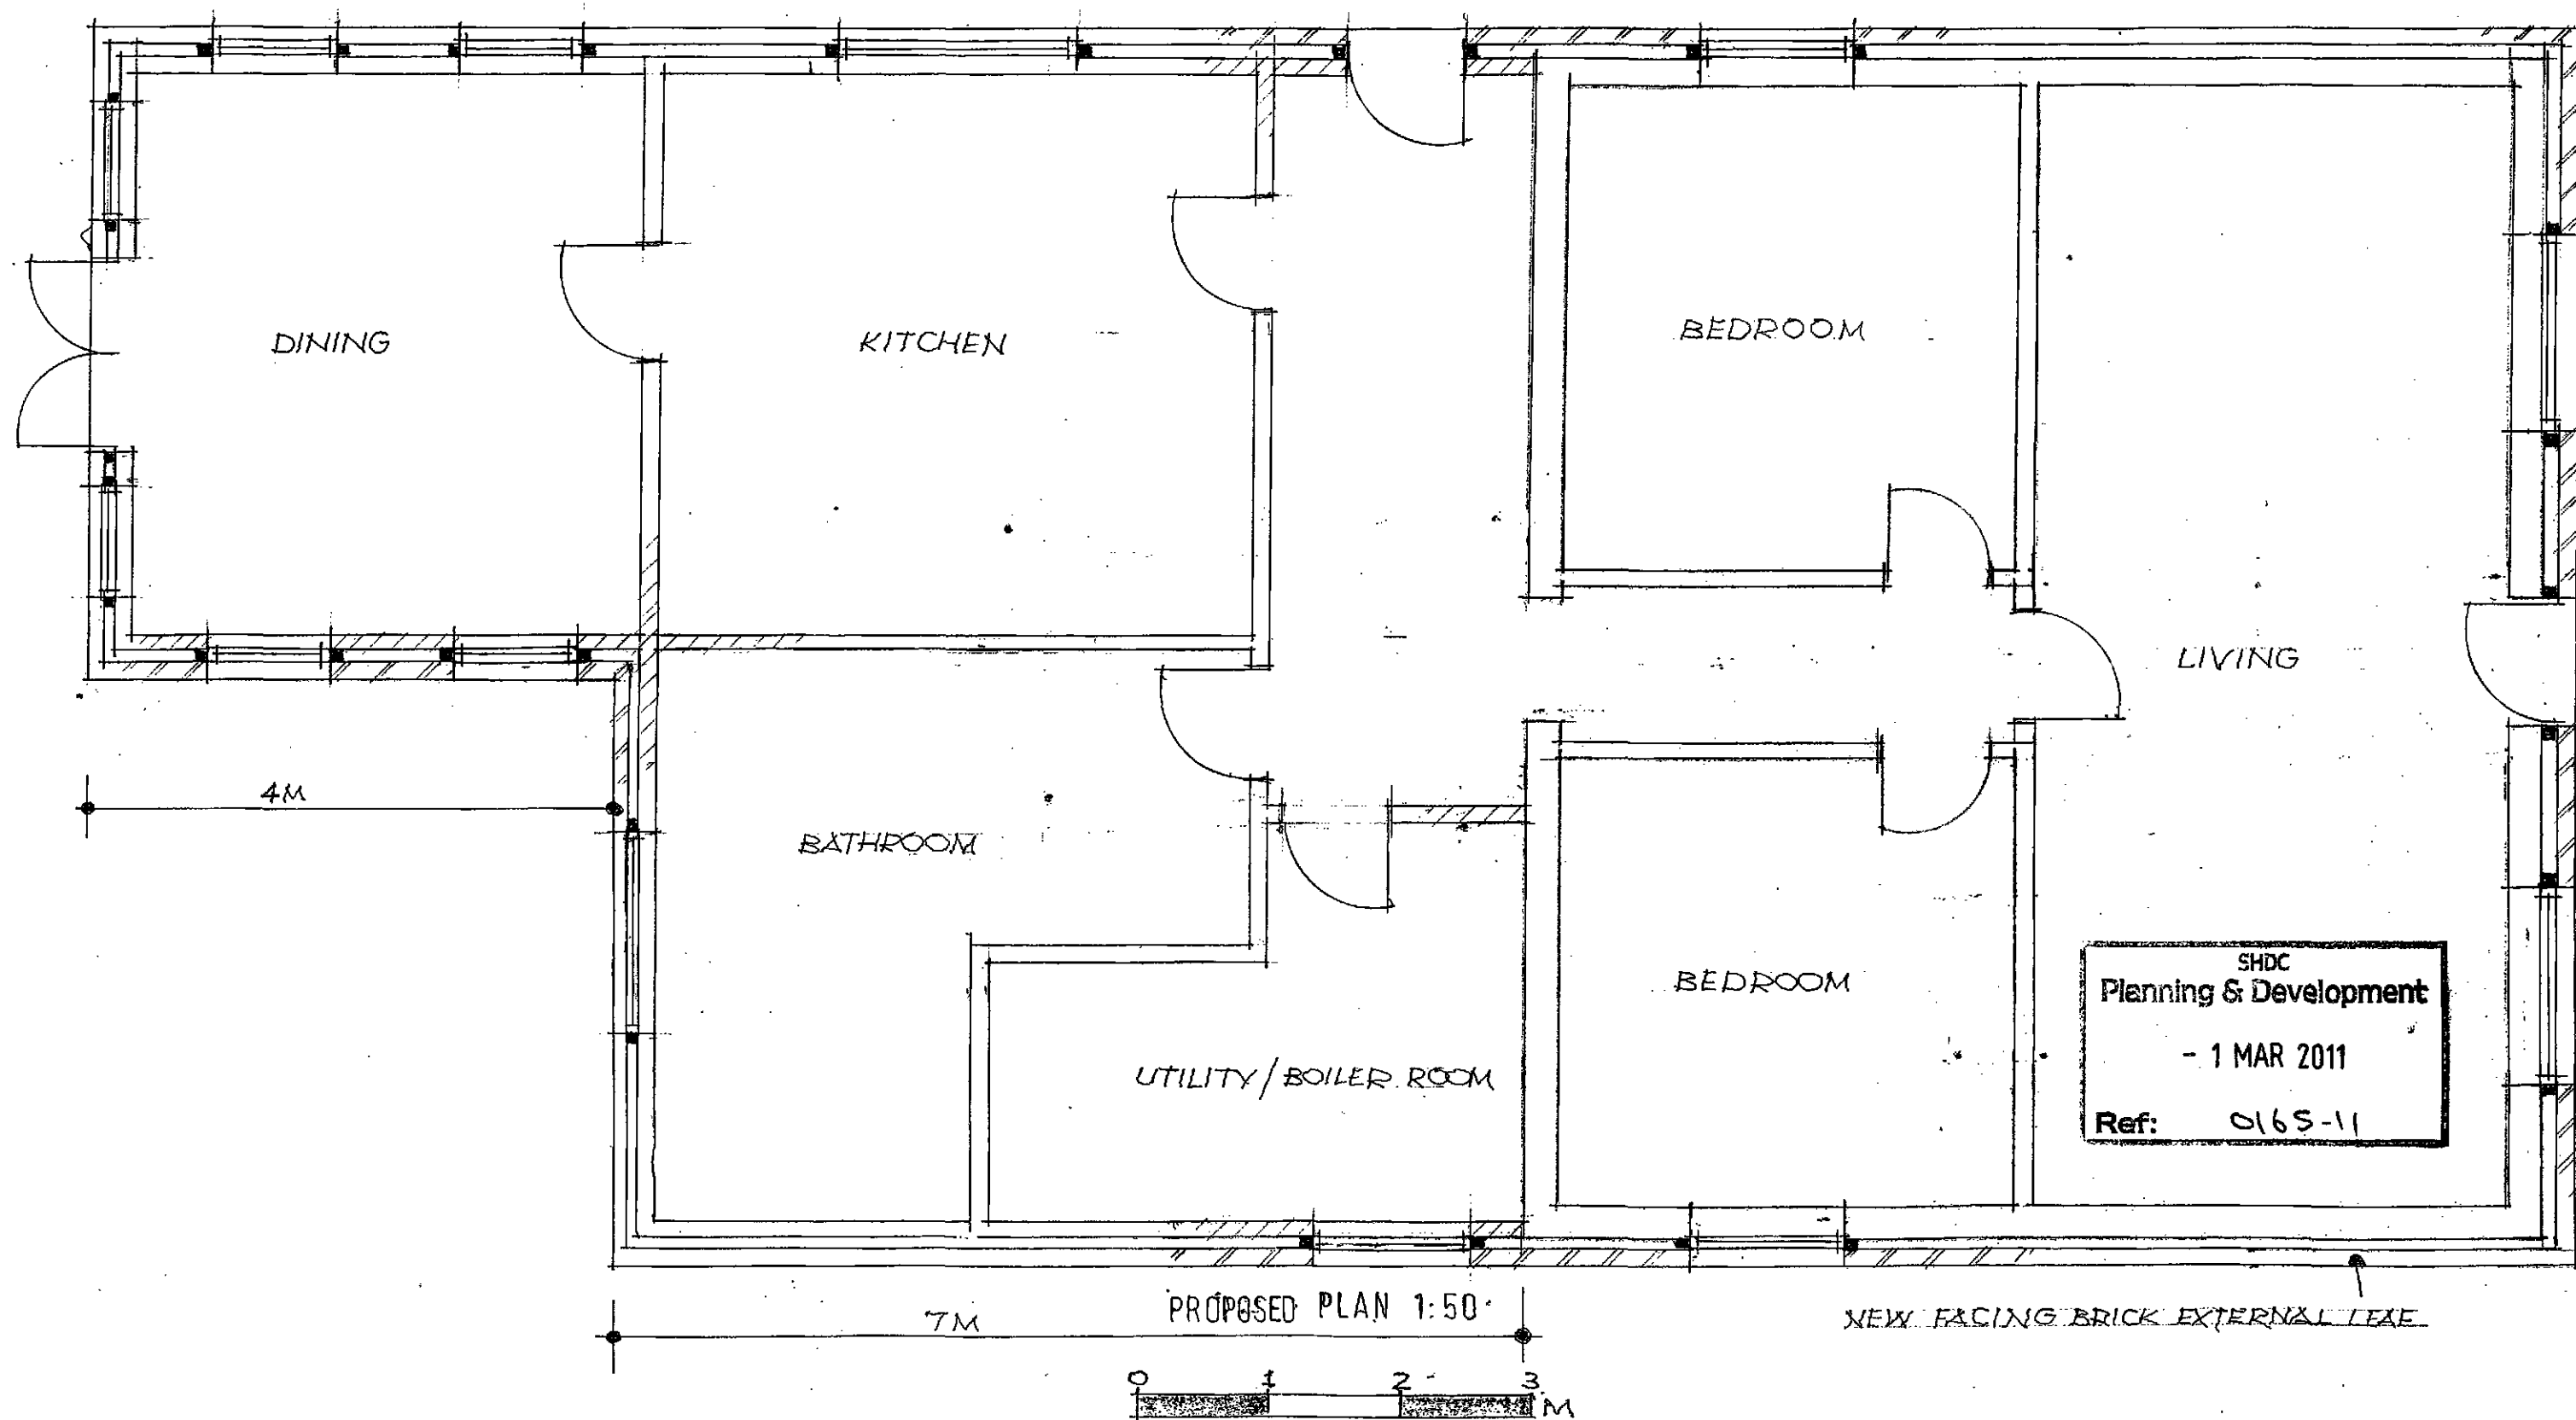


EXTENSION TO 127 DOG DROVE SOUTH
HOLBEACH DROVE, Lincs.

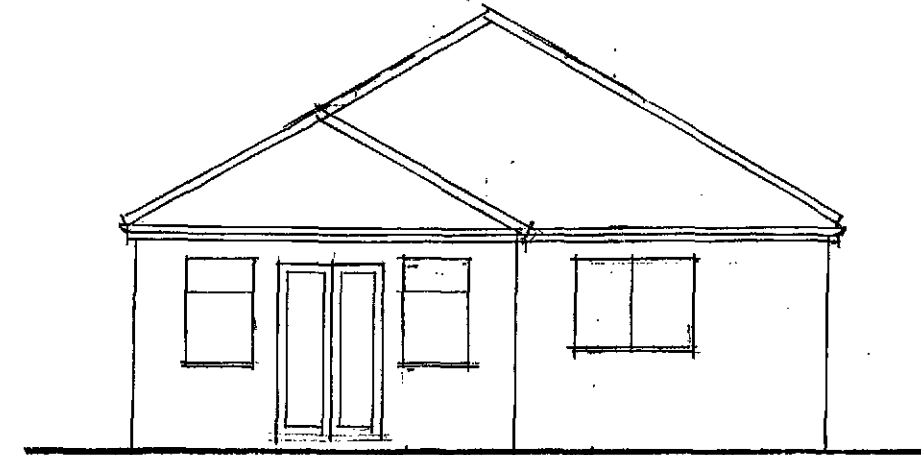


REAR

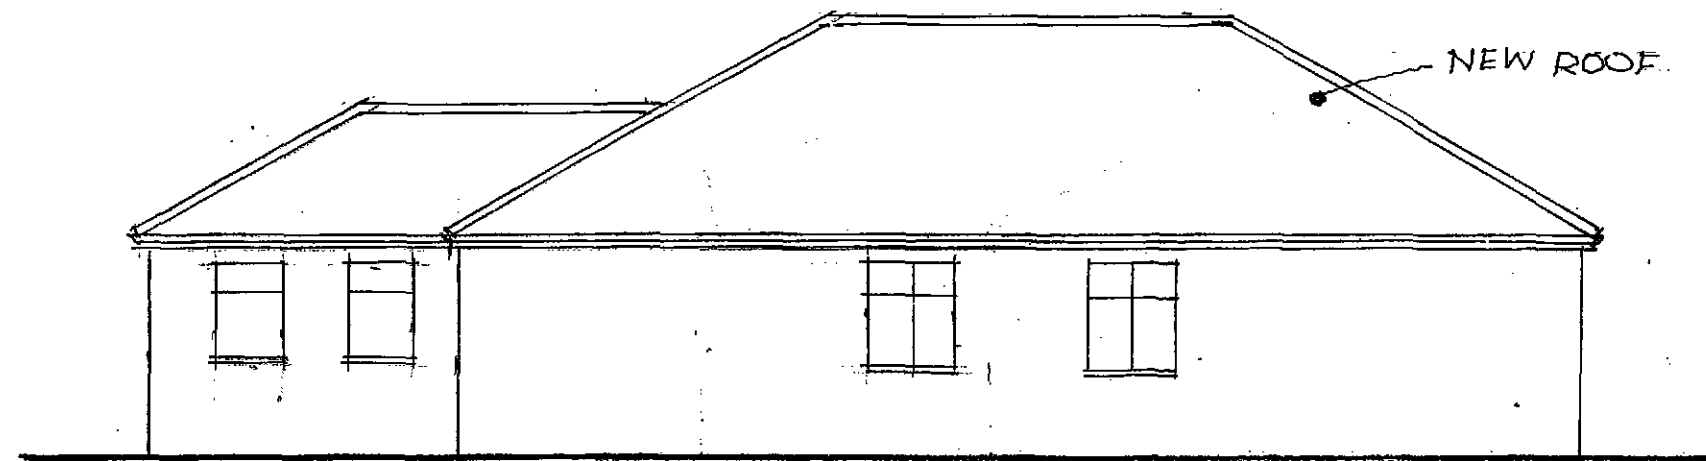

SIDE

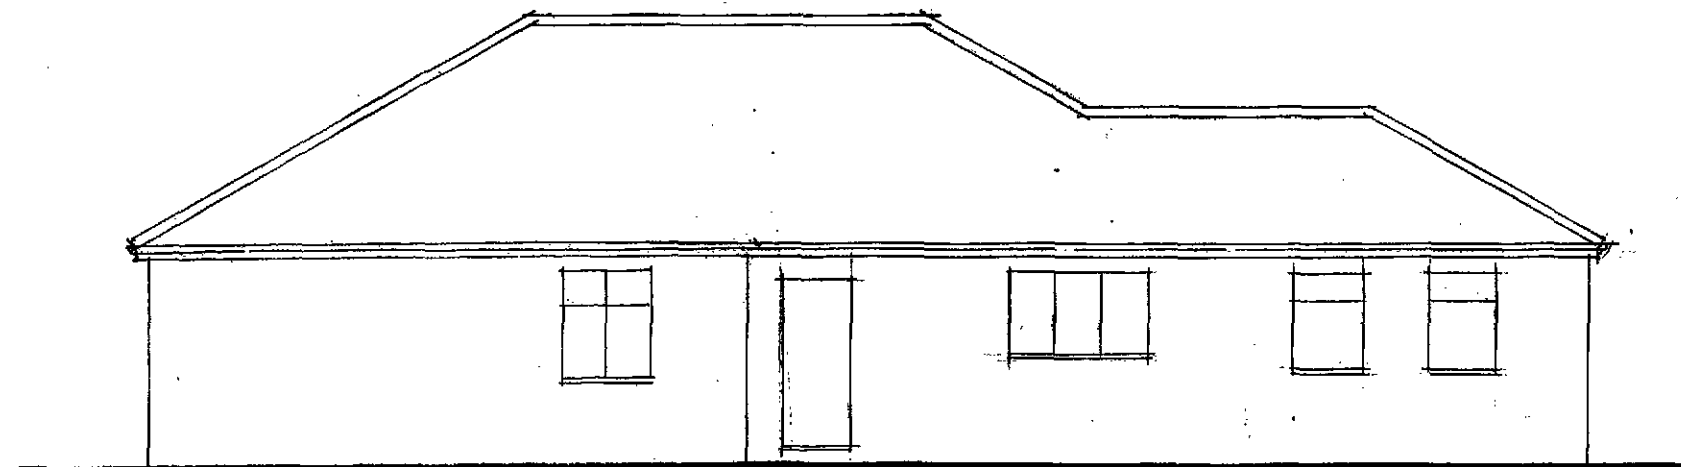


SIDE

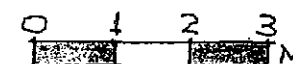

PROPOSED ELEVATIONS 1:50


SHDC
Planning & Development
- 1 MAR 2011
Ref: 0165-11

EXTENSION TO 127 DOG DROVE SOUTH
HOLBEACH DROVE, LINGS.

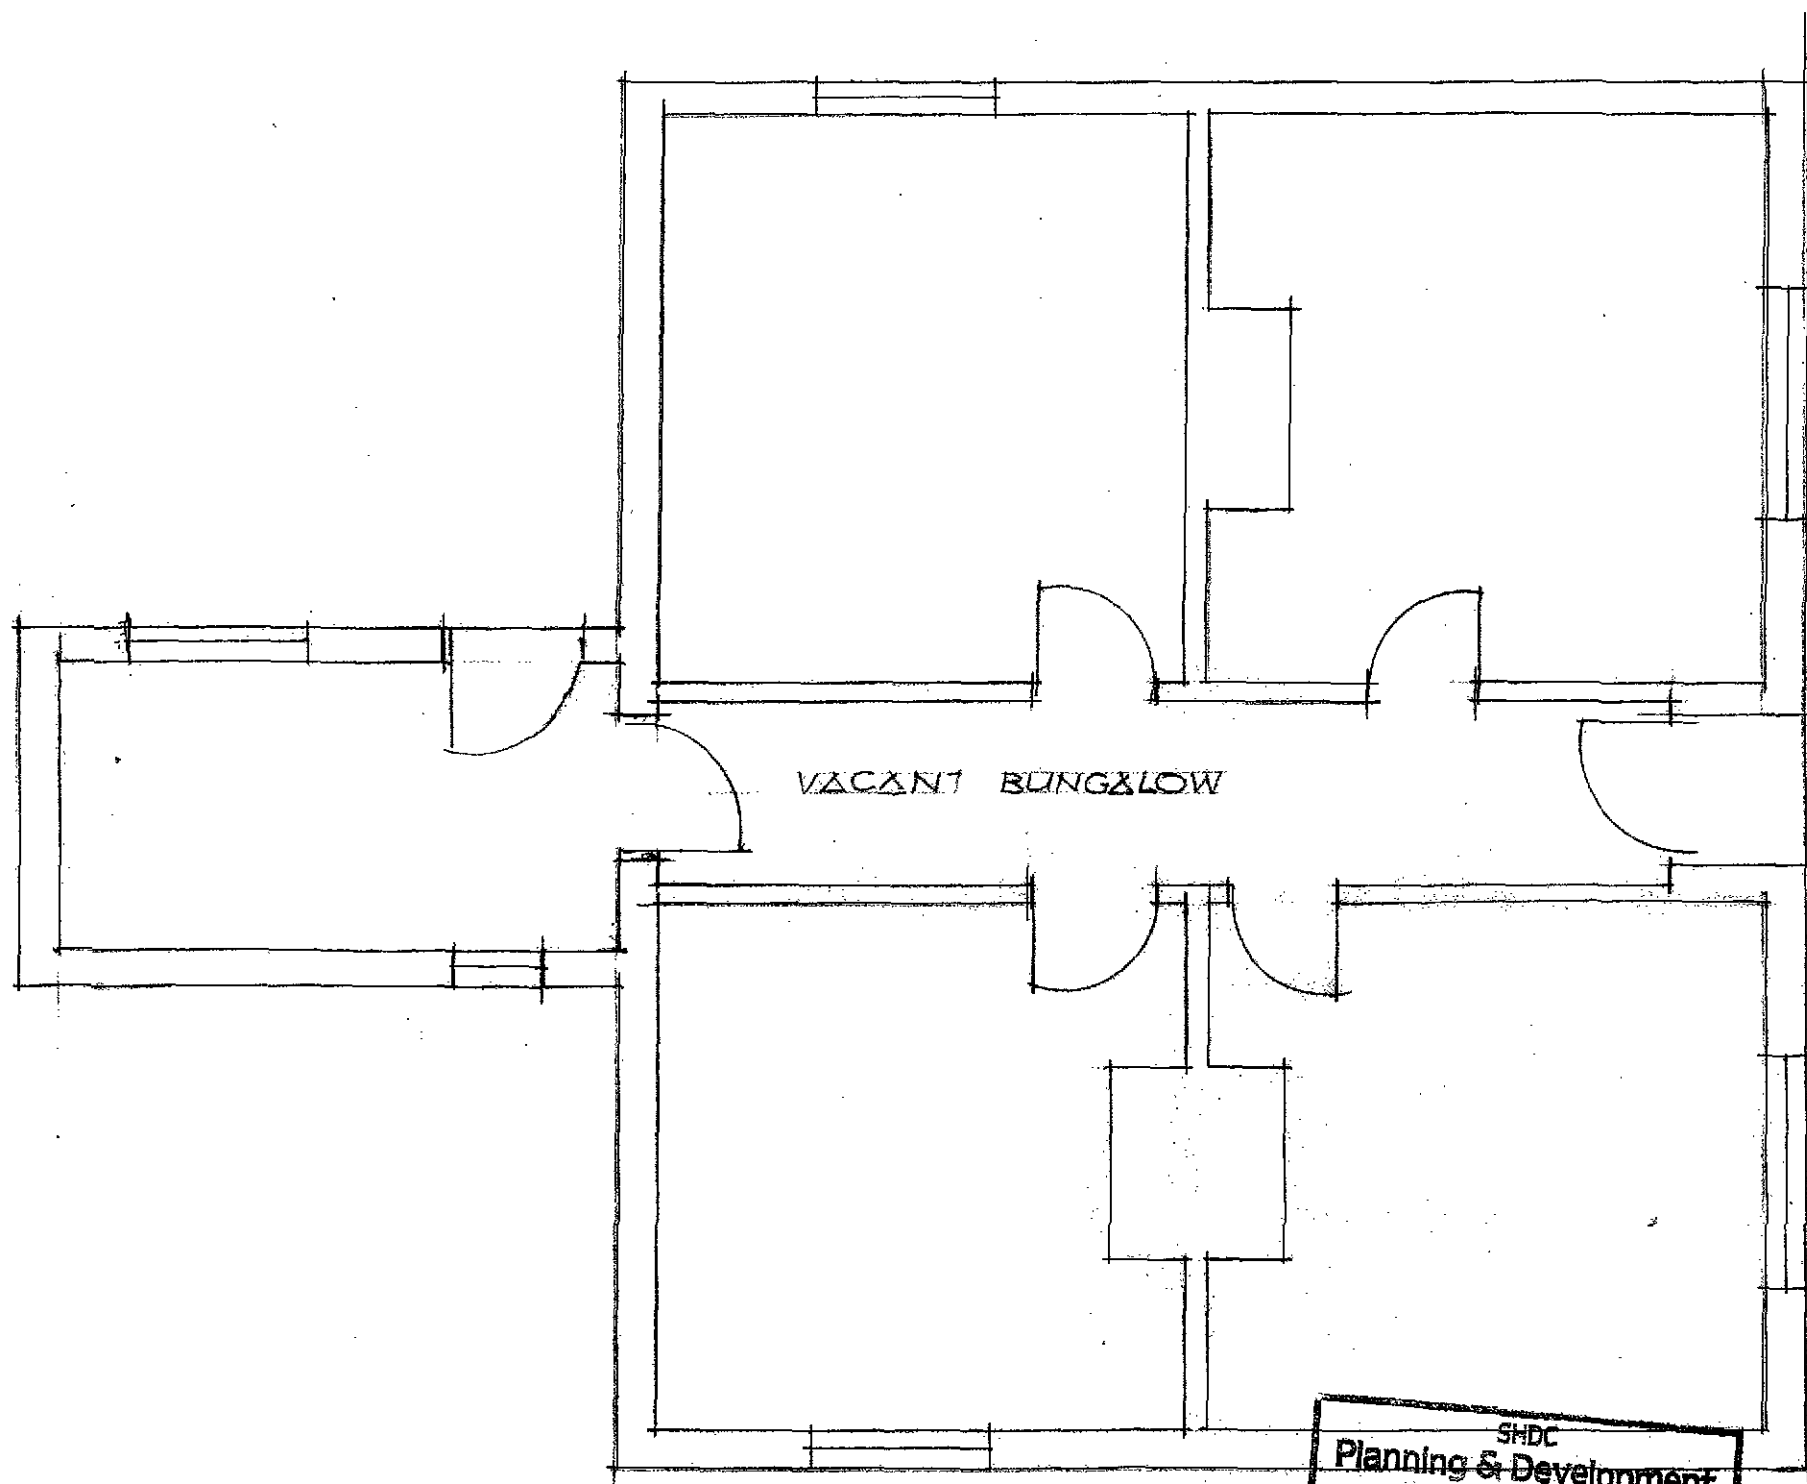


VACANT BUNGALOW

EXISTING PLAN 1:50

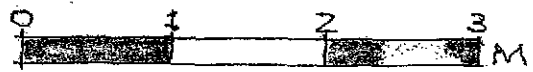


SHDC
Planning & Development
- 1 MAR 2011
Ref: 0165-11


EXTENSION TO 127 DOG DROVE SOUTH
HOLBEACH DROVE, LINGS.

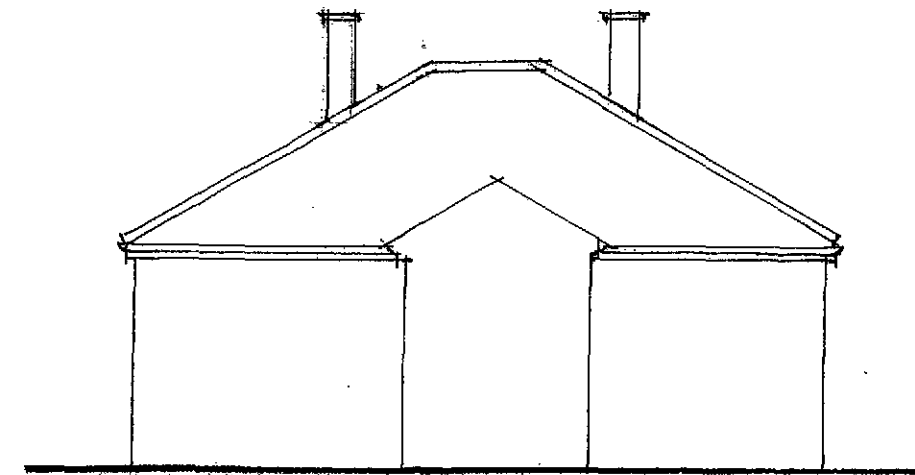

REAR

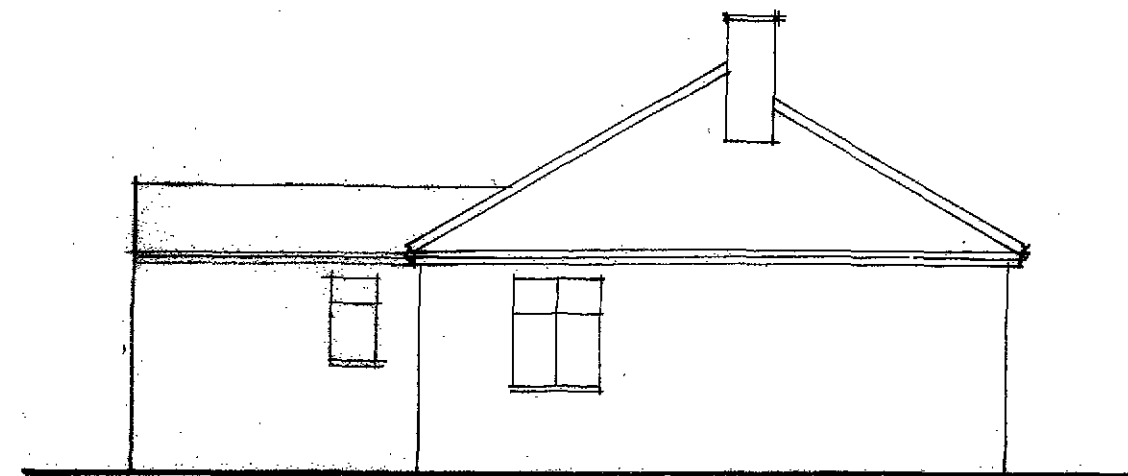

SIDE

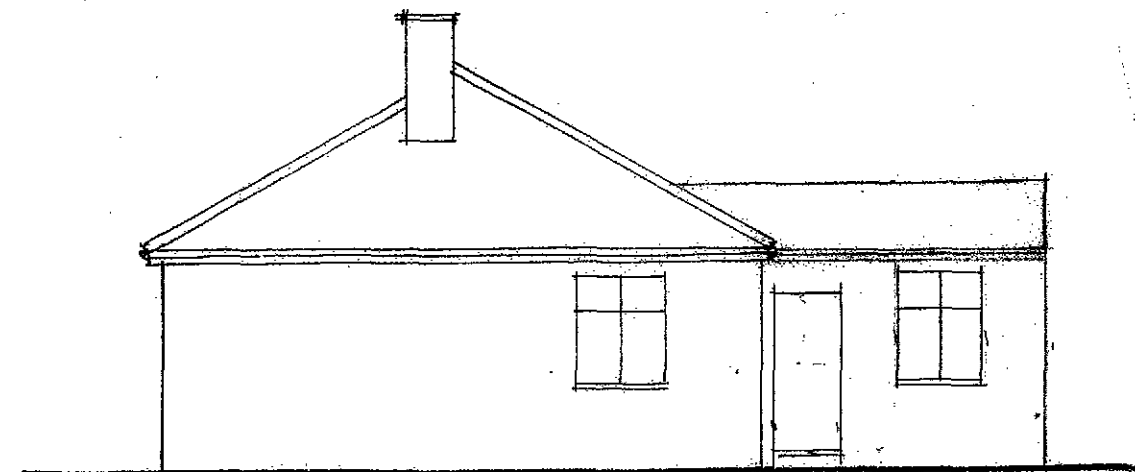

SIDE

EXISTING ELEVATIONS 1:100




SHDC
Planning & Development
- 1 MAR 2011
Ref: 0165-11

EXTENSION TO 127 DOG DROVE SOUTH
HOLBEACH DROVE, LINGS.



LOCATION PLAN 1:2500

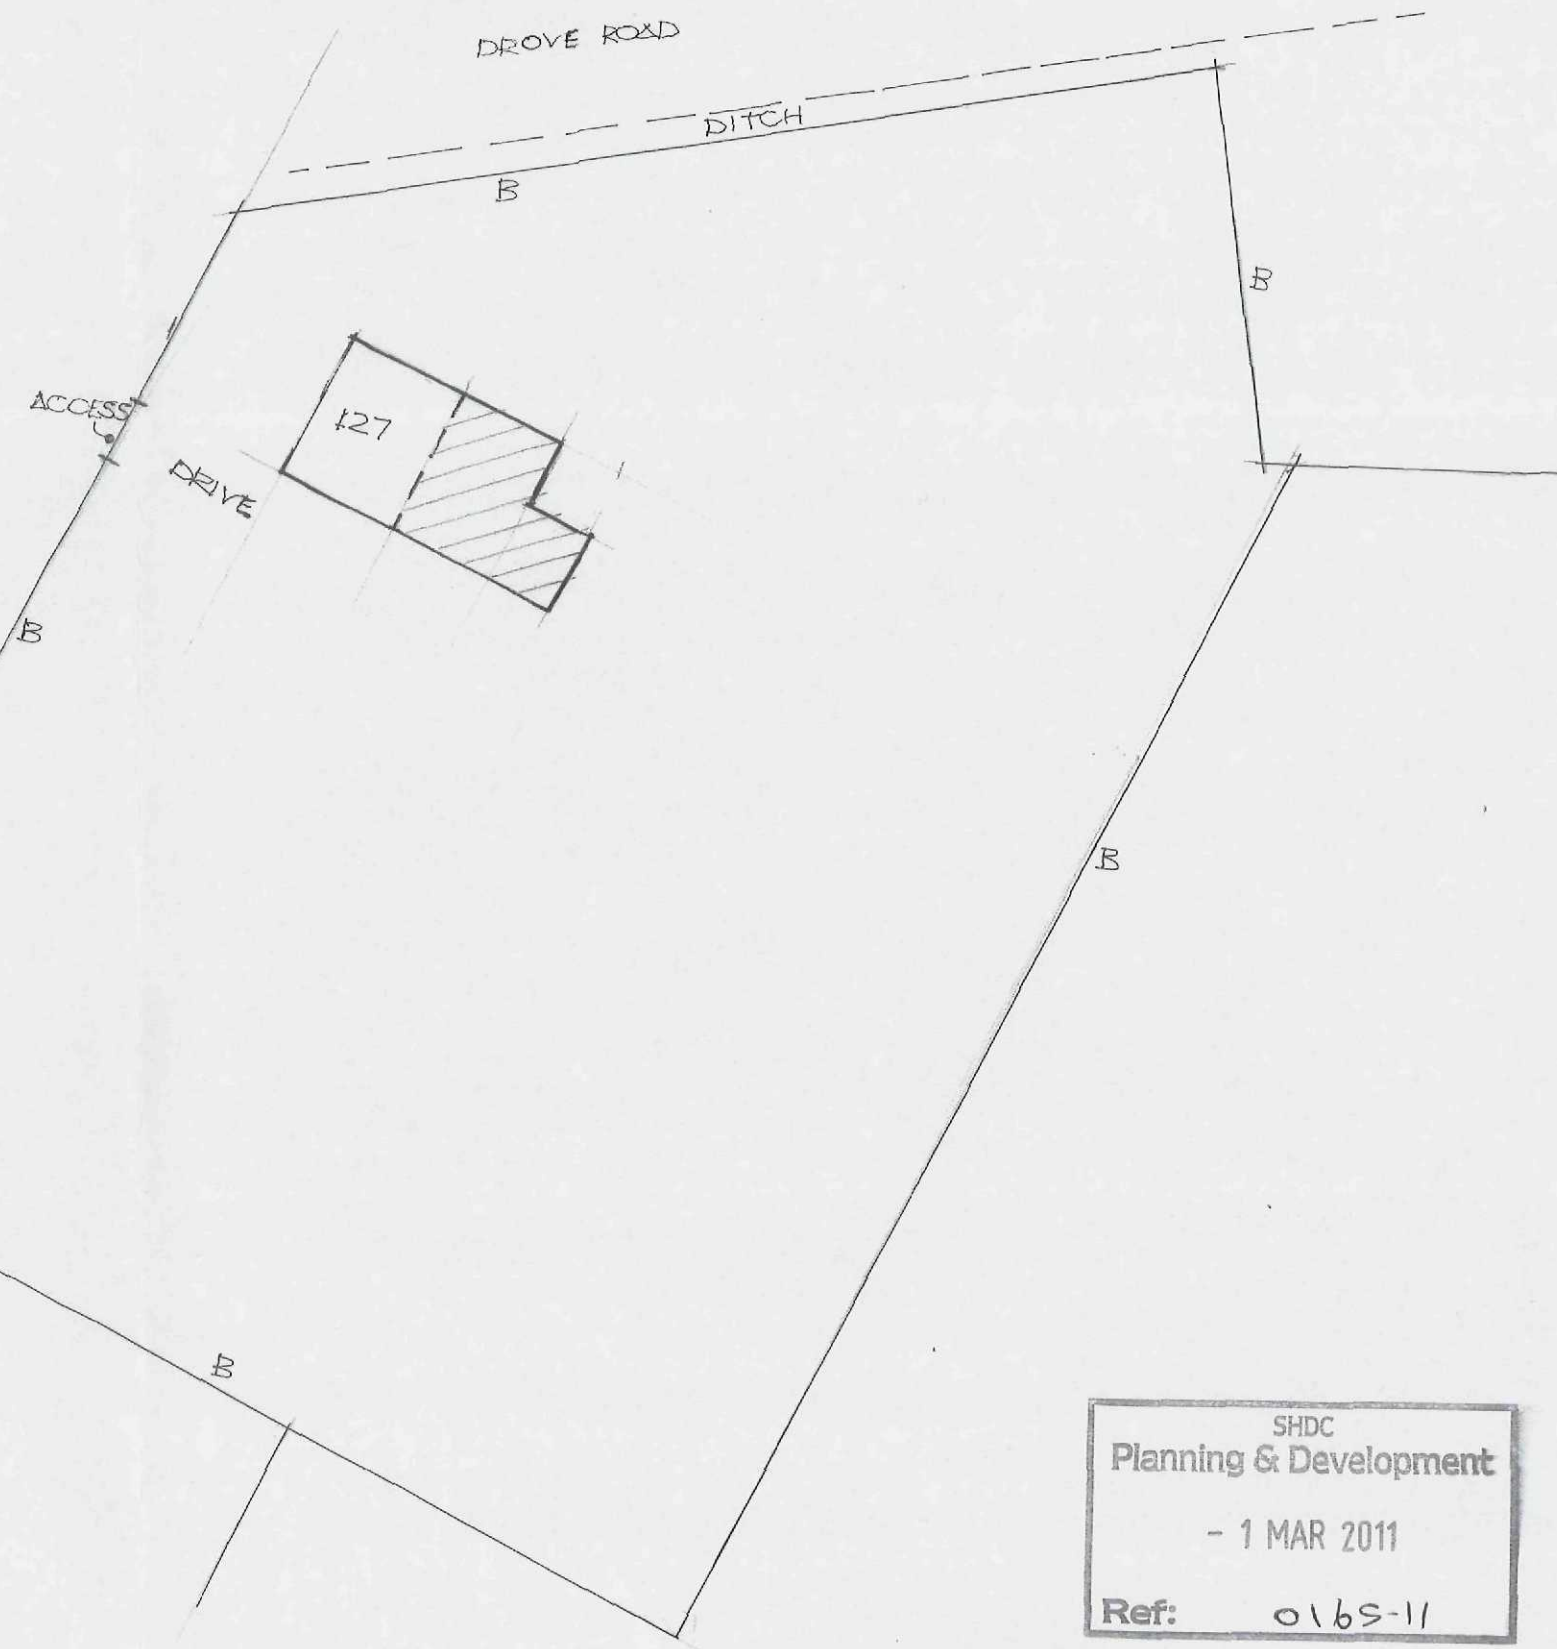

BLOCK PLAN 1:500

SHDC
Planning & Development
- 1 MAR 2011
Ref: 0165-11

EXTENSION TO 127 DOG DROVE SOUTH
HOLBEACH DROVE, Lincs.